
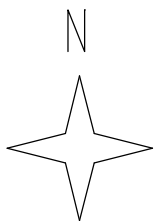


Stanfords VectorMap

1 Sandy Crescent, Hinckley, Leicester, LE10 0TG

REF:SP83852

Plan No 1667/BP REV-A

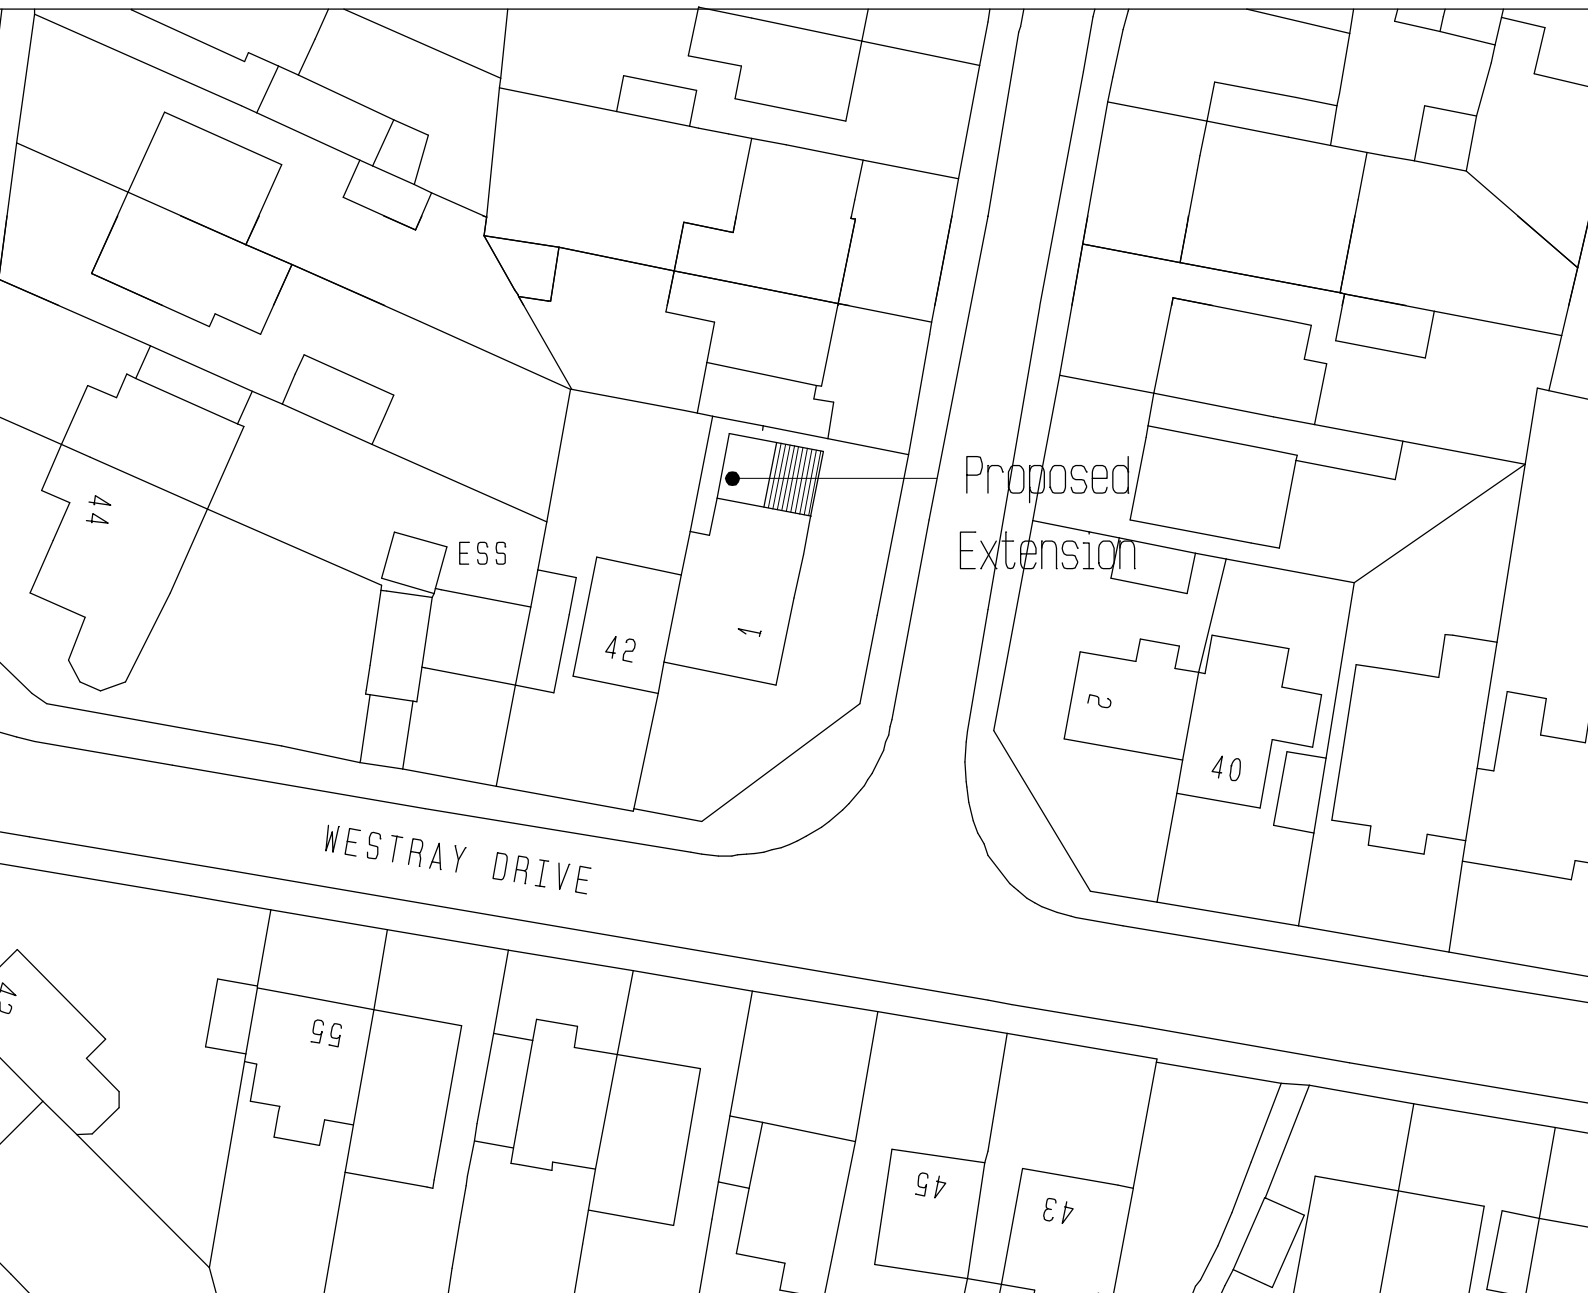

Scale, 1:500
Sheet, A4



© Crown Copyright and database rights 2024 OS 100035409
Reproduction in whole or in part is prohibited
without the prior permission of Ordnance Survey.