
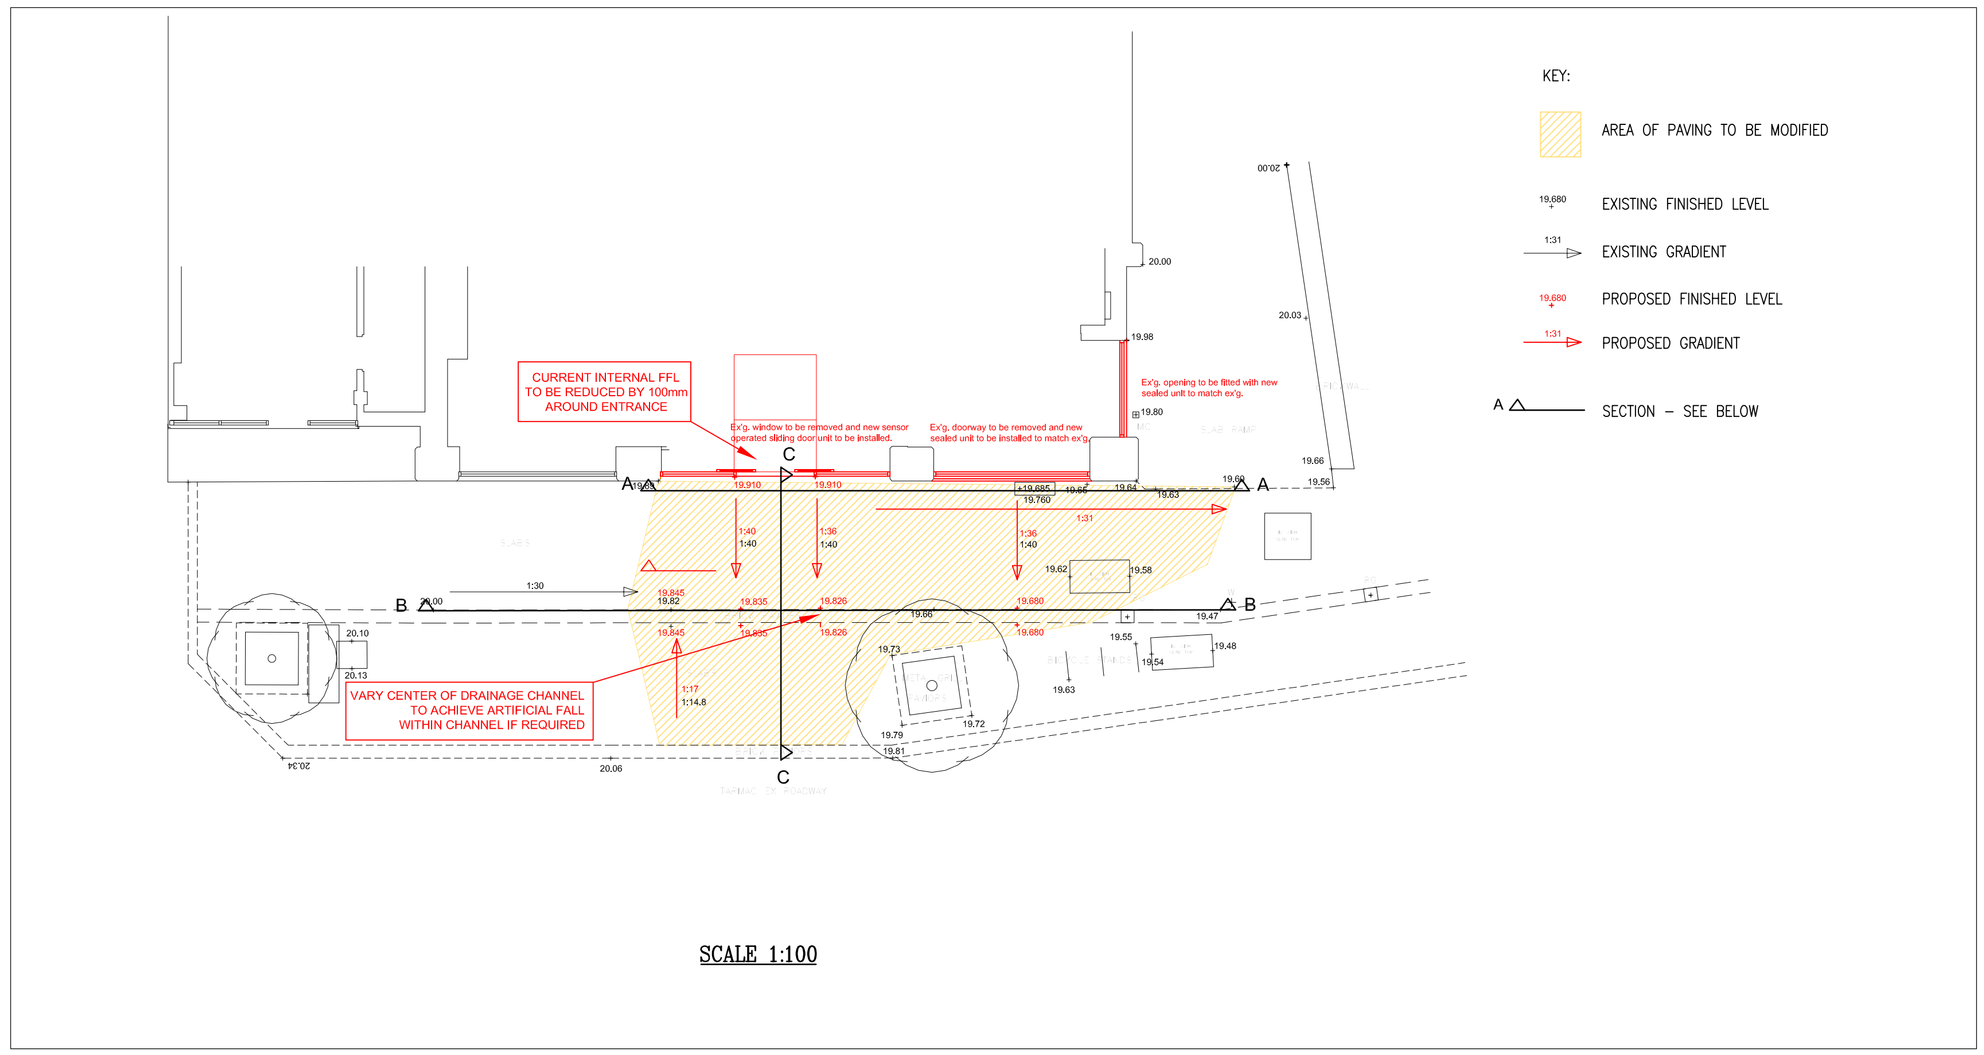


SCALE 1:100


SECTION A–A

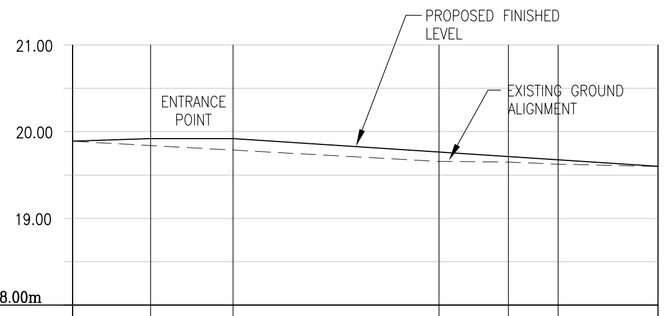

SCALE
VERTICAL 1:50
HORIZONTAL 1:100

CHAINAGE	00.00	1.80	3.70	8.45	10.05	11.20	13.50	
EXISTING SURFACE LEVEL	19.89	19.84	19.79	19.685	19.65	19.64	19.60	
PROPOSED SURFACE LEVEL	19.89	19.91	19.91	19.76	19.73	19.68	19.60	


SECTION B–B

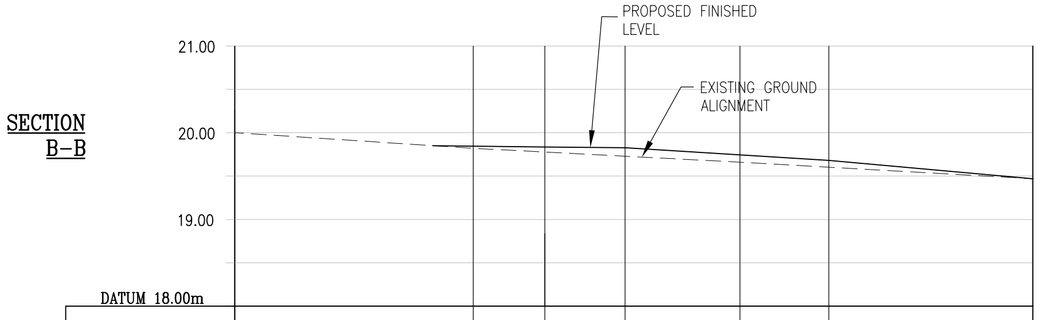

SCALE
VERTICAL 1:50
HORIZONTAL 1:100

CHAINAGE	00.00	5.50	7.15	9.00	11.65	13.70	18.40	
EXISTING SURFACE LEVEL	20.00	19.82	19.78	19.73	19.66	19.60	19.47	
PROPOSED SURFACE LEVEL	20.00	19.845	19.835	19.826	19.74	19.68	19.47	

SECTION C–C

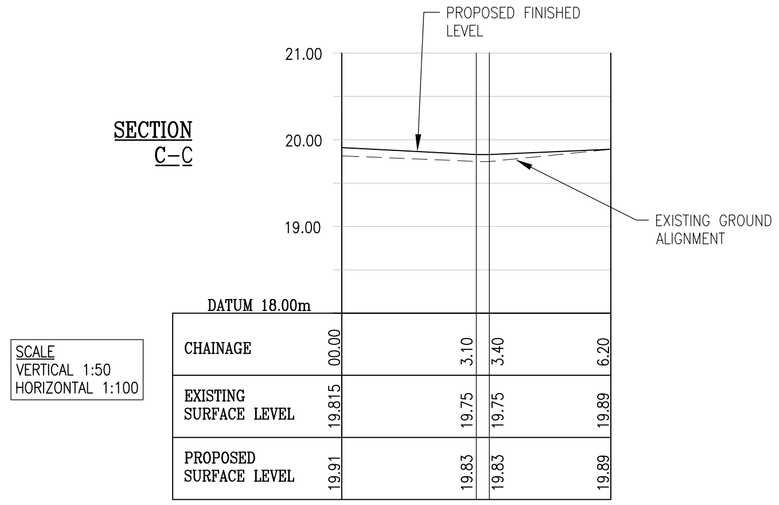

SCALE
VERTICAL 1:50
HORIZONTAL 1:100

CHAINAGE	00.00	3.10	3.40	6.20	
EXISTING SURFACE LEVEL	19.815	19.75	19.75	19.89	
PROPOSED SURFACE LEVEL	19.91	19.83	19.83	19.89	

GENERAL NOTES

1. DO NOT SCALE FROM THIS DRAWING, WORK FROM FIGURED DIMENSIONS ONLY. ALL DIMENSIONS ARE IN METRES UNLESS OTHERWISE STATED.

2. ALL DIMENSIONS, LEVELS AND SURVEY GRID COORDINATES TO BE CHECKED ON SITE.

REV	DATE	BY	DESCRIPTION	CHK	APD

DRAWING STATUS: FOR INFORMATION

EAS
Unit 10 The Maltings, Stanstead Abbotts, Hertfordshire, SG12 8HG
Tel: 01920 871777
www.eastp.co.uk

CLIENT: HEART OF ENGLAND COOP

ARCHITECT:

PROJECT: HEART OF ENGLAND COOP
HINCKLEY

TITLE: PROPOSED ENTRANCE
CASTLE STREET
SURFACE LEVEL MODIFICATIONS

SCALE @ A1:	DESIGN+DRAWN:	DATE:
AS SHOWN	SA	22/10/10

PROJECT No:	DRAWING No:
116/2010	200