

NO DIMENSIONS TO BE SCALED FROM THIS DRAWING

This drawing is issued for the sole and exclusive use of the named recipient. Distribution to any third party is on the strict understanding that no liability is accepted by Pick Everard for any discrepancies, errors or omissions that may be present, and no guarantee is offered as to the accuracy of information shown

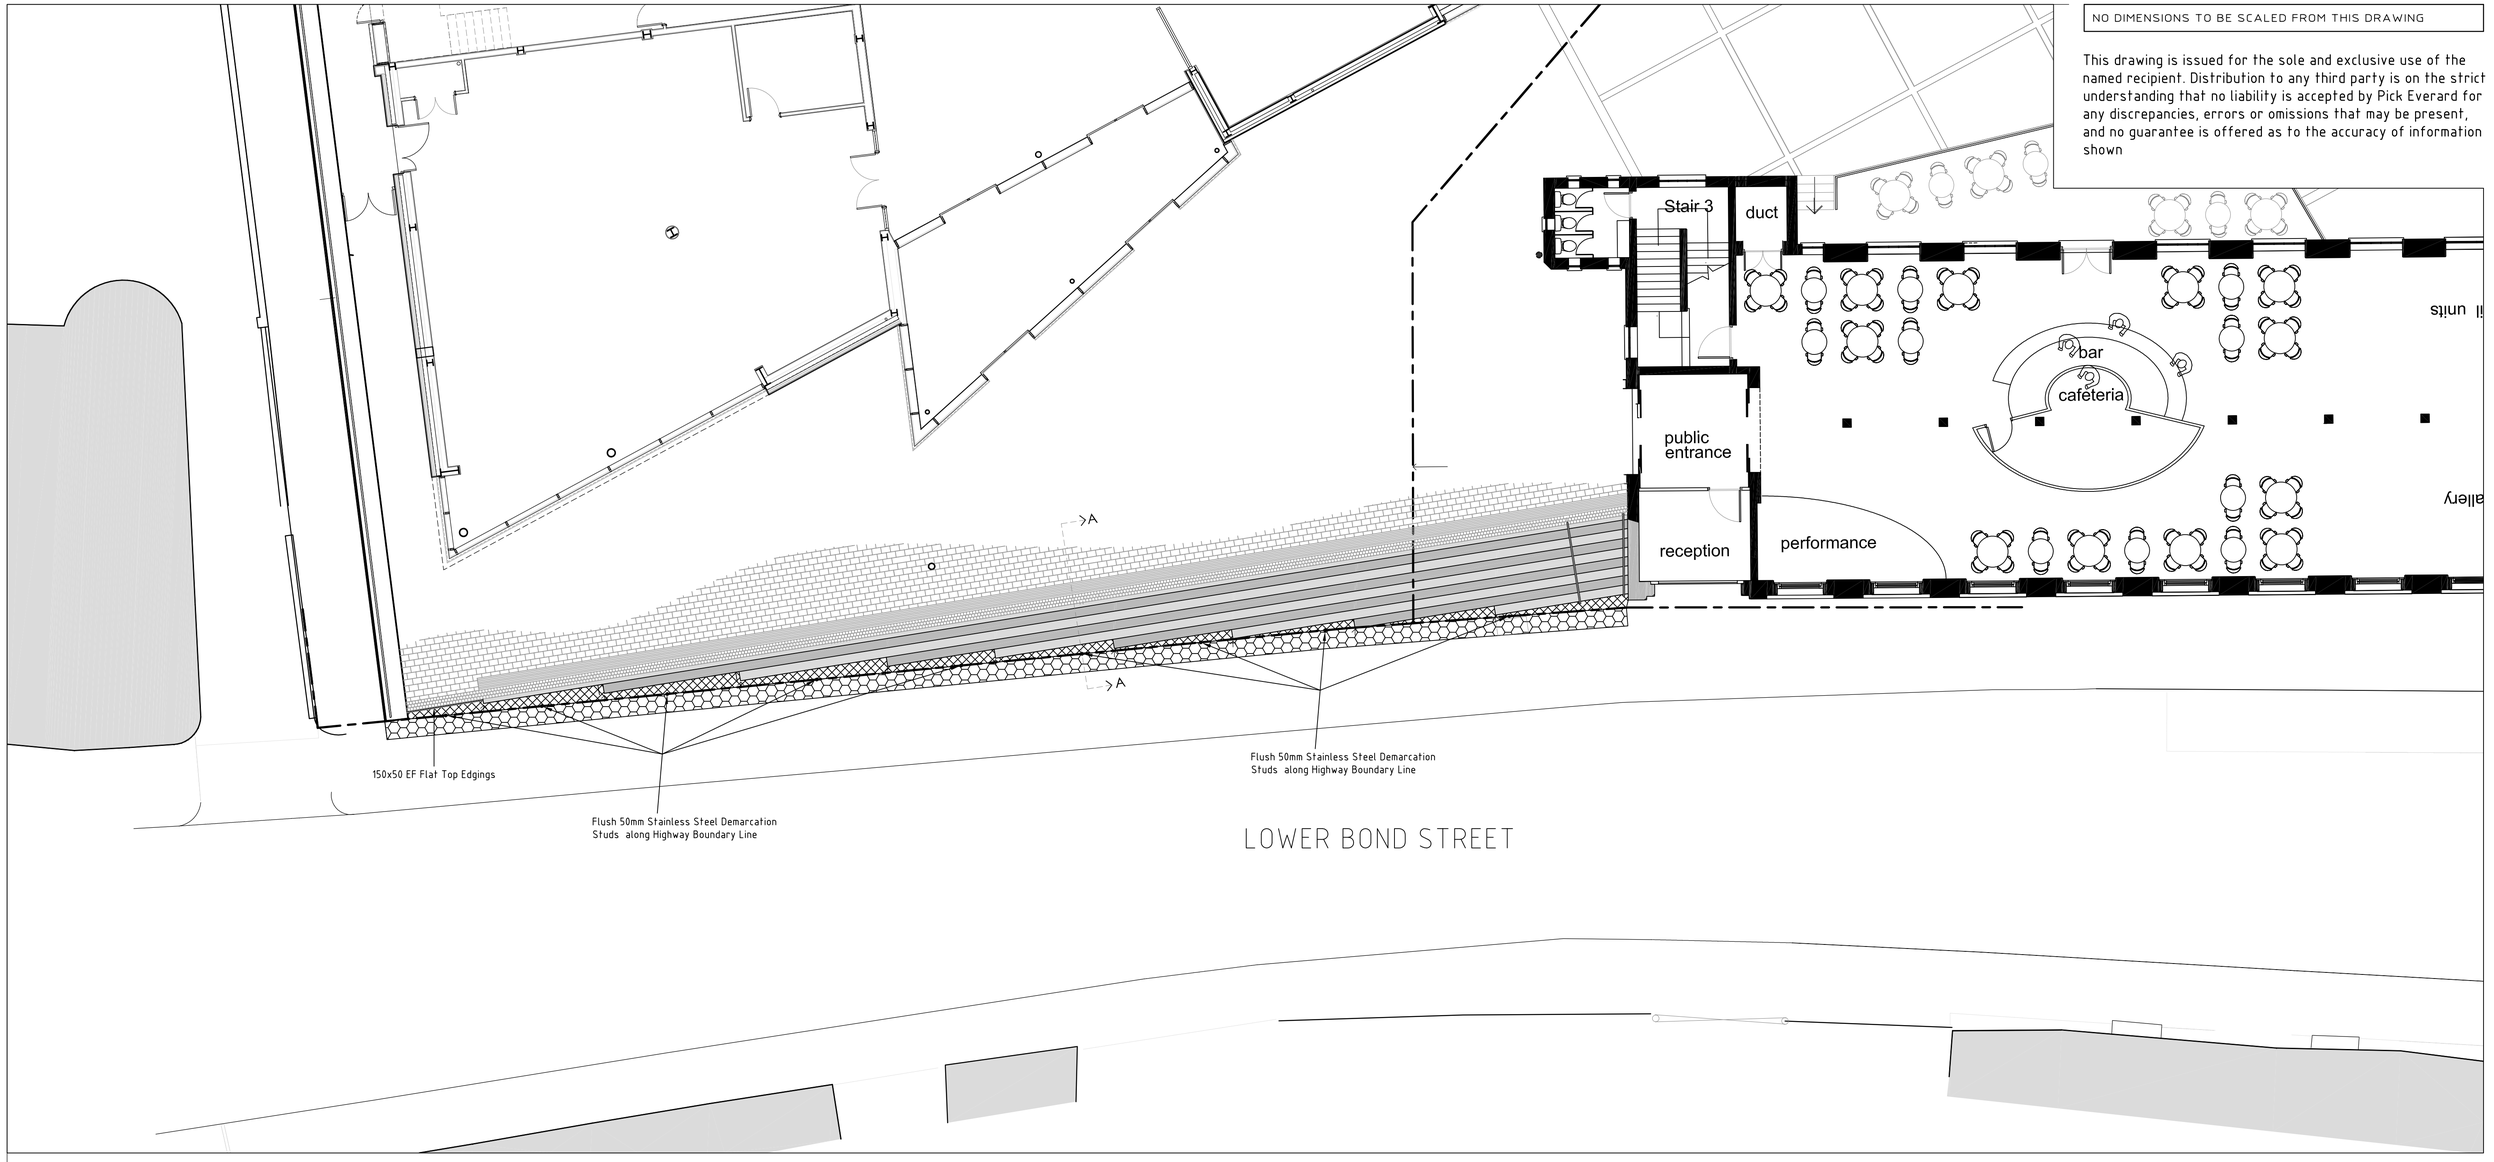


FOOTWAY CONSTRUCTION: (INCLUDING FOOTWAY V99)
SURFACE COURSE : 0/6 mm NOMINAL SIZE DENSE DBM TO BS 4987 (PT 1 SECTION 2 CLAUSE 7.5) 20mm THICK.
BINDER COURSE: 20 NOMINAL SIZE DENSE 50mm THICK (BS 4987 PT 1 SECTION 2 CLAUSE 6.5)
SUB-BASE: TYPE 1 GRANULAR SUB-BASE, 225mm THICK (TO CLAUSE 803)
CROSS FALLS SHALL BE 1 in 35, THE FORMATION SHALL TRIMMED ROLLED AND TREATED WITH A GLYPHOSATE BASED WEED KILLER IN ACCORDANCE WITH MANUFACTURER'S INSTRUCTIONS PRIOR TO LAYING THE SUB-BASE.

TIE-IN BETWEEN NEW AND EXISTING FOOTWAY CONSTRUCTION

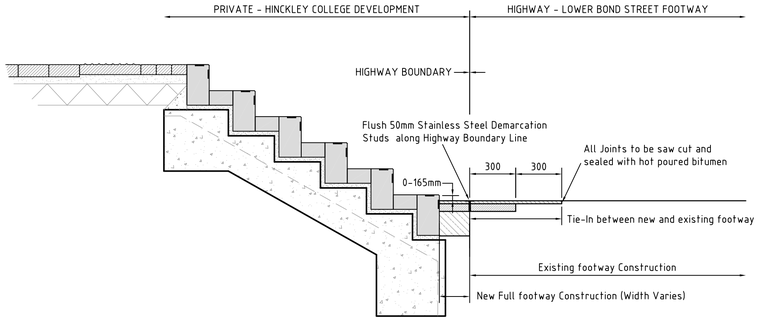

External Steps Section A-A
Scale 1:20

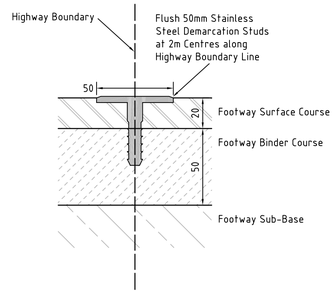

Boundary Marker Stud Detail
Scale 1:2

C	Sub-base Depth Amended	06.12.10	JJD	MPC
B	Architects Steps Layout amended	13.08.10	KJP	MPC
A	First issue	07.07.10	KJP	MPC
Revisions		Date	Drawn	Chk'd

Client
North Warwickshire & Hinckley College

Project
New Hinckley Campus

Architects
Consulting Engineers
Project Managers
Surveyors
PICK EVERARD
Halford House
Charles Street
Leicester
LE1 1HA
Phone 0116 223 4400
Fax 0116 223 4411/22/33
consultants@pickeverard.co.uk
www.pickeverard.co.uk

Drawing Title	Highway Boundary Tie-In Along Lower Bond Street
Status	FOR APPROVAL
Scale - unless otherwise stated	AS SHOWN at A1
Drawing Number	**080464/C/125**
Rev	**C**