

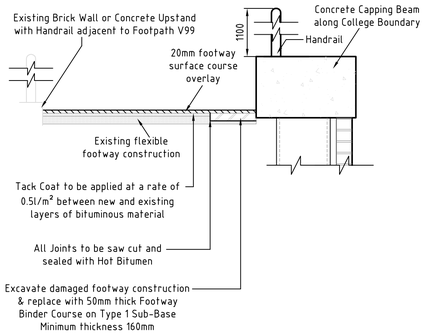



FOOTPATH V99 REINSTATEMENT DETAIL (**SECTION A-A**)
(BETWEEN PROPOSED CONCRETE CAPPING BEAM AND EXISTING CONCRETE UPSTAND OR BRICK RETAINING WALL)
Scale 1:20

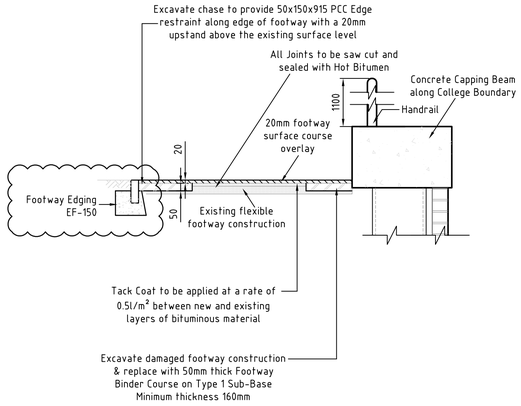


FOOTPATH V99 REINSTATEMENT DETAIL (**SECTION B-B**)
(BETWEEN PROPOSED CONCRETE CAPPING BEAM AND EXISTING PALISADE FENCE)
Scale 1:20

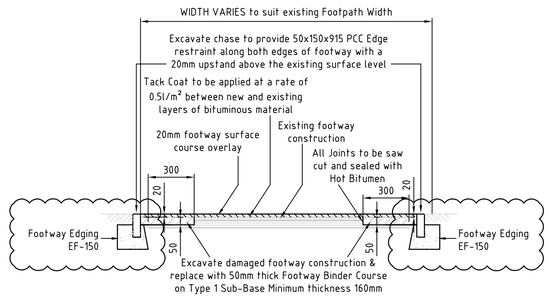


FOOTPATH V99 REINSTATEMENT DETAIL (**SECTION C-C**)
(WHERE EXISTING FOOTPATH EDGE IS UNRESTRAINED)
Scale 1:20

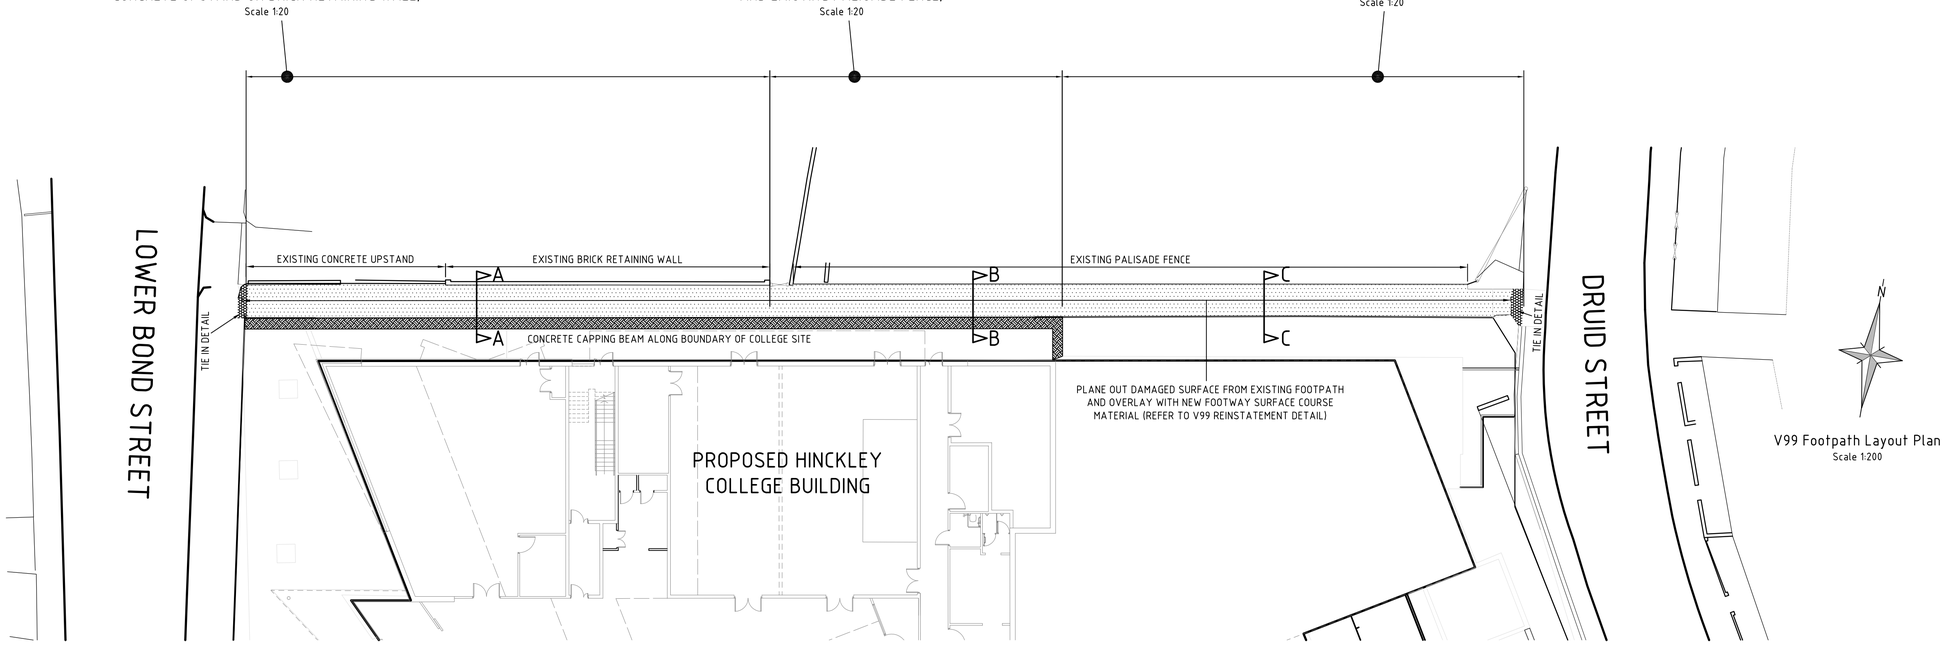

V99 Footpath Layout Plan
Scale 1:200

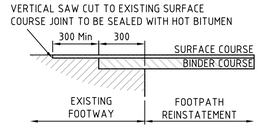

TIE-IN DETAIL
BETWEEN NEW AND EXISTING FLEXIBLE FOOTWAYS.
SCALE 1:20

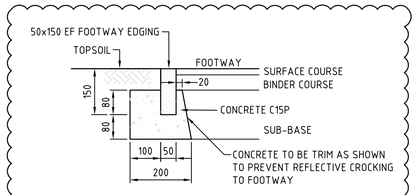

FOOTWAY EDGING EF-150
SCALE 1:10

FOOTWAY CONSTRUCTION: **(INCLUDING FOOTWAY V99)**
SURFACE COURSE : 0/6 mm NOMINAL SIZE DENSE DBM TO BS 4987 (PT 1 SECTION 2 CLAUSE 7.5) 20mm THICK.

BINDER COURSE: 20 NOMINAL SIZE DENSE 50mm THICK (BS 4987 PT 1 SECTION 2 CLAUSE 6.5)

SUB-BASE: TYPE 1 GRANULAR SUB-BASE, 225mm THICK (TO CLAUSE 803)

CROSS FALLS SHALL BE **1 in 35**, THE FORMATION SHALL TIMMED ROLLED AND TREATED WITH A GLYPHOSATE BASED WEED KILLER IN ACCORDANCE WITH MANUFACTURER'S INSTRUCTIONS PRIOR TO LAYING THE SUB-BASE.

NO DIMENSIONS TO BE SCALED FROM THIS DRAWING

This drawing is issued for the sole and exclusive use of the named recipient. Distribution to any third party is on the strict understanding that no liability is accepted by Pick Everard for any discrepancies, errors or omissions that may be present, and no guarantee is offered as to the accuracy of information shown

B	Footway Edging Detail and Sub-base Depth Amended	06.12.10	JJD	MPC
A	First issue	07.07.10	KJP	MPC
Revisions		Date	Drawn	Chk'd

Client
North Warwickshire & Hinckley College

Project
New Hinckley Campus

Architects
Consulting Engineers
Project Managers
Surveyors
PICK EVERARD
Halford House
Charles Street
Leicester
LE1 1HA
Phone 0116 223 4400
Fax 0116 223 4411/22/33
consultants@pickeverard.co.uk
www.pickeverard.co.uk

Drawing Title: Footpath V99 Reinstatement Proposals	Status: FOR APPROVAL
	Scale - unless otherwise stated: AS SHOWN at A1
	Drawing Number: **080464/C/127** Rev: **B**