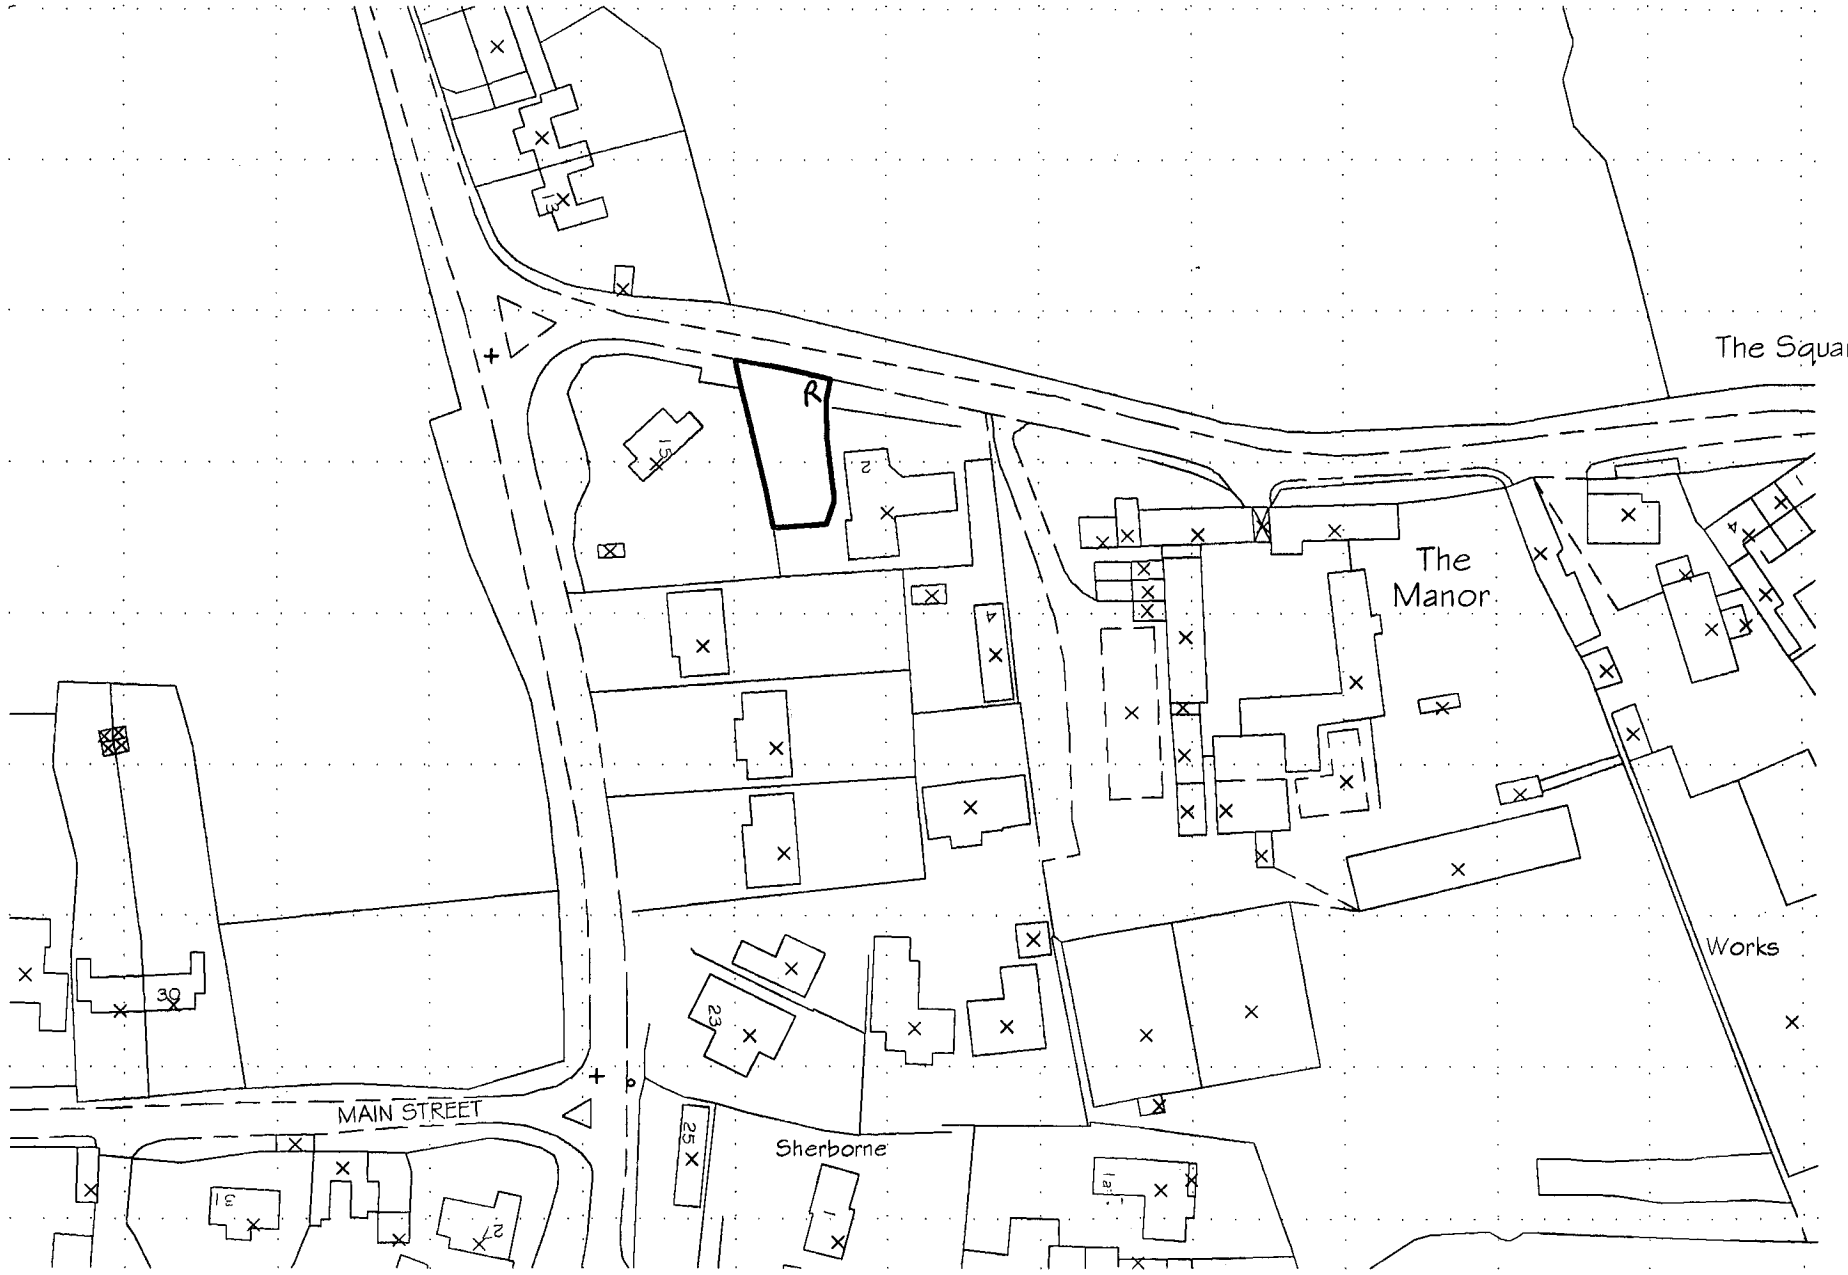


SITE LOCATION PLAN

(1:1250 Scale)

DEVELOPMENT SERVICES
31 DEC 2008
RECEIVED

N

INDICATIVE ONLY

project
Proposed New Dwelling
Land Adjacent No. 2 Wood Lane
Norton Juxta Twycross

client
MAU Construction Ltd.

drawing
Site Location Plan

scale As Shown
date Dec 2008
dwg no. 216-PL100