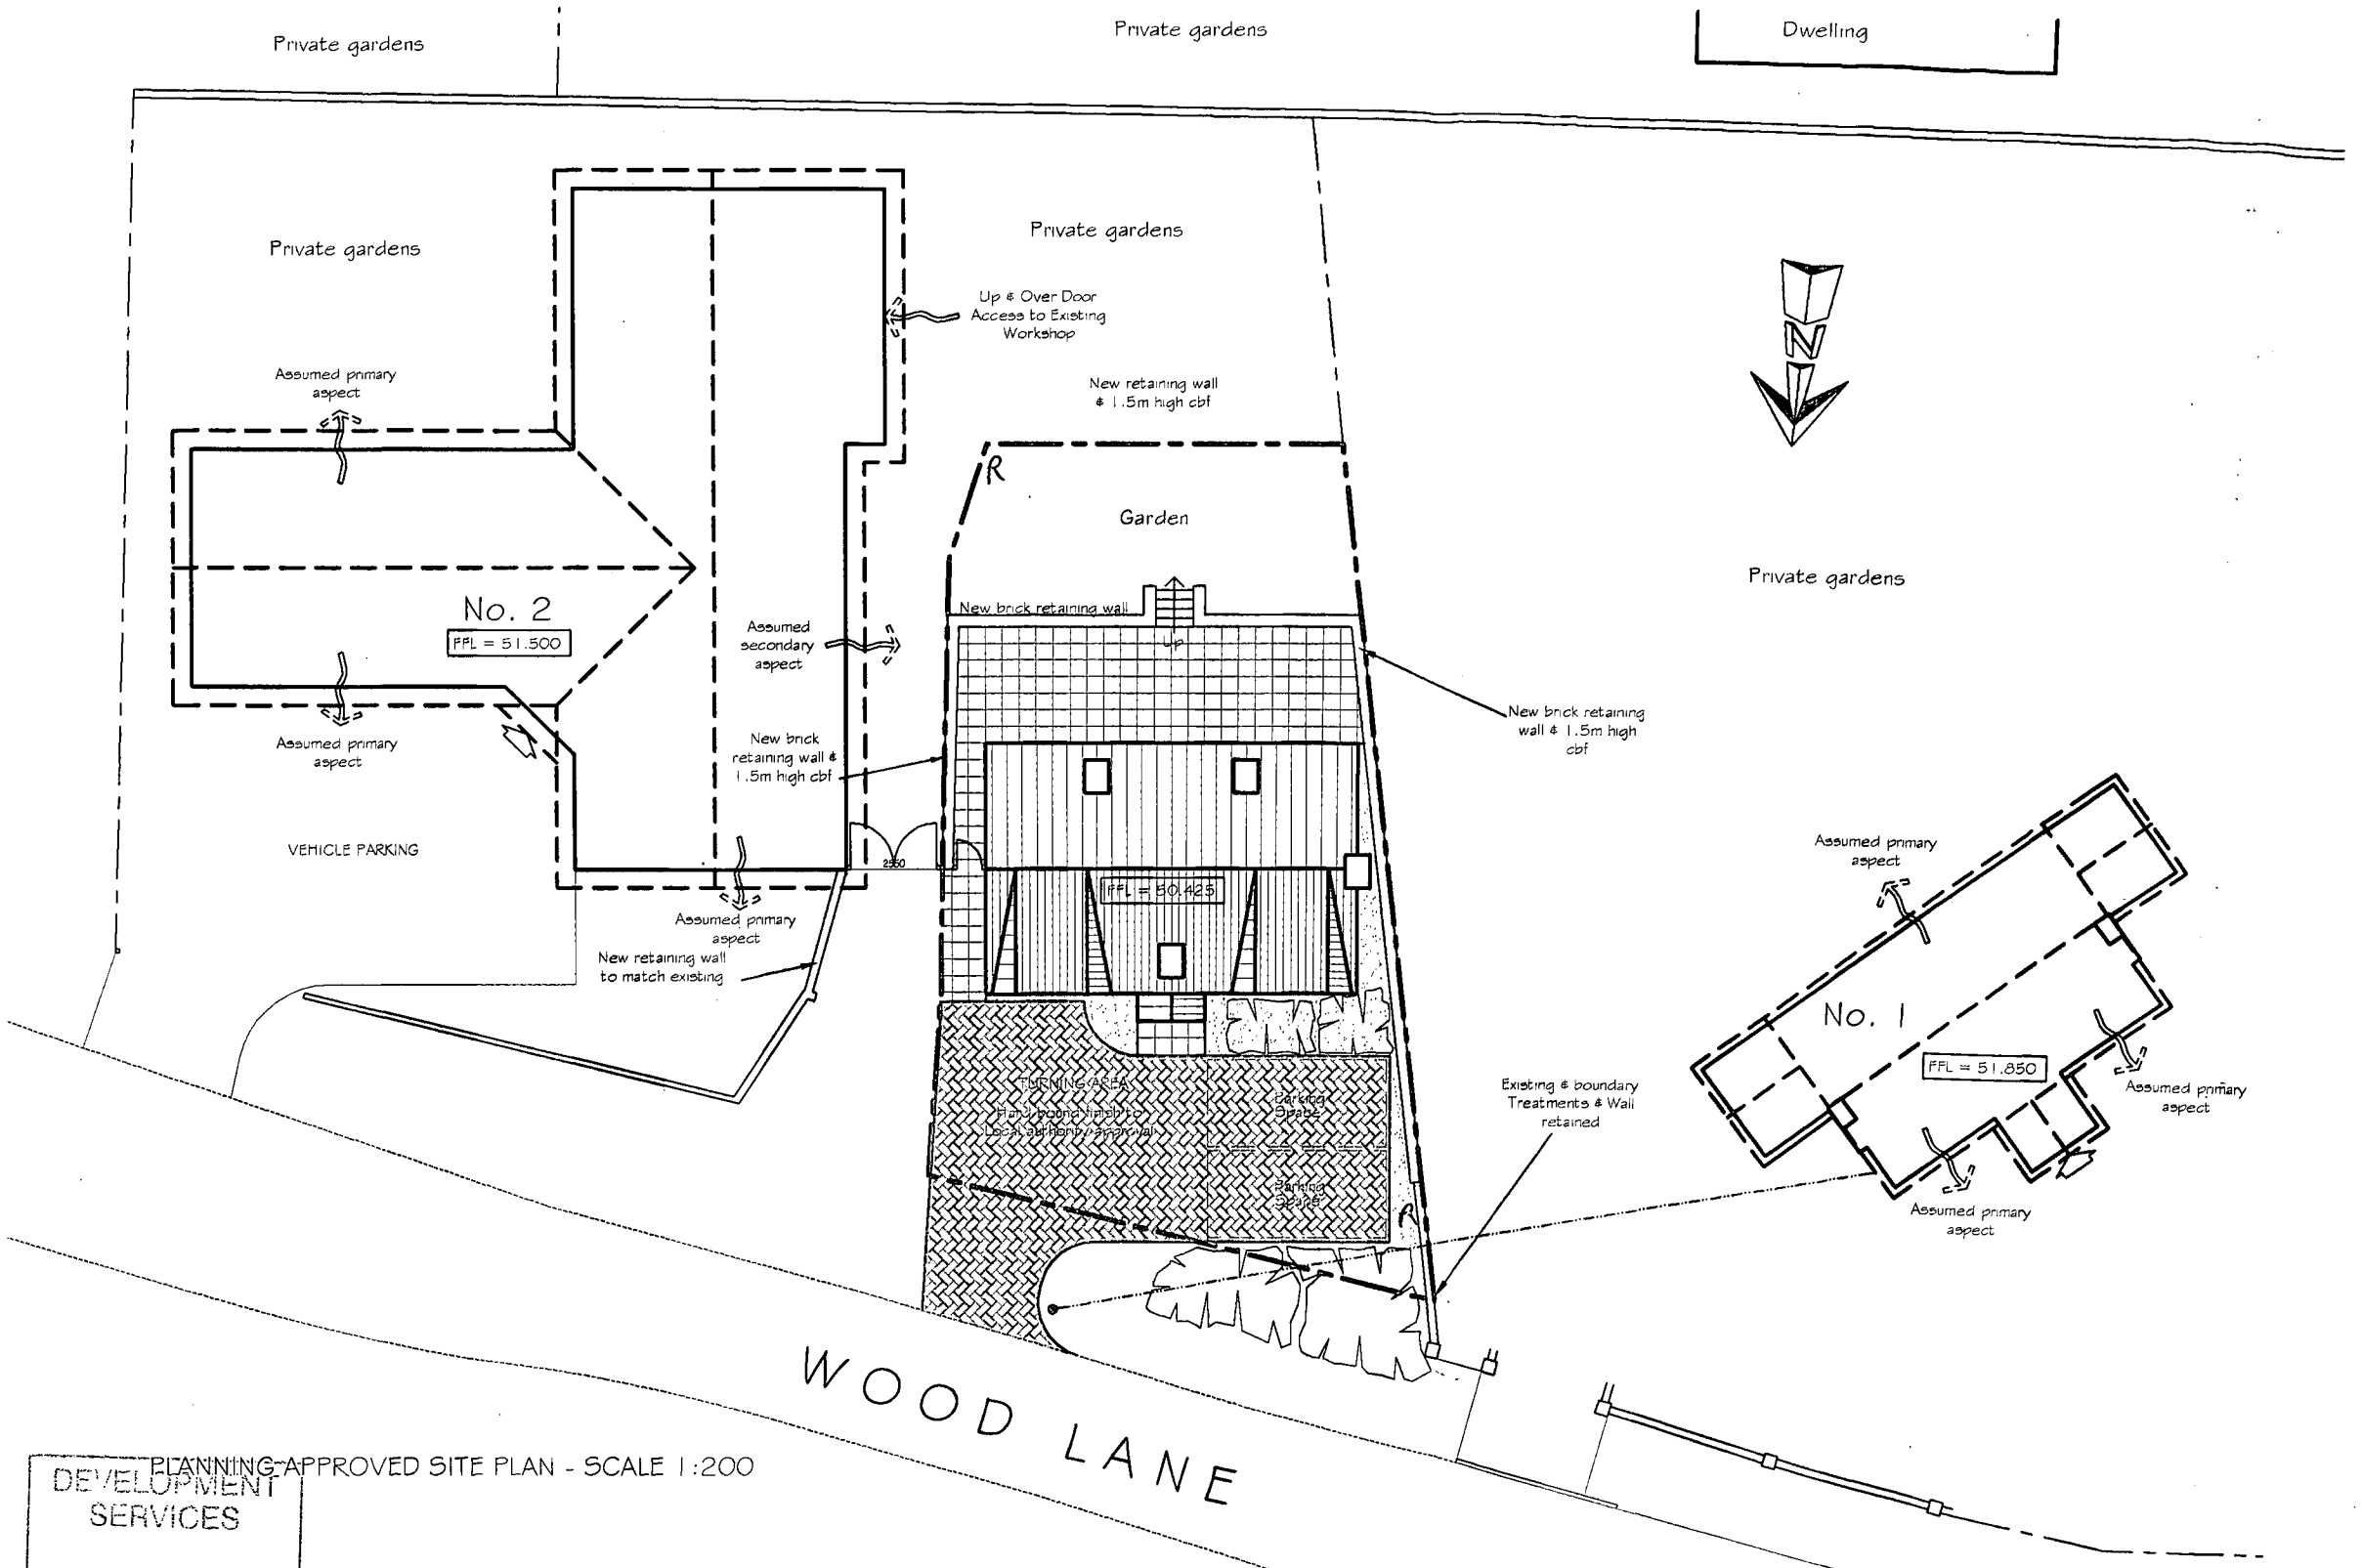

PLANNING APPROVED SITE PLAN - SCALE 1:200

DEVELOPMENT SERVICES
31 DEC 2008
RECEIVED

revision

project
Proposed New Dwelling
Land Adjacent No. 2 Wood Lane
Norton Juxta Twycross

client
MAU Construction Ltd.

drawing
Planning Approved Site Plan

scale As Shown
date Dec 2008
drg no. 216-PL101