
DEVELOPMENT SERVICES
31 DEC 2008
RECEIVED

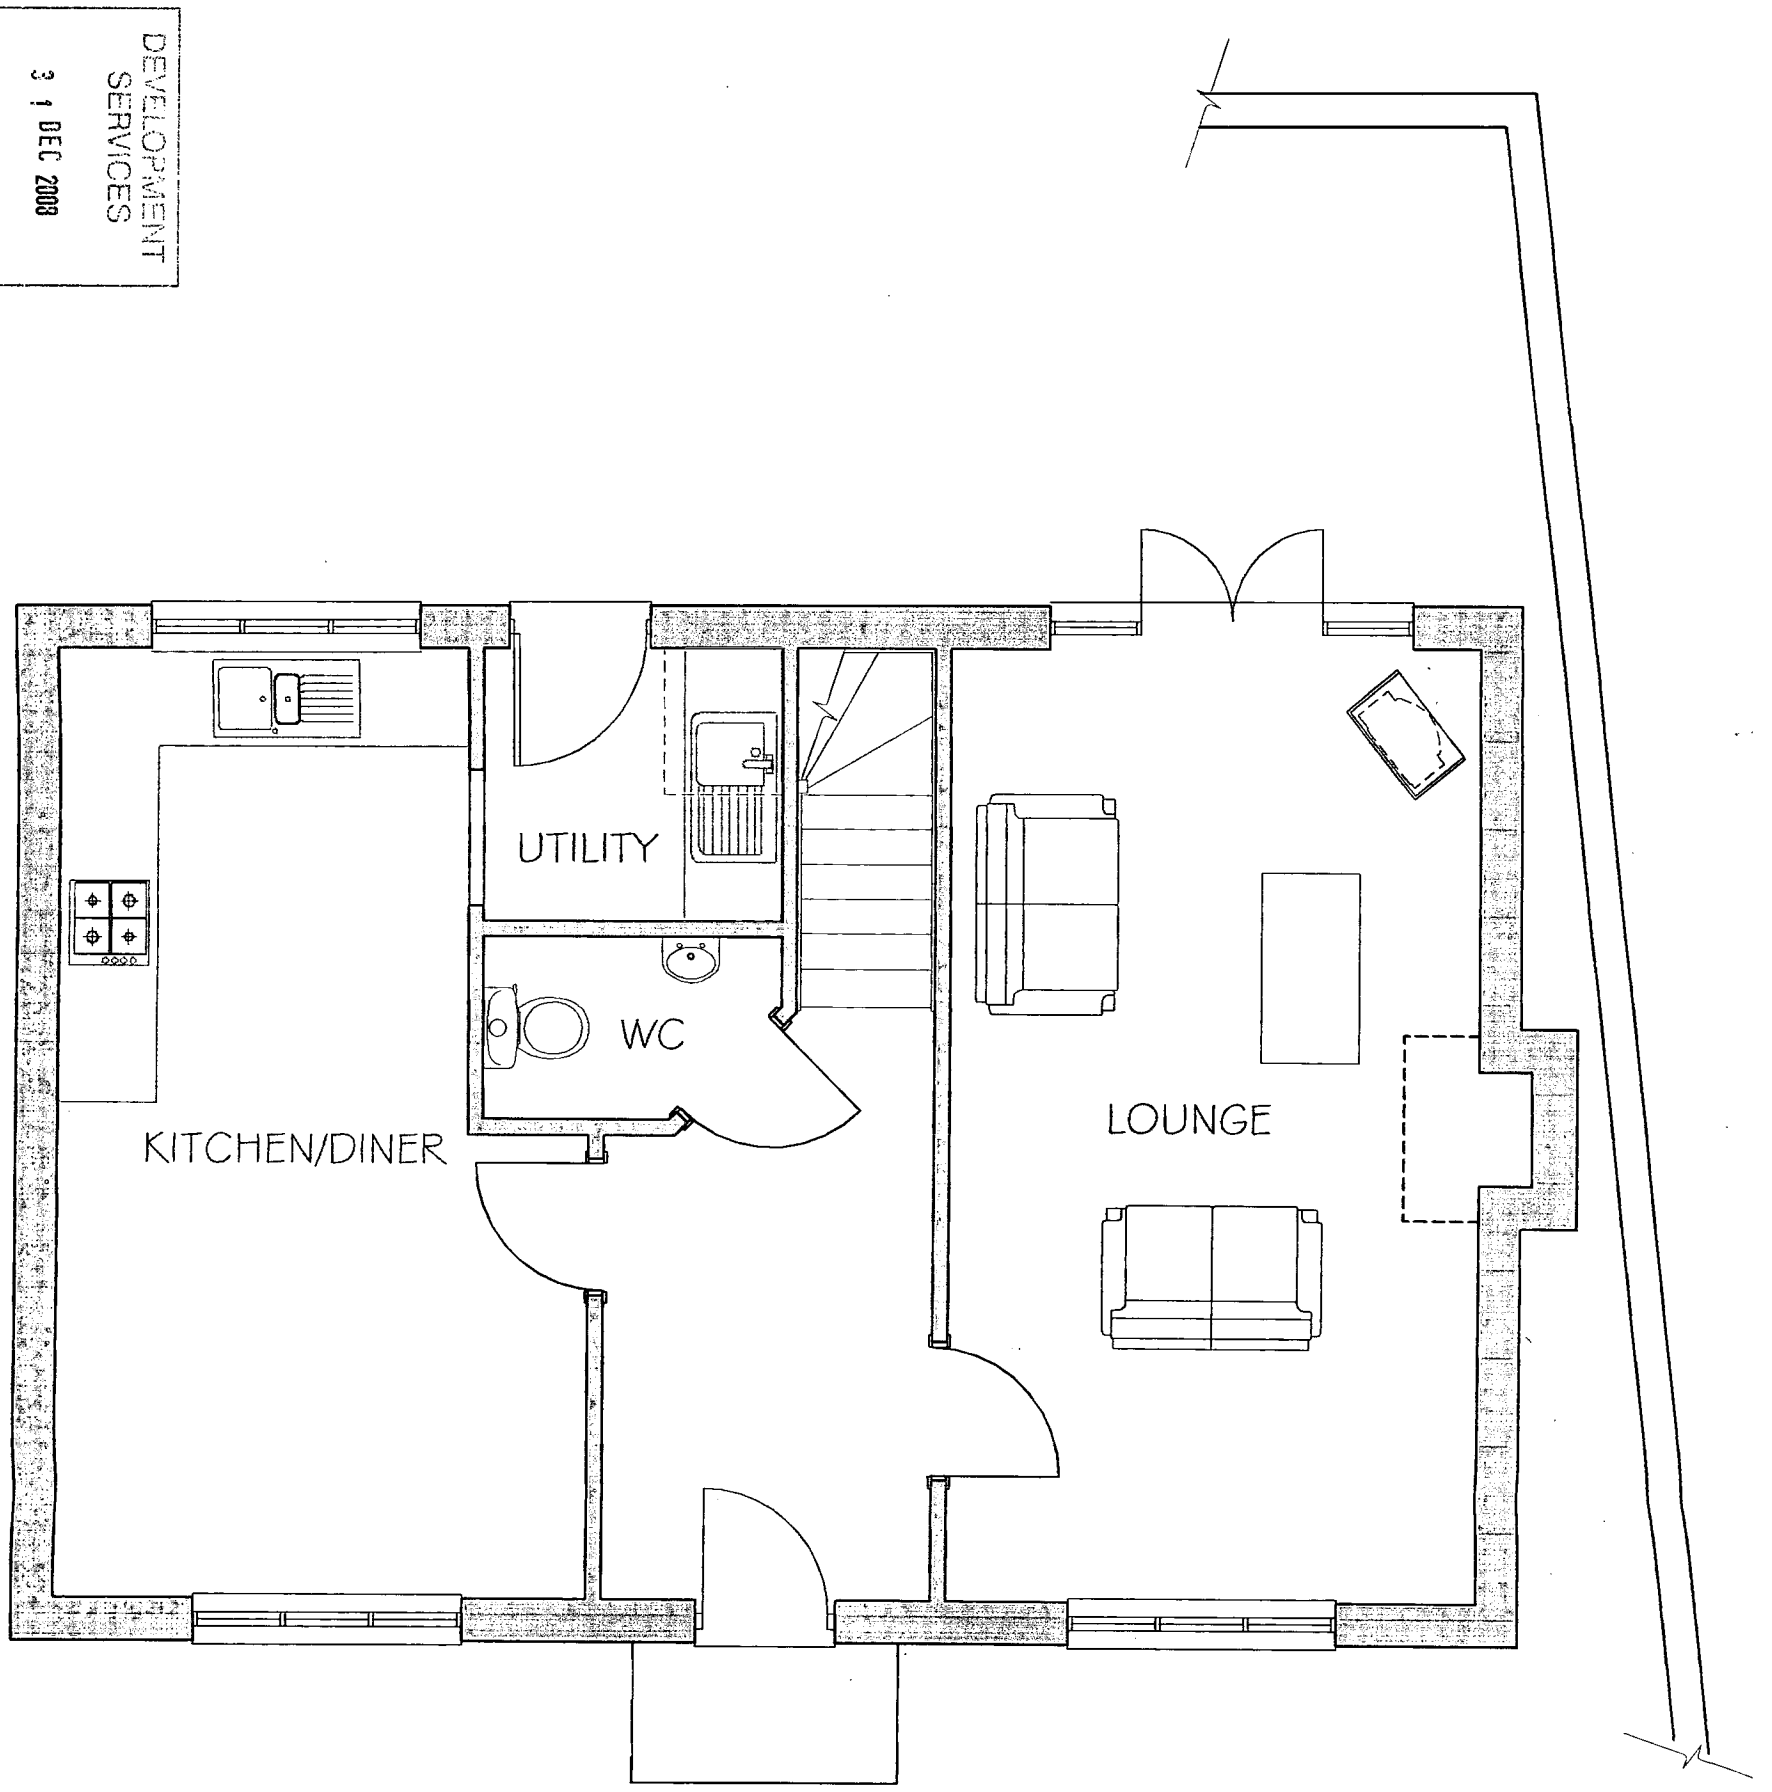

PLANNING APPROVED GROUND FLOOR PLAN

(1:50 SCALE)

revision

project
Proposed New Dwelling
Land Adjacent No. 2 Wood Lane
Norton Juxta Twycross

client
MAU Construction Ltd.

drawing
Planning Approved Ground Floor Plan

scale As Shown
date Dec 2008
dwg no: 216-PL102