




PLANNING APPROVED FRONT ELEVATION
(1:100 Scale)

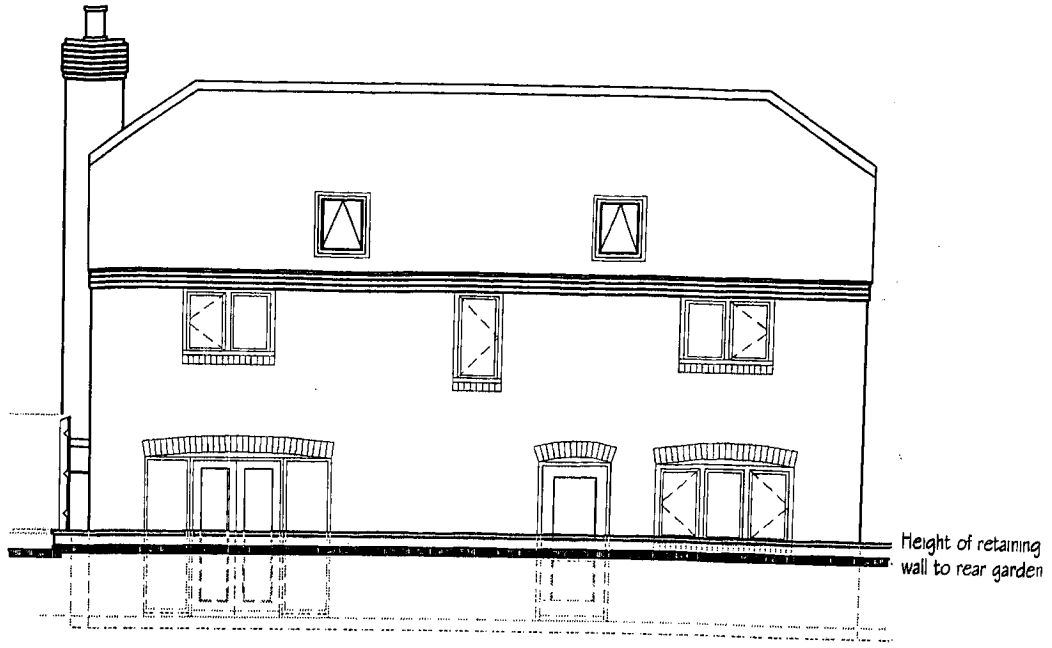

PLANNING APPROVED REAR ELEVATION
(1:100 Scale)

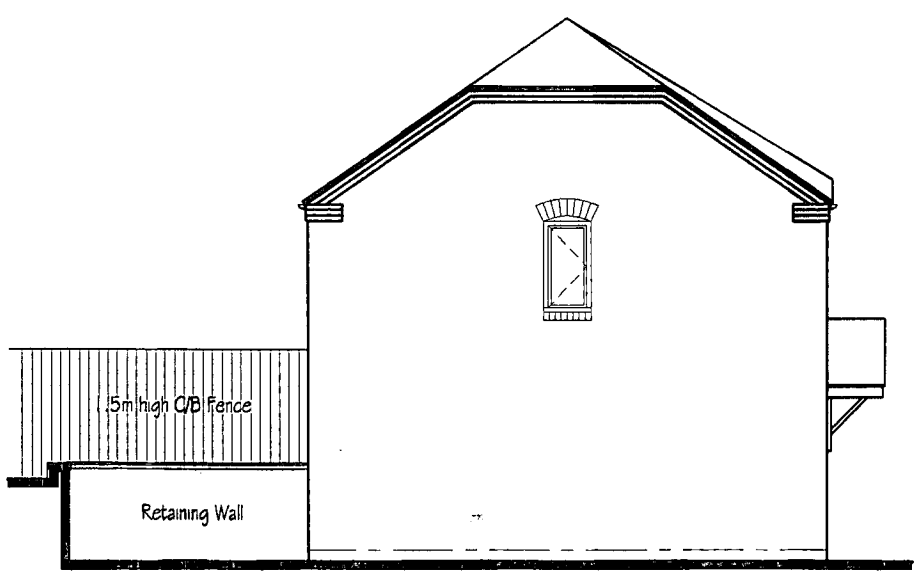

PLANNING APPROVED SIDE ELEVATION
Facing No.2 Wood Lane (1:100 Scale)

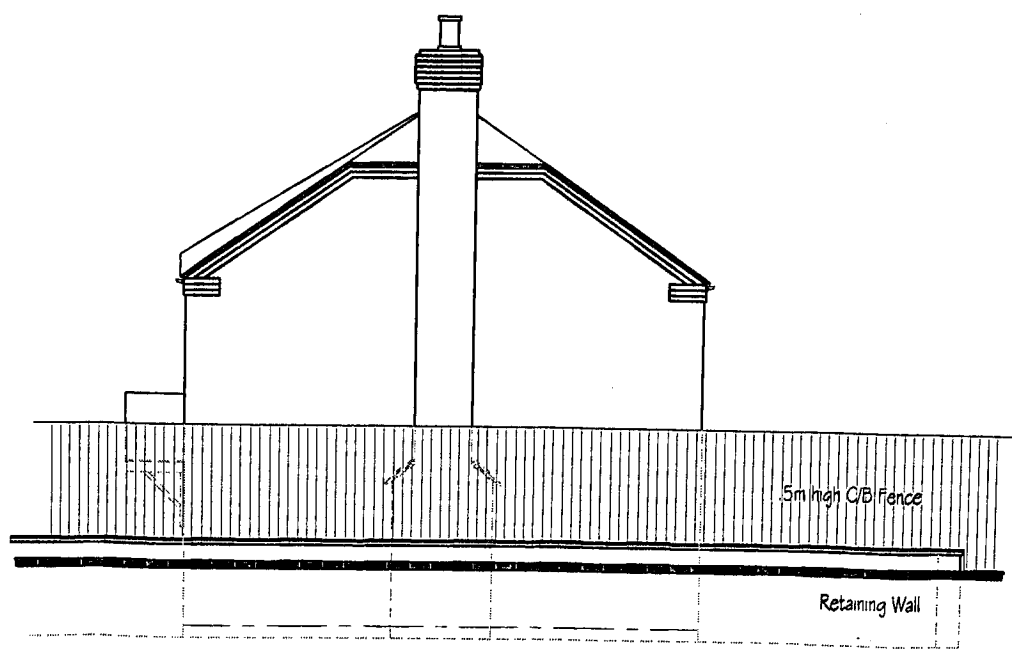

PLANNING APPROVED SIDE ELEVATION
Facing No.1 Wood Lane (1:100 Scale)

DEVELOPMENT SERVICES
31 DEC 2008
RECEIVED

revision

project
Proposed New Dwelling
Land Adjacent No. 2 Wood Lane
Norton Juxta Twycross

client
MAU Construction Ltd.

drawing
Planning Approved Elevations

scale As Shown
date Dec 2008
drg no. 216-PL103