
RECEIVED
31 DEC 2008
DEVELOPMENT SERVICES

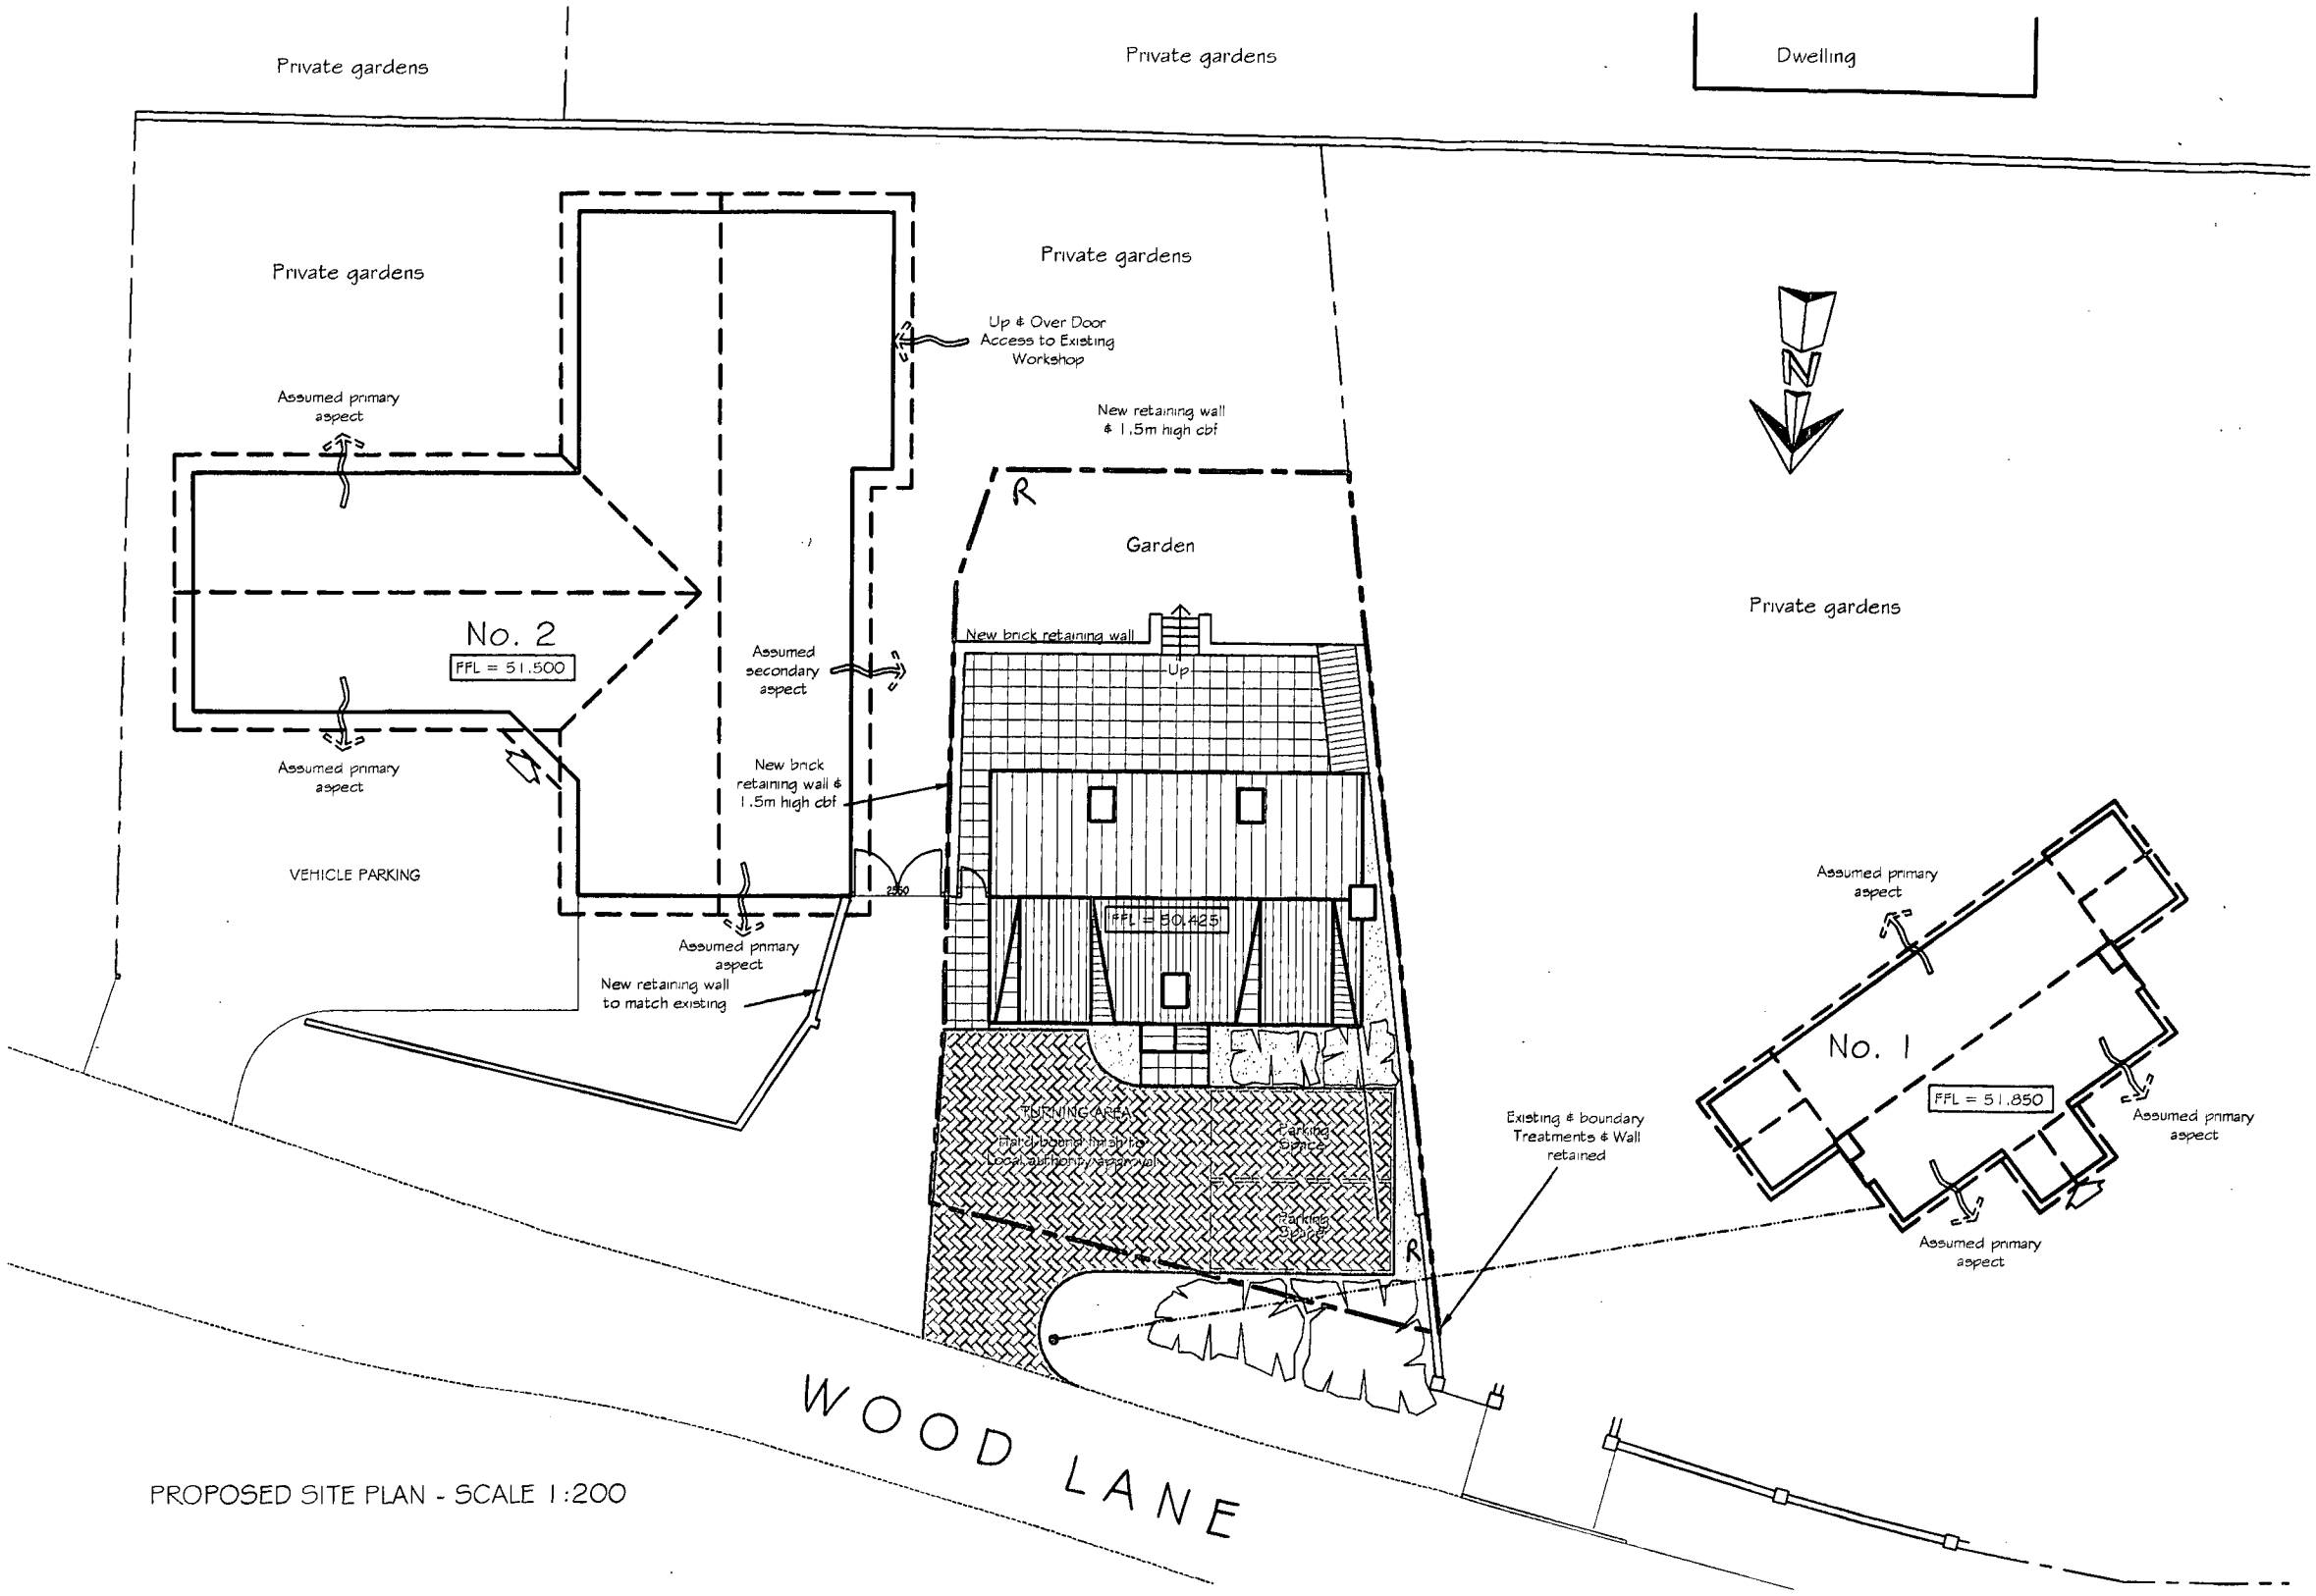

PROPOSED SITE PLAN - SCALE 1:200

revision

project
Proposed New Dwelling
Land Adjacent No. 2 Wood Lane
Norton Juxta Twycross

client
MAU Construction Ltd.

drawing
Proposed Site Plan

scale As Shown
date Dec 2008
drg no: 216-PL104