

DEVELOPMENT SERVICES
12 JAN 2009
RECEIVED

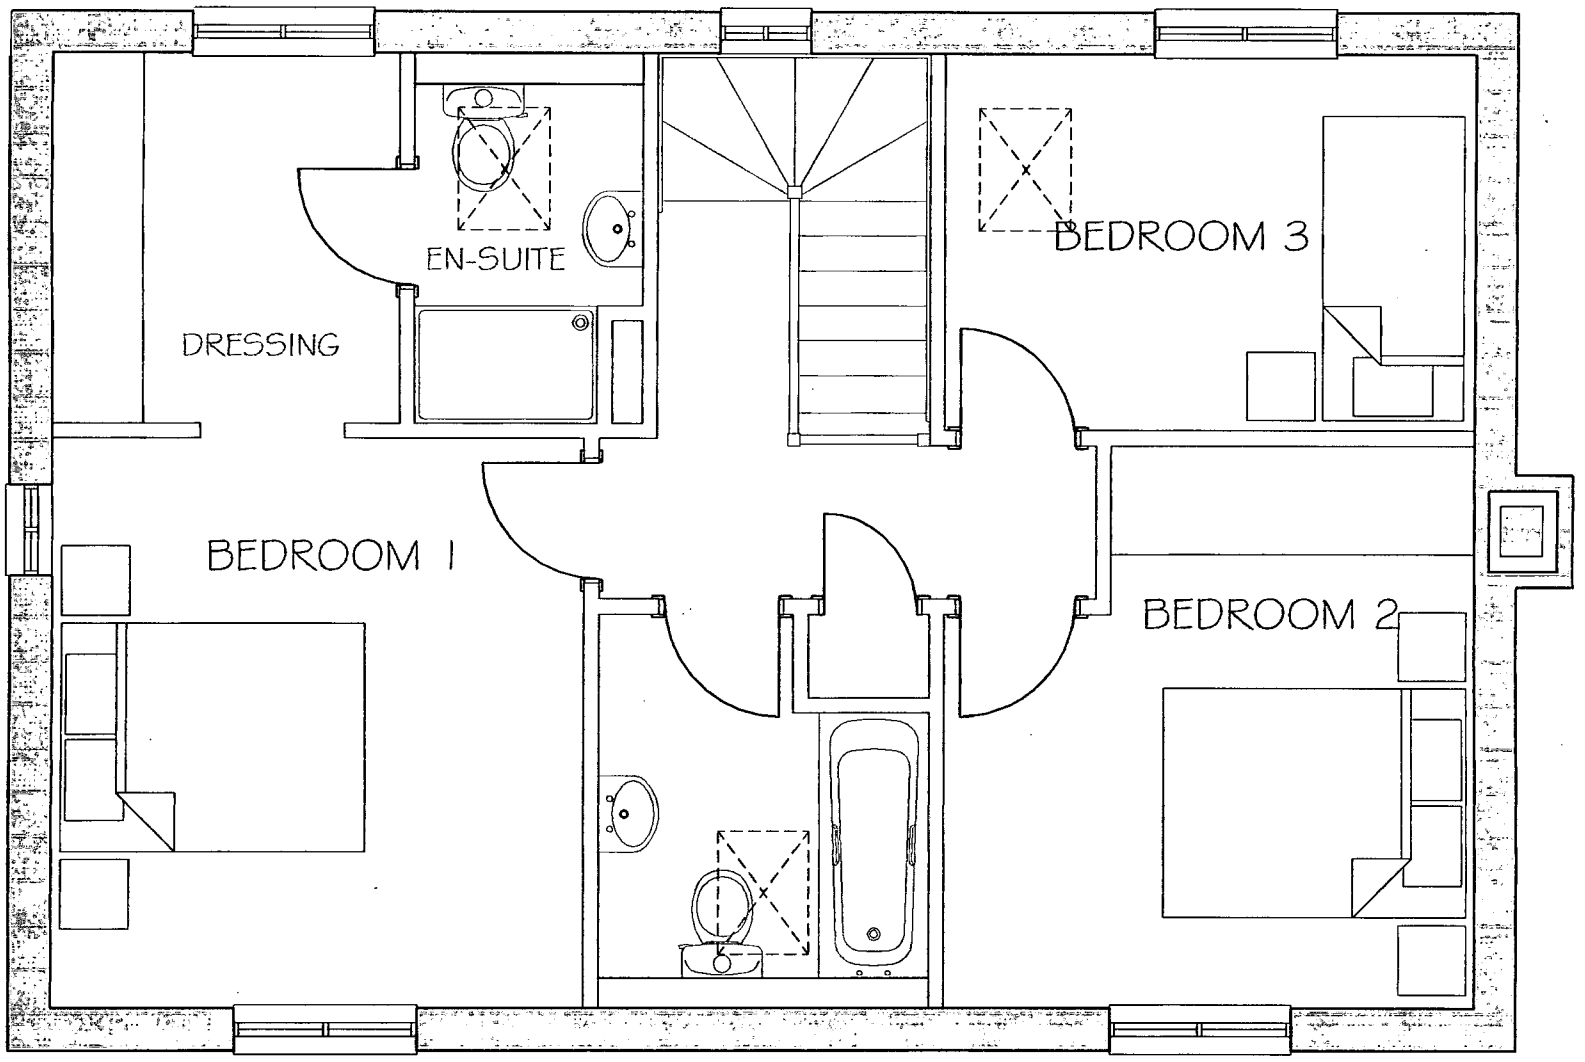

FIRST FLOOR PLAN

(1:50 SCALE)

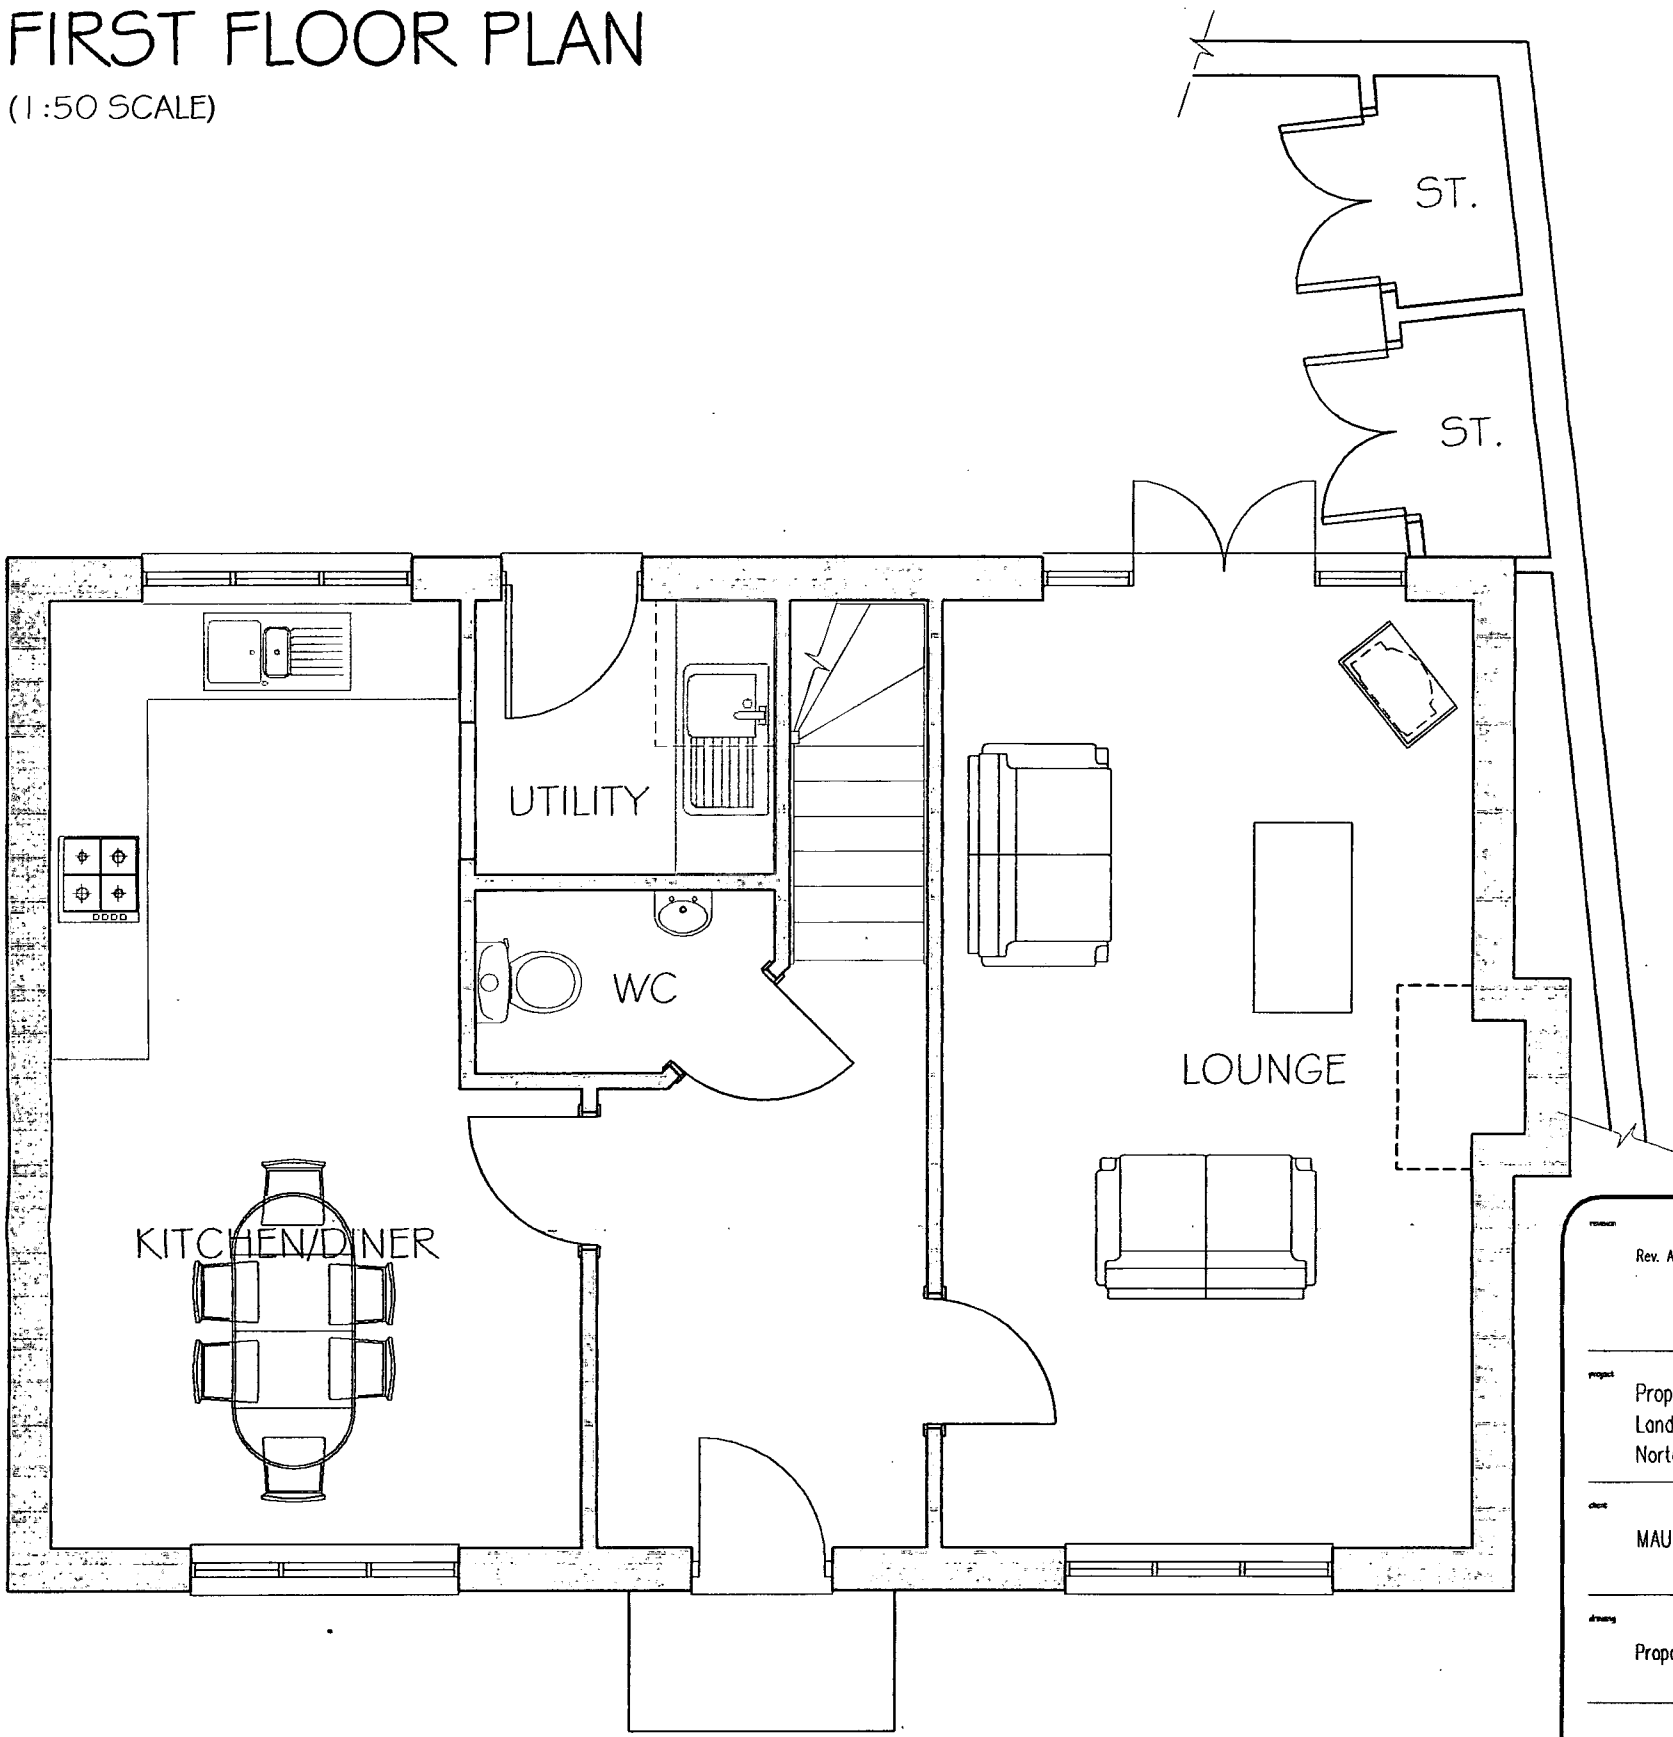

PROPOSED GROUND FLOOR PLAN

(1:50 SCALE)

Rev. A – First Floor Plan Added

Proposed New Dwelling
Land Adjacent No. 2 Wood Lane
Norton Juxta Twycross

MAU Construction Ltd.

Proposed Floor Plans

As Shown
Dec 2008
216-PL105 Rev. A