
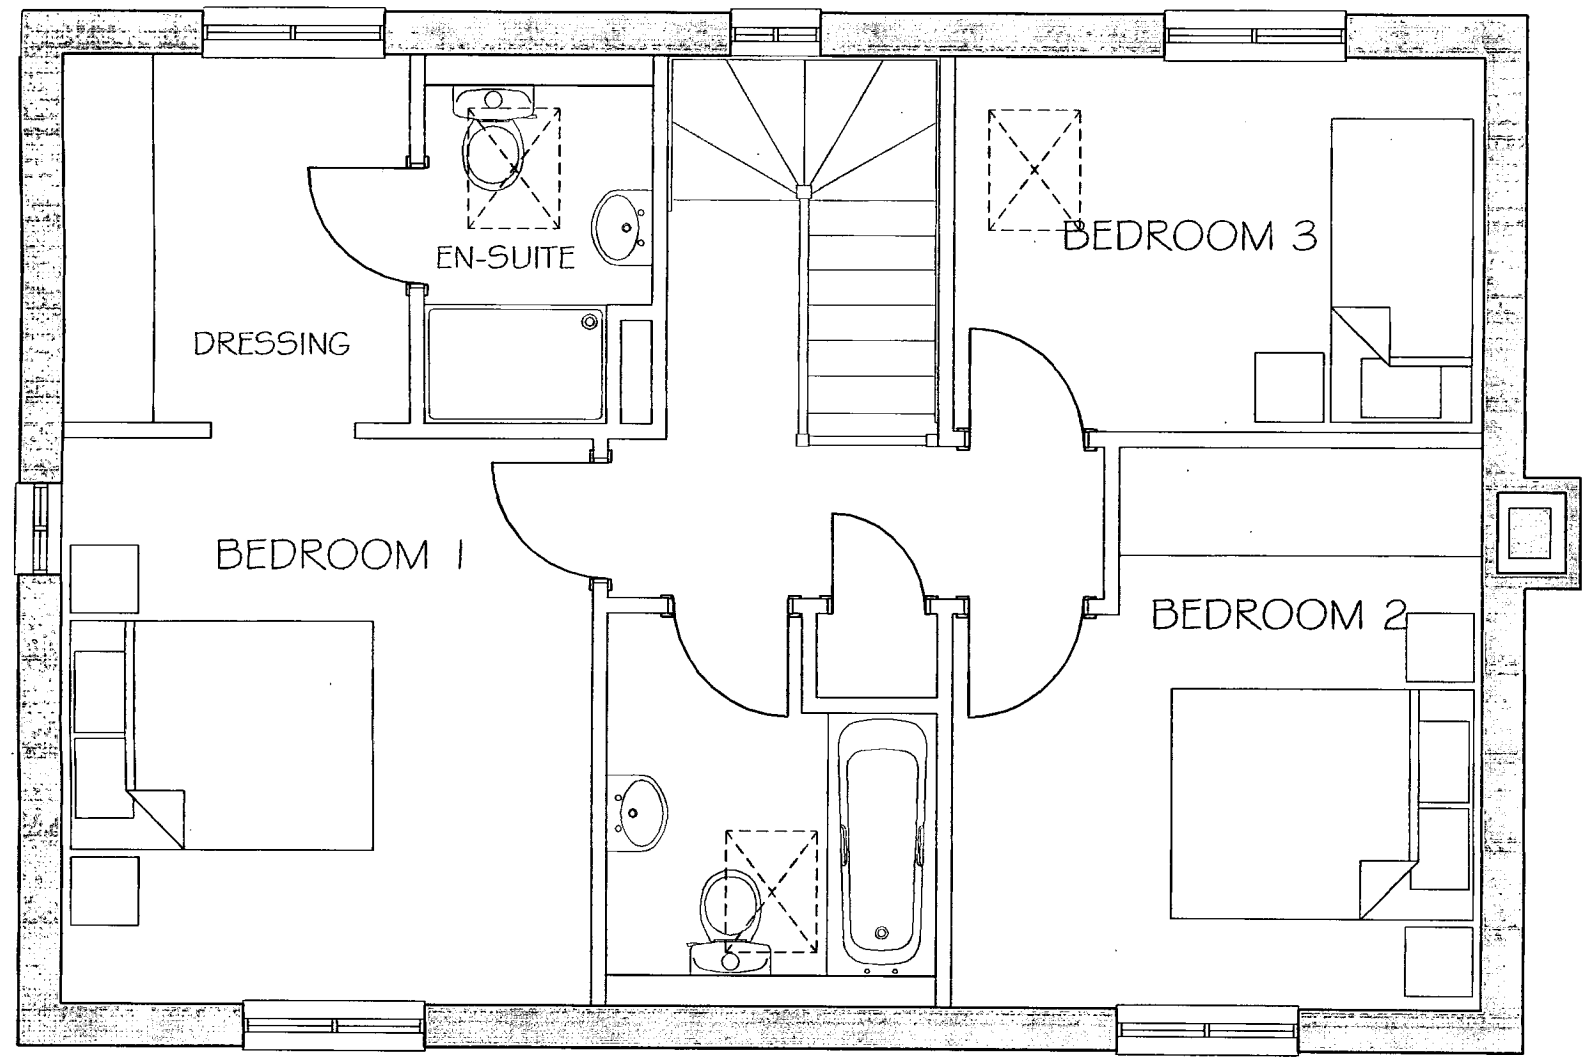


DEVELOPMENT SERVICES
12 JAN 2009
RECEIVED

FIRST FLOOR PLAN

(1:50 SCALE)

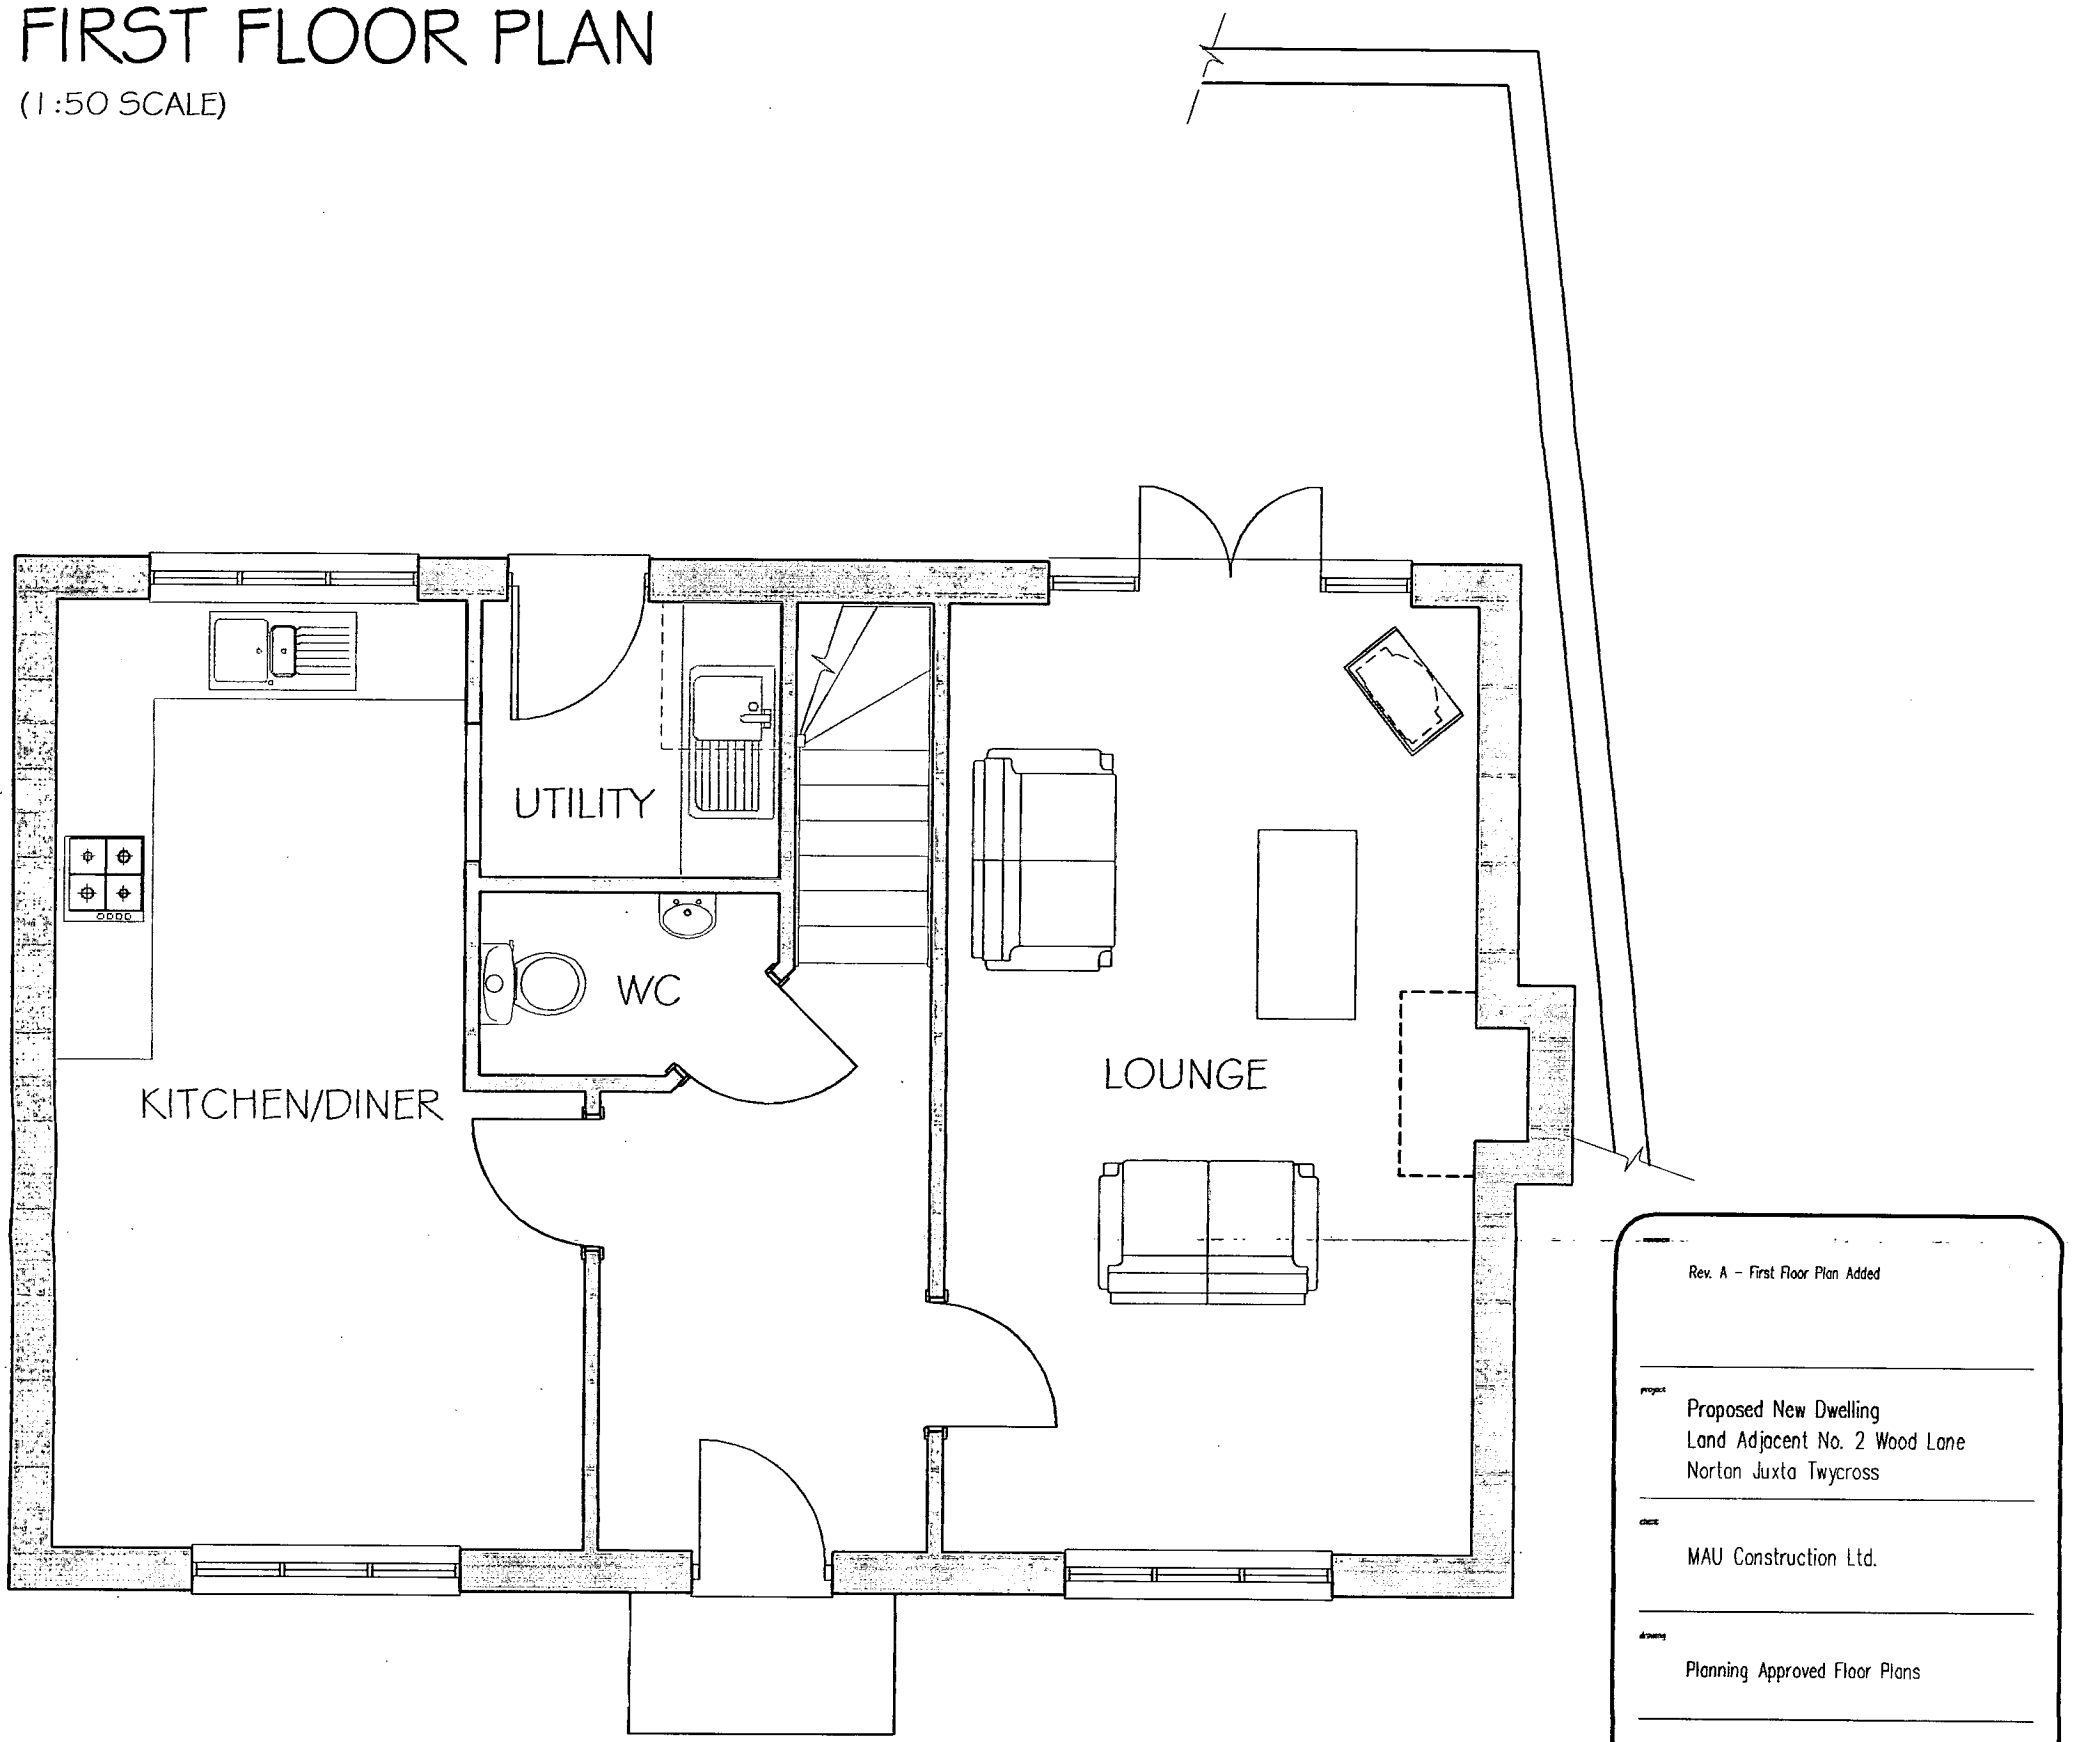

PLANNING APPROVED GROUND FLOOR PLAN

(1:50 SCALE)

Rev. A – First Floor Plan Added

project
Proposed New Dwelling
Land Adjacent No. 2 Wood Lane
Norton Juxta Twycross

client
MAU Construction Ltd.

drawing
Planning Approved Floor Plans

scale As Shown
date Dec 2008
dwg no. 216-PL102 Rev. A