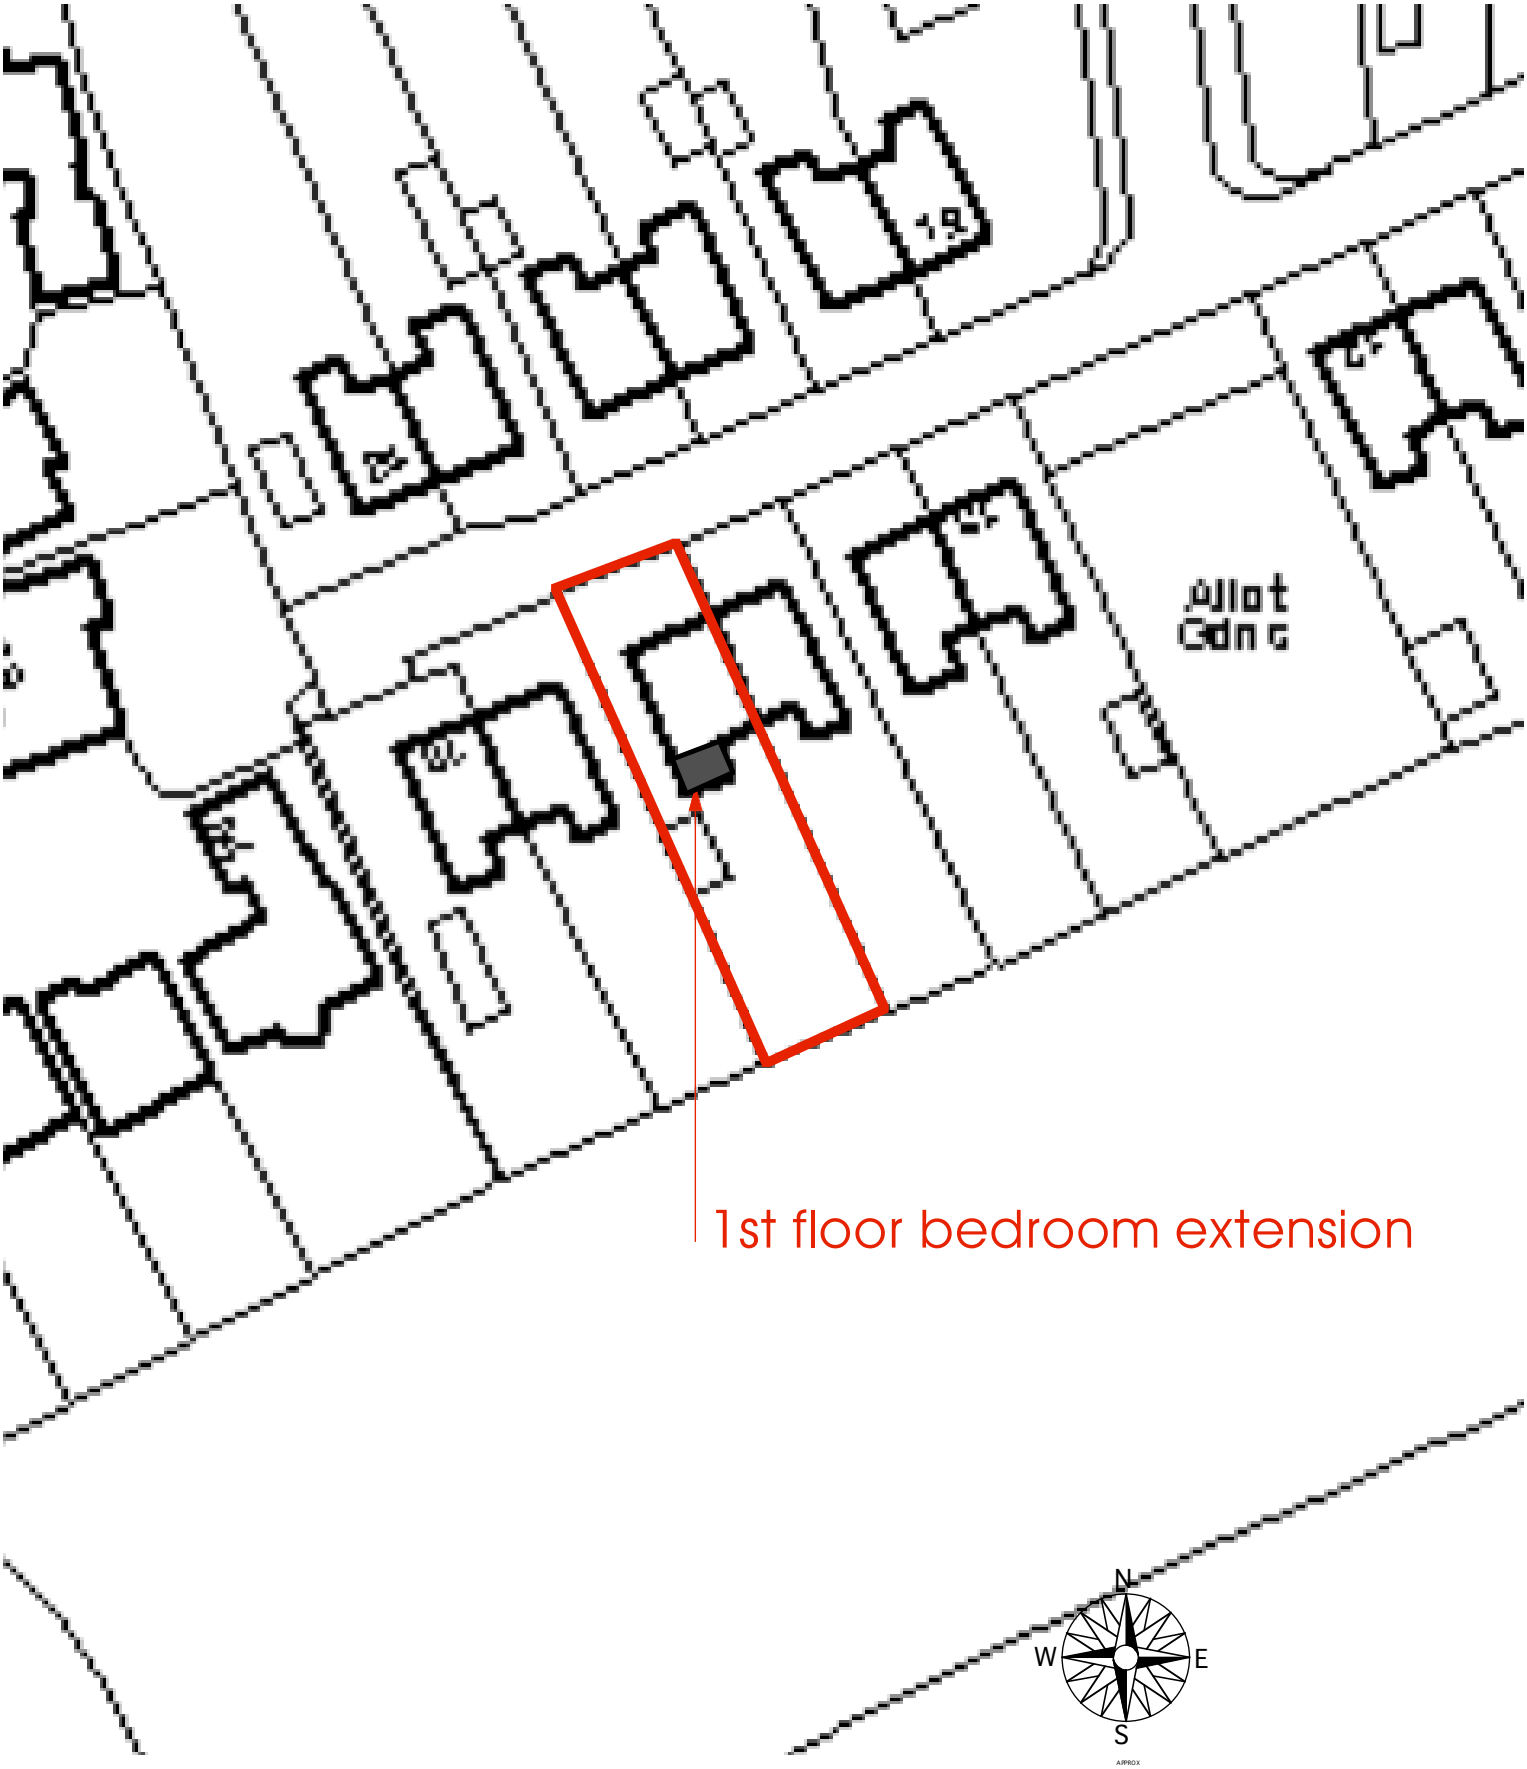


drawing title

BLOCK PLAN

project title

Proposed Bedroom Extension
16 Flamville Road Burbage Leics.
for Mr & Mrs Colden

scale	1:500	date	29.10.07

peter thompson adt ltd
architectural design & technology

Providence House 49 Leicester Road
Broughton Astley Leics. LE9 6QE
tel: 01455 284921
email: mail@peterthompsonadt.co.uk web:peterthompsonadt.co.uk