
1 No. PROPOSED FOLDING ARM CANOPY WITH GREEN CANVAS TO RAL 6001 WITH PRINTED BROWN TEXT TO RAL 8019 IN HOUSE STYLE AS INDICATED ON DRAWING No. 01.

FOR CONSTRUCTIONAL DETAILS REFER TO DRAWING No. 03




TYPICAL HOUSE STYLE SIGNAGE

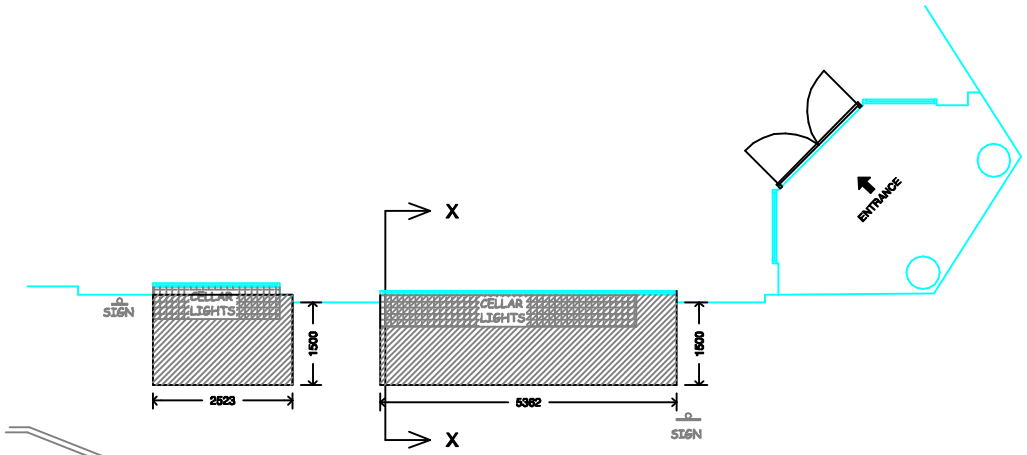


PLAN

ALL CANOPY DIMENSIONS ARE SUBJECT TO SITE MEASUREMENT AND ARE NOT INTENDED FOR INSTALLATION.

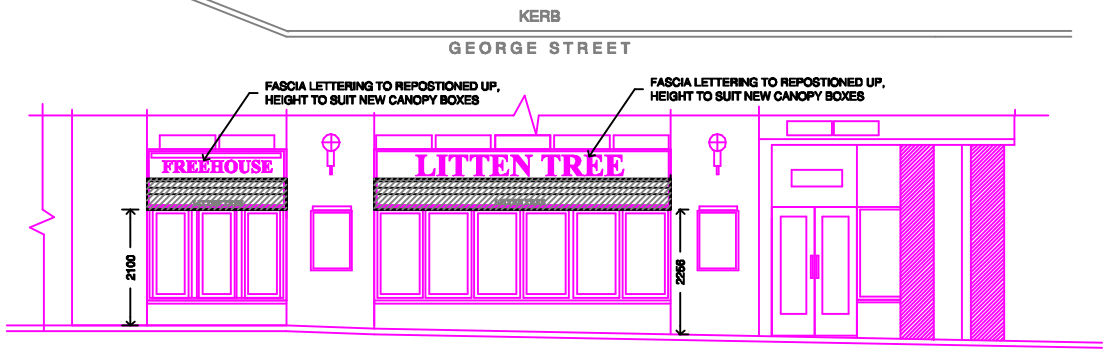

PROPOSED FRONT ELEVATION

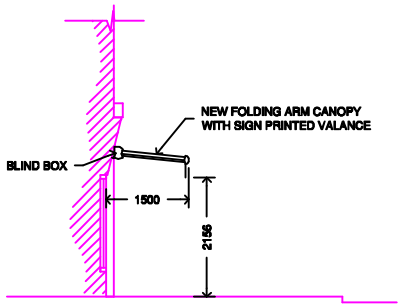

SECTION X-X

NOTES:


ALL FIGURED DIMENSIONS MUST BE CHECKED ON SITE PRIOR TO MANUFACTURE OF FITTINGS, ORDERING OF MATERIALS AND EQUIPMENT AND COMMENCING ON SITE.

ANY CONFLICTING INFORMATION FOUND ON THE DRAWING MUST BE REPORTED FOR CLARIFICATION.

ALL MATERIALS AND WORKMANSHIP TO BE IN ACCORDANCE WITH RELEVANT AND CURRENT BRITISH STANDARDS AND CODES OF PRACTICE.

REVISIONS:

A - Additional canopy added, canopy repositioned, address corrected. 16/10/2007.

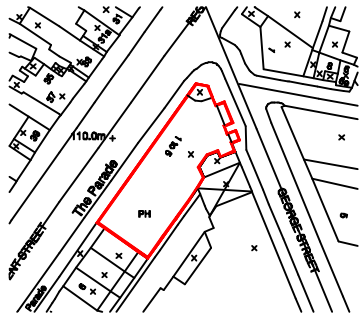

LOCATION PLAN

1:2500

Brewery Barn,
31 Lower Street,
Stansted,
Essex. CM24 8LN

Tel: 01279 815651
Fax: 01279 815601

Ampersand Associates Limited

Retail Design, Planning and Project Management Services

Email: info@ampersand-associates.com
Web site: www.ampersand-associates.com

CONTRACT

THE LAUREL PUB COMPANY
'LITTEN TREE'
Unit 1, High Cross Buildings
Hinckley
LE10 0AZ

DRAWING

PROPOSED CANOPY - PLAN ELEVATION & SECTION 'thru

SCALE: 1:100 @ A3
DATE: 08/10/2007
DRAWN: JHS

DRAWING No: 5366/02

REV: A