




A0

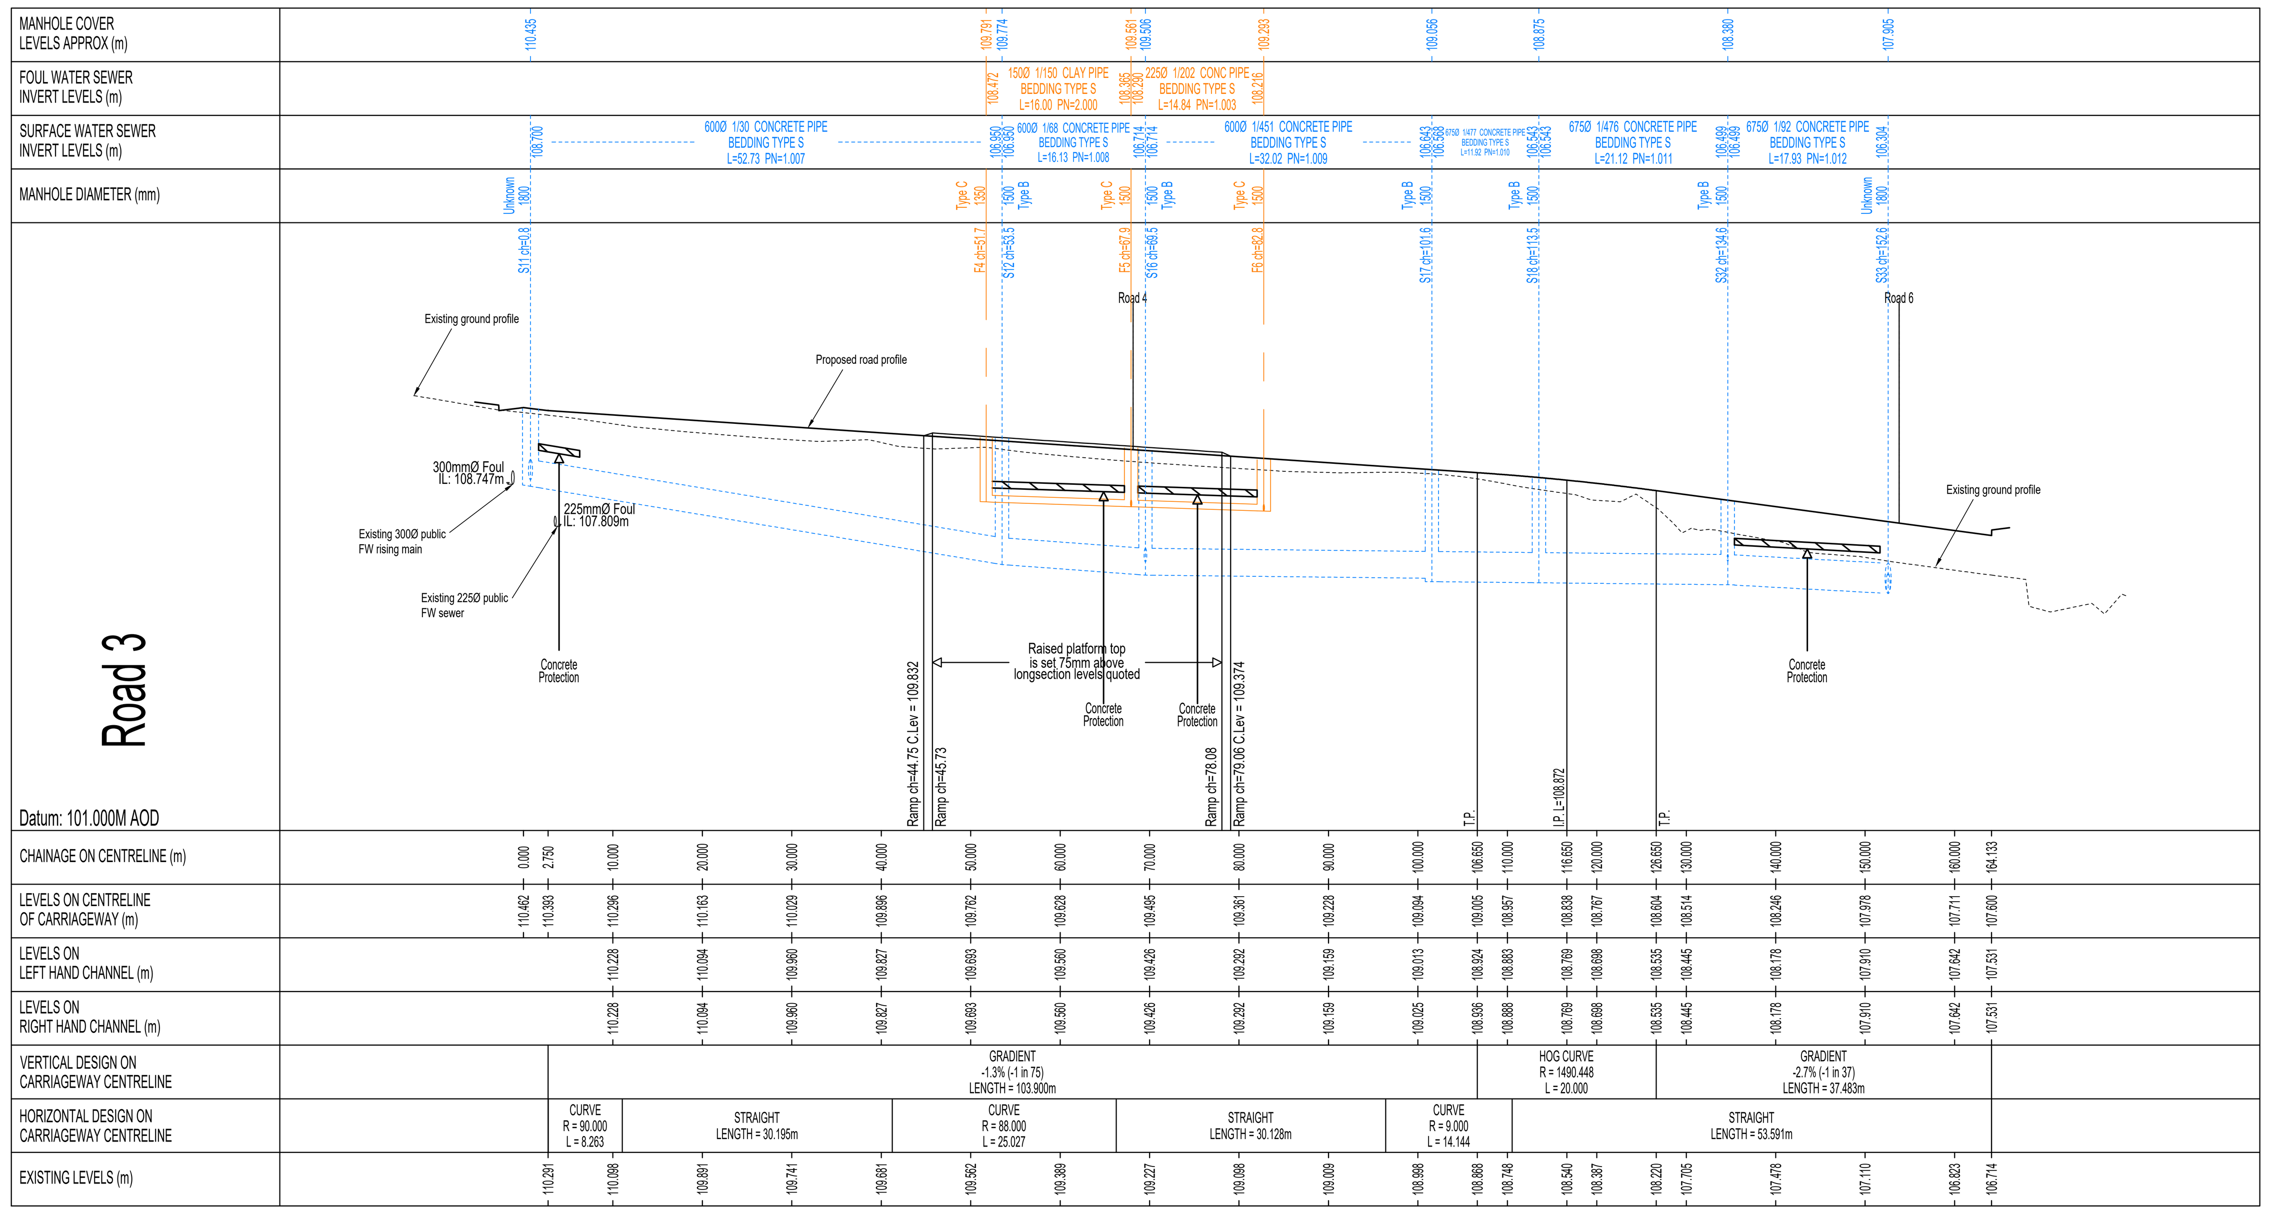

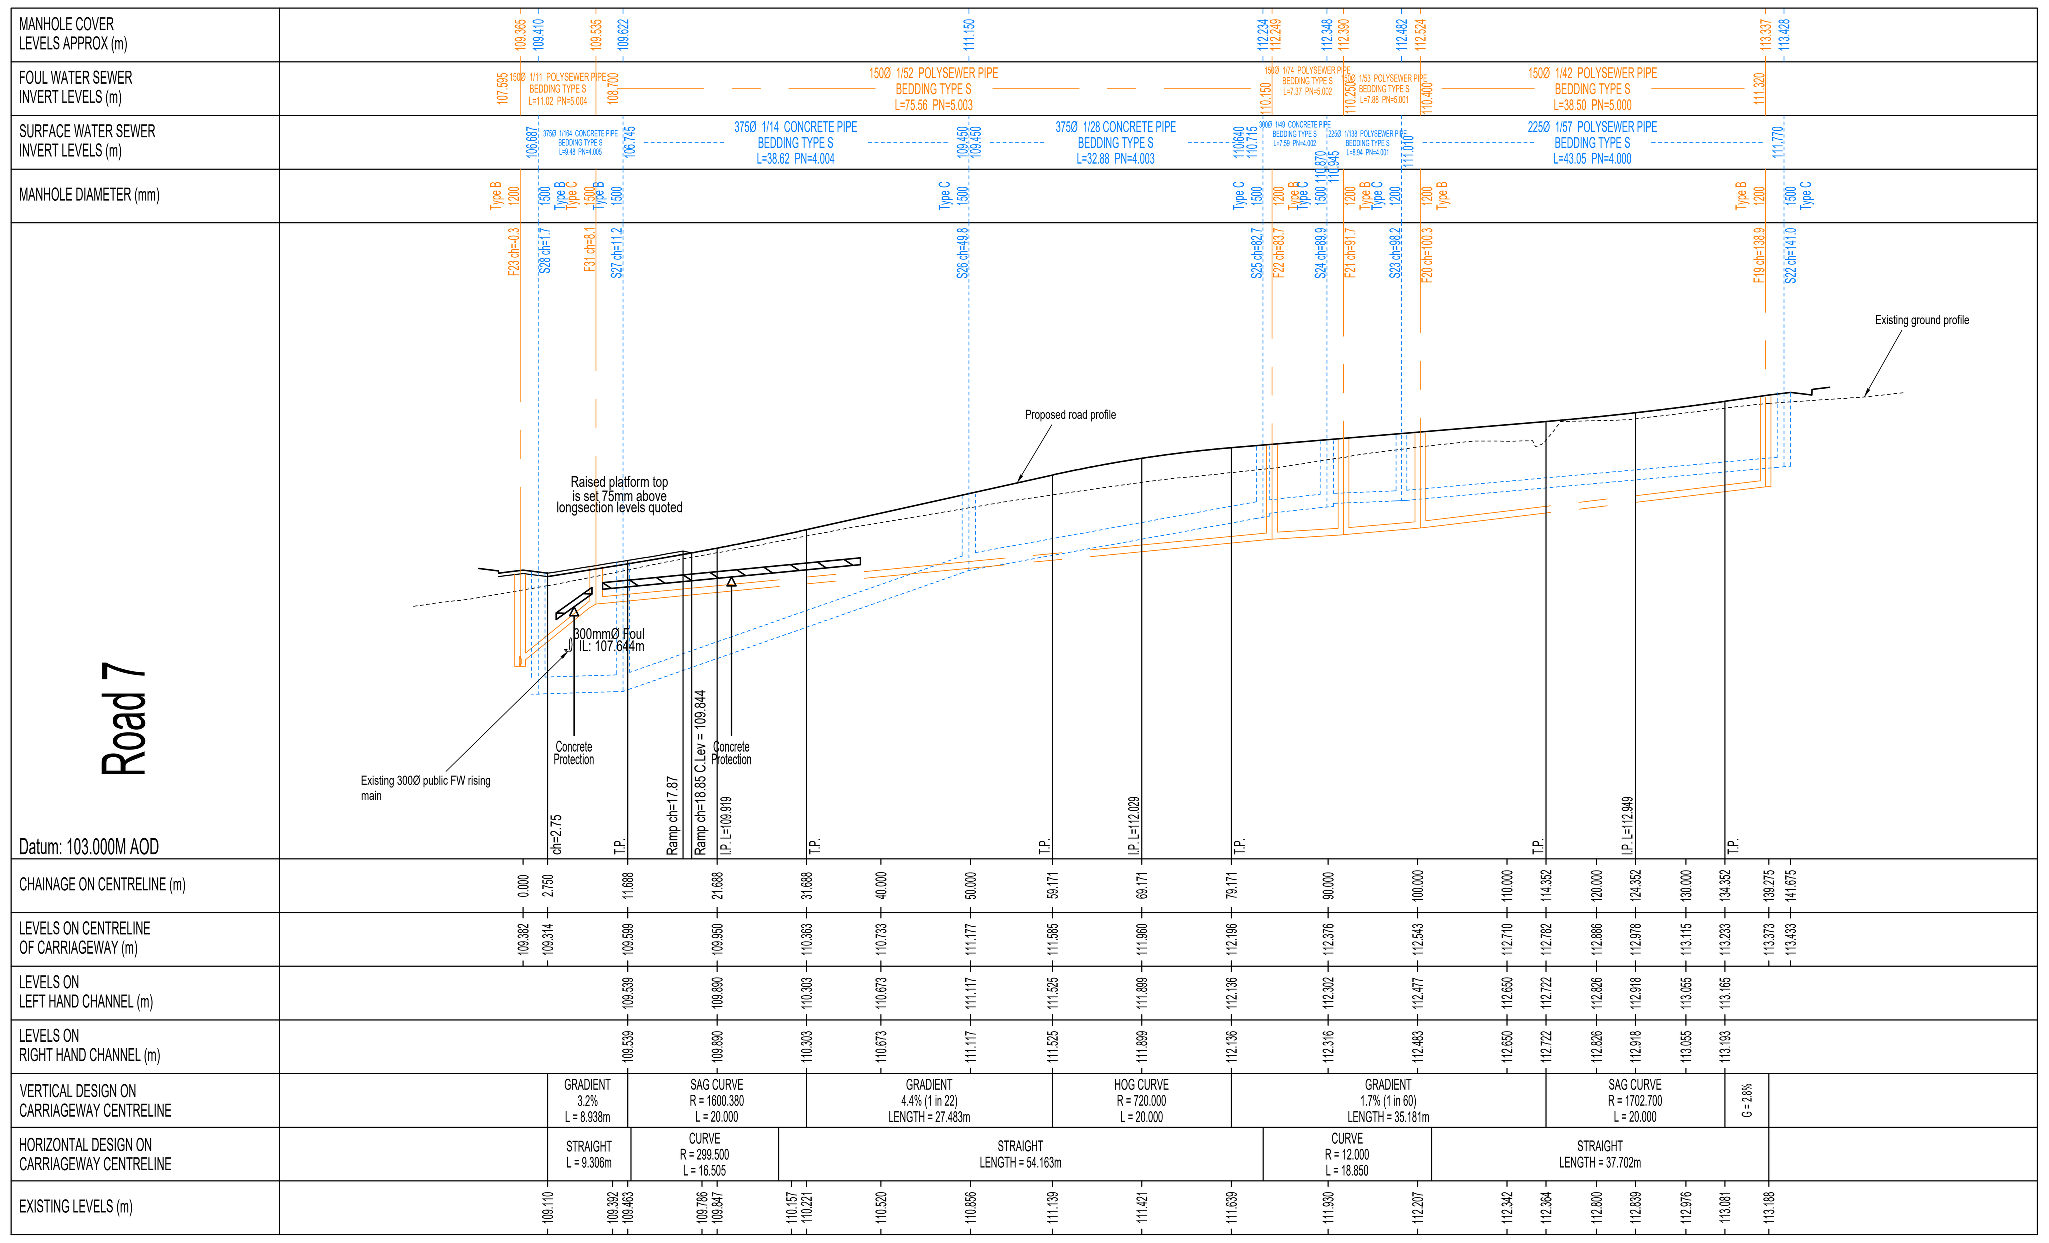

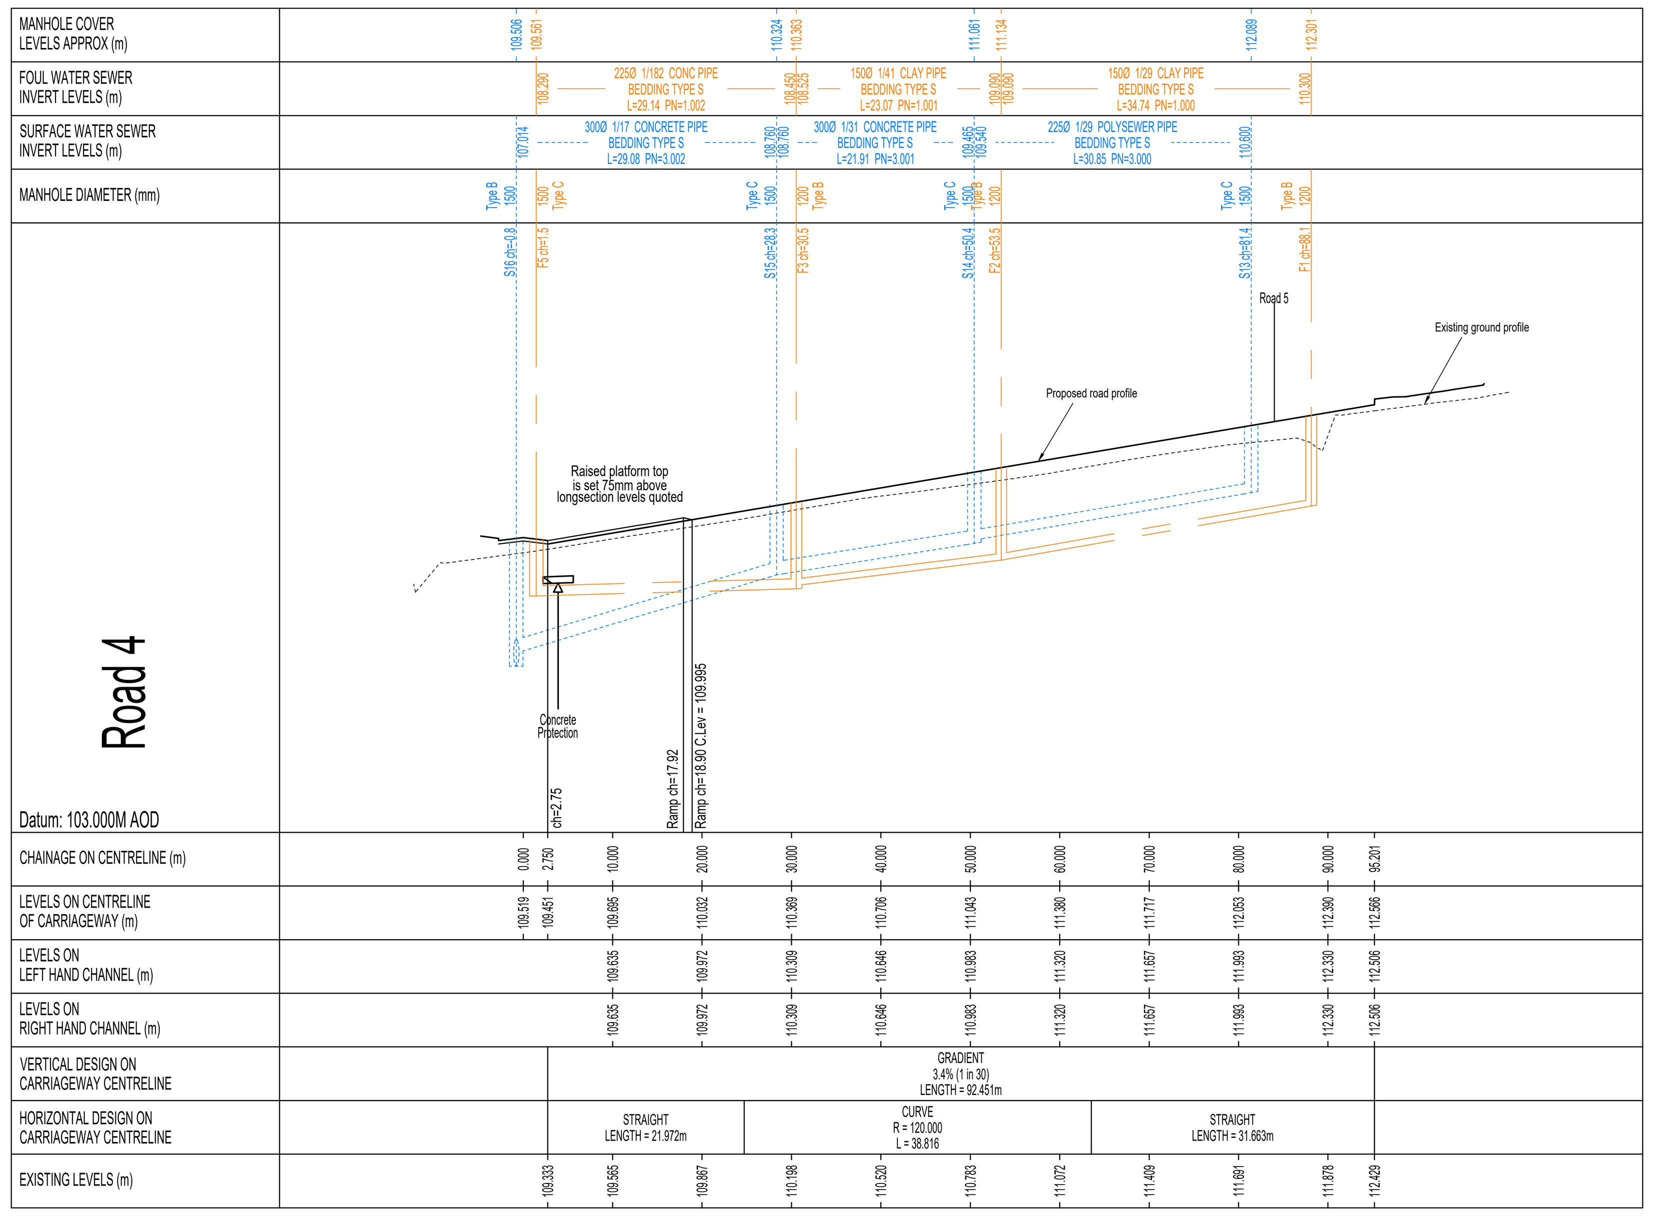

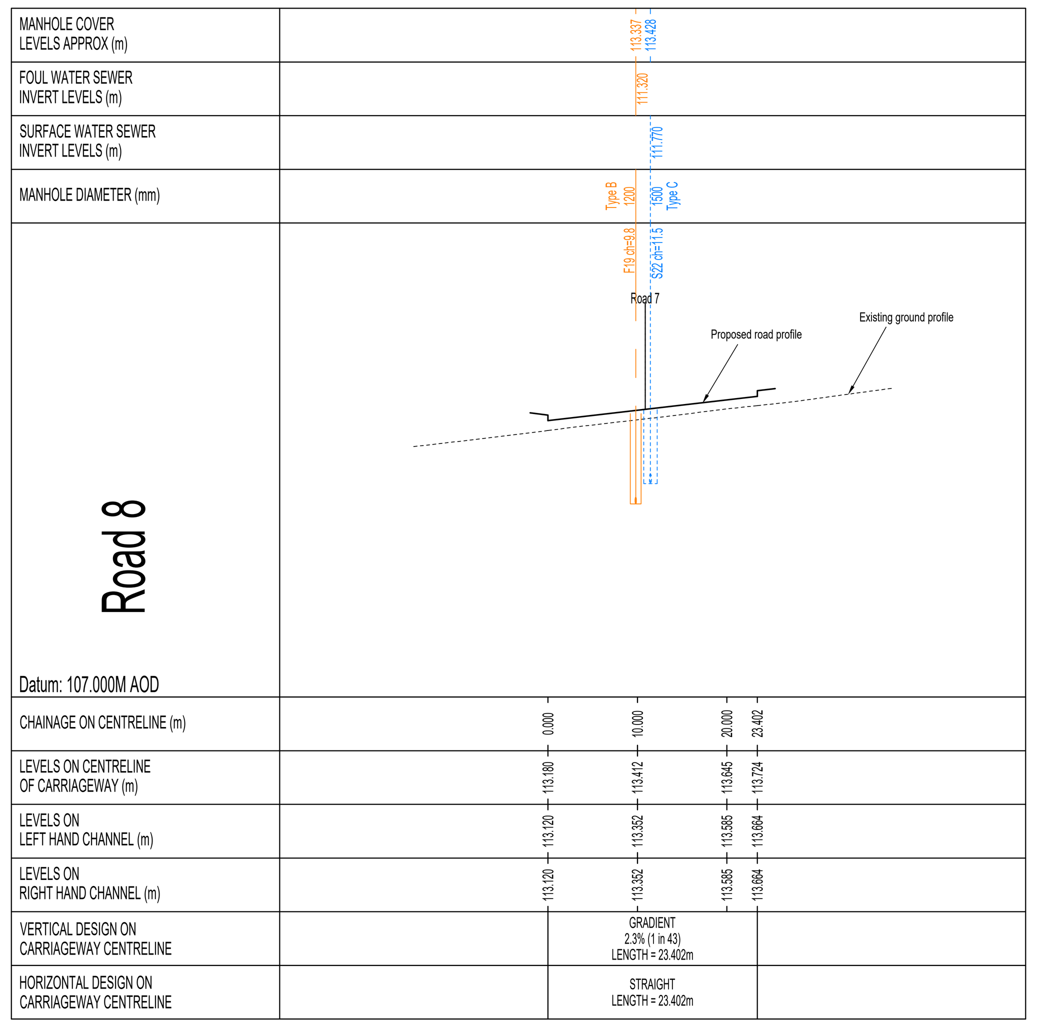

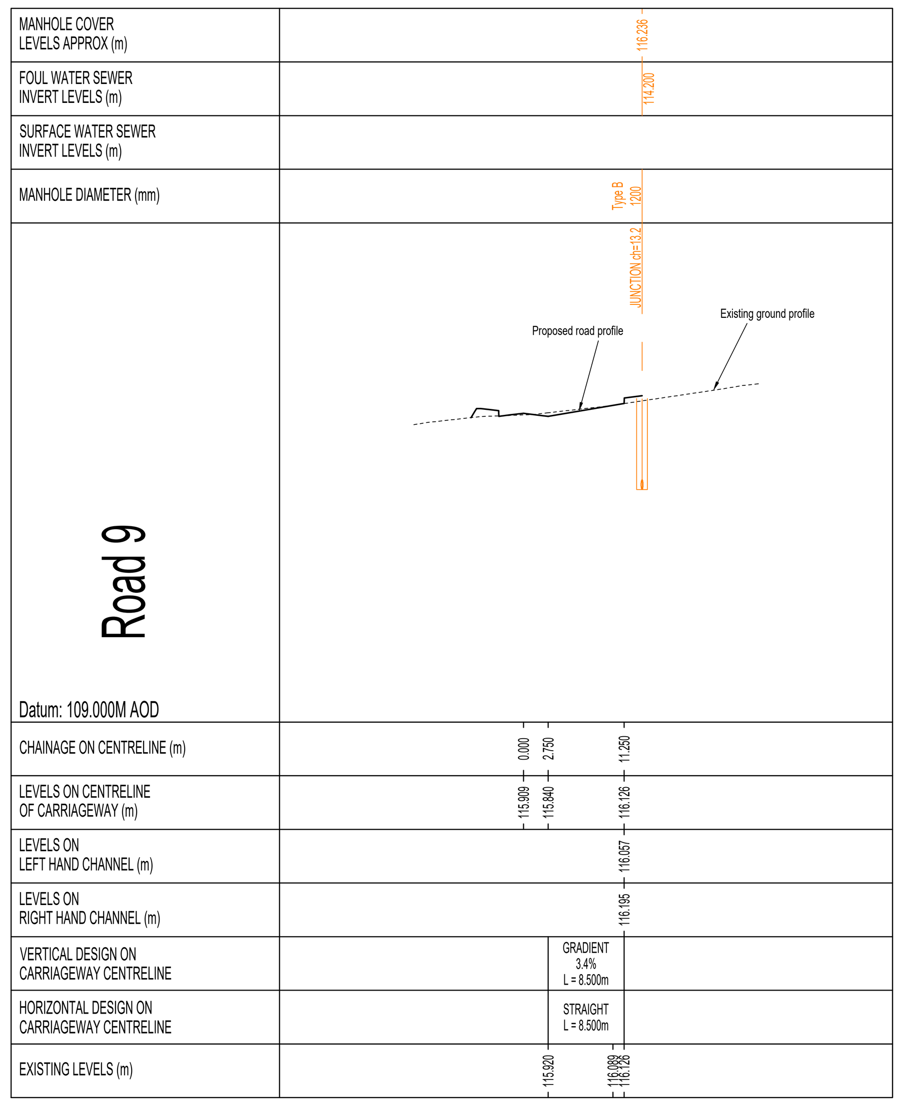

General Notes

1. Do not scale this drawing. If in doubt, ask.
2. This drawing is to be read in conjunction with all other relevant Engineers, Architects and specialist design drawings and details.
3. All dimensions are in metres unless noted otherwise. All levels are in metres unless noted otherwise.
4. Any discrepancies noted on site are to be reported to the Engineer immediately.
5. Raised table ramps to be set 75mm above quoted carriageway levels as noted on longitudinal sections.
6. Contractor to check road and drainage tie-ins prior to commencing works.

Rev	Date	Amendments	By	Chk
E	16/10/23	Shallow foul pipes updated to concrete.	SS	TN
D	10/10/23	Foul updated.	SS	TN
C	23/05/23	Amended road sections 3 & 6.	SS	ML
B	19/04/23	Amended pipe material.	SS	ML
A	16/12/22	Amended to suit invert level changes.	SS	ML

PJS CONSULTING ENGINEERS
Delivering Innovative Solutions

PJS Consulting Engineers Limited, Geneva II, Lakeview, Sherwood Business Park, Nottingham, NG15 0ED.
Registered number: 10815993 Tel: 0115 704 3969 Email: Enquiries@pjs-ce.co.uk

Client: Davidsons Homes

Project: Lutterworth Road, Burbage

Drawing Title: Longitudinal Sections Sheet 2 of 2

	Drawn	Checked	Status	Scale
Initial	ML	TN	Approval	H: 1:500 V: 1:100
Date	24/10/22	24/10/22		

Project Number	Drawing Number	Revision
PJS21-065	DR-701	E