



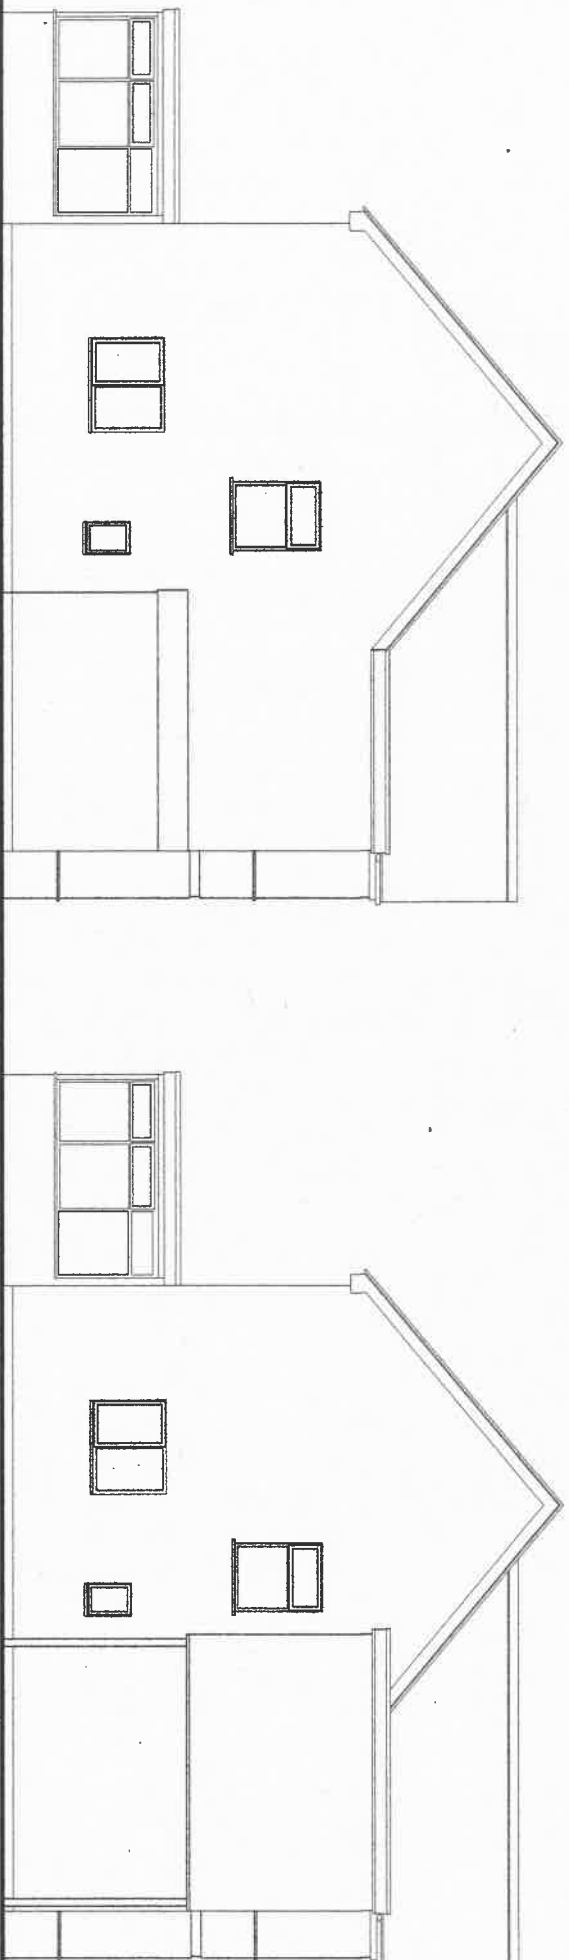


Side Elevation - existing

Side Elevation - proposed

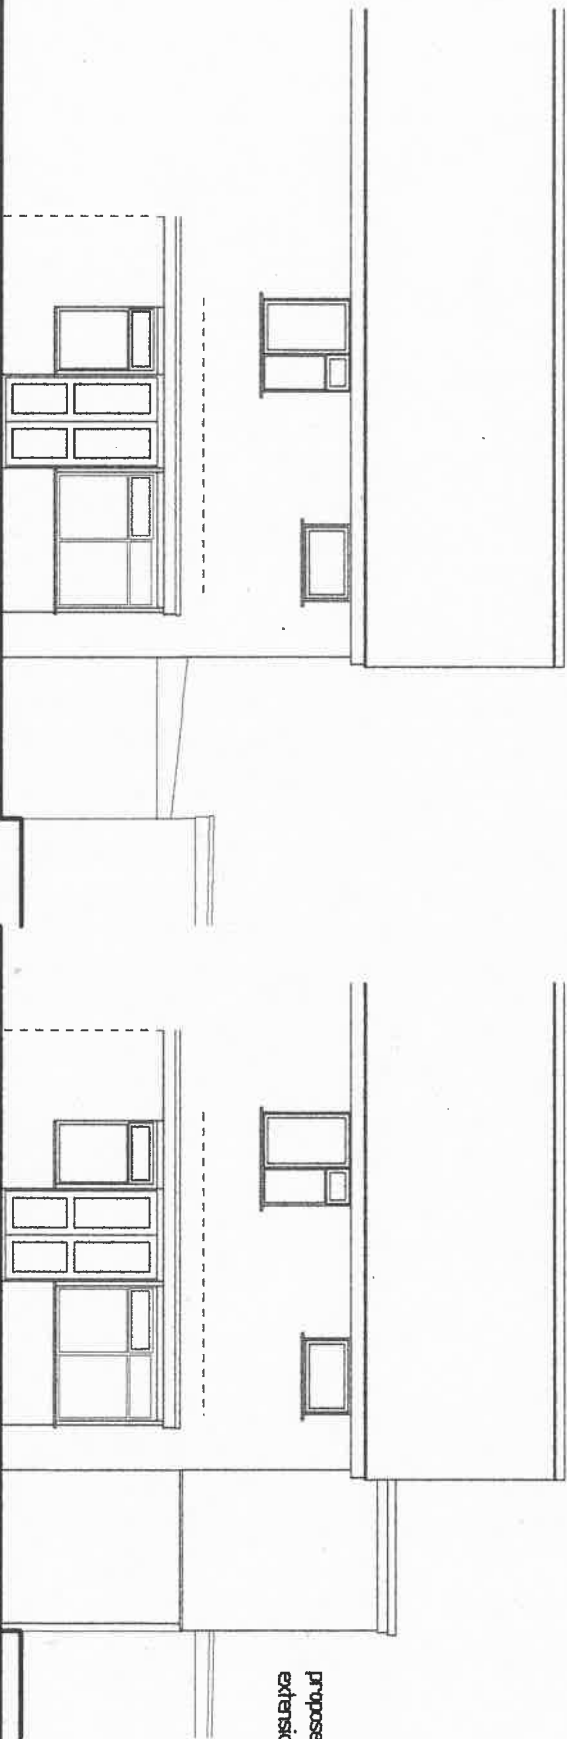


Rear Elevation - existing

Rear Elevation - proposed

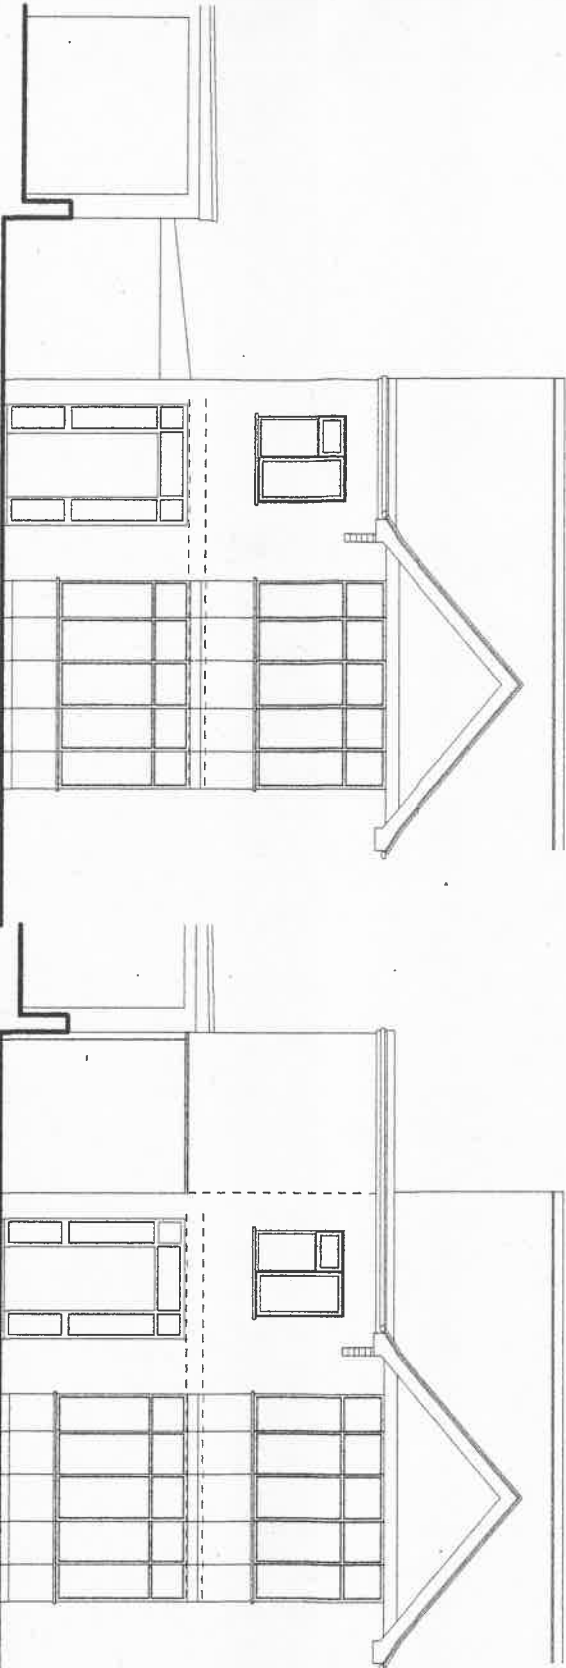


Front Elevation - existing

Front Elevation - proposed

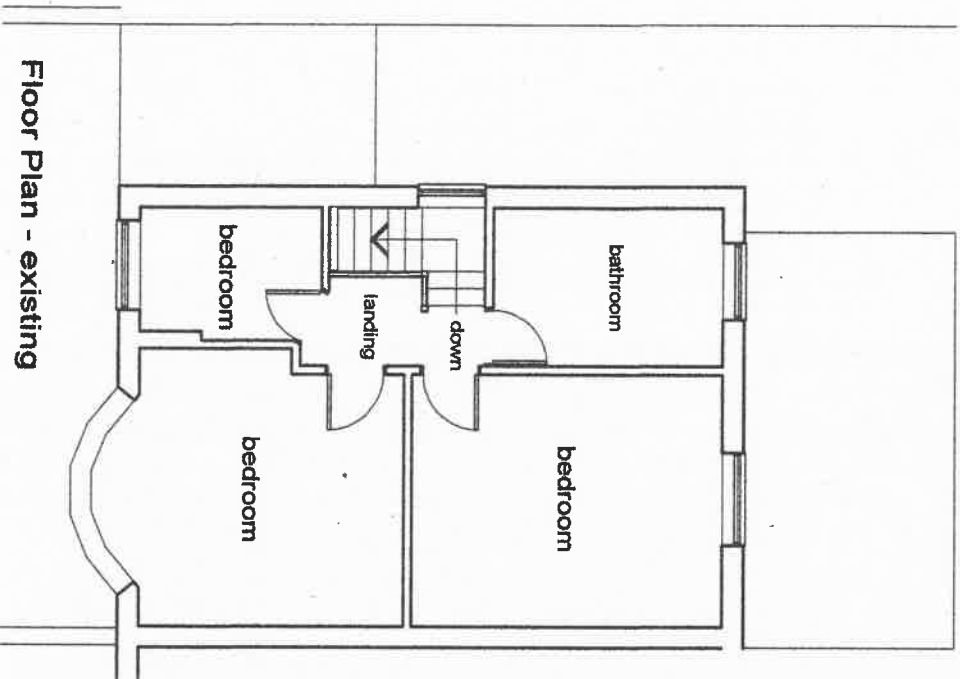

Floor Plan - existing

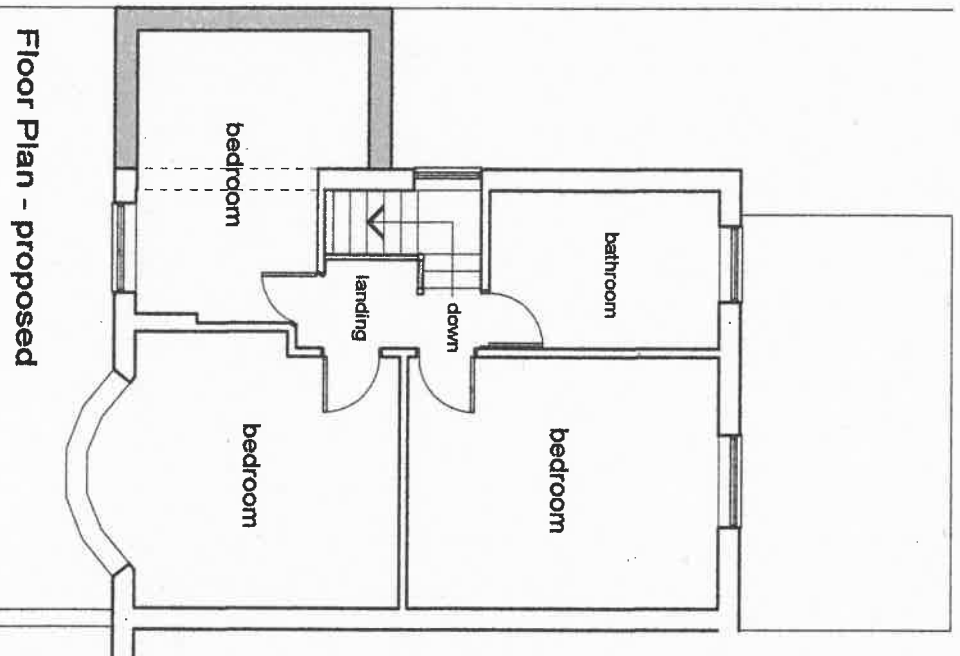

Floor Plan - proposed



PROJECT		PROPOSED EXTENSION Mr. Mrs G Mcmanus 6 Regent Street Barwell
DRAWING		SURVEY & PROPOSED PLAN & ELEVATIONS
DATE	February 2023	CHAPMAN ARCHITECTURAL & ASSOCIATES Mount Pleasant Farm West Haddon Road Crick Northants N N 6 7 S O. Tel/Fac 01780 828819
CODE	22 23 03	
SCALE	1 : 100	