
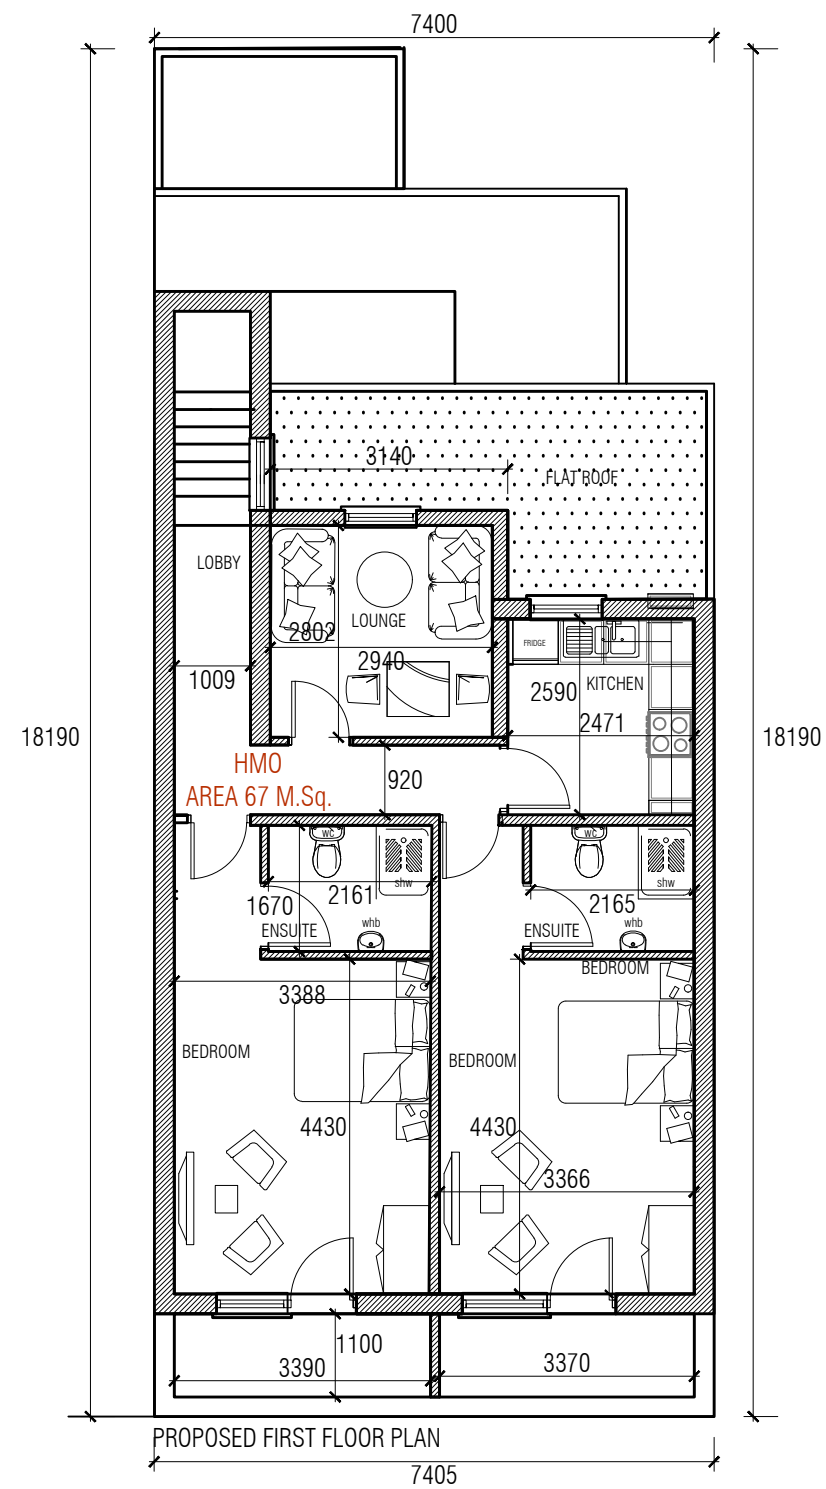


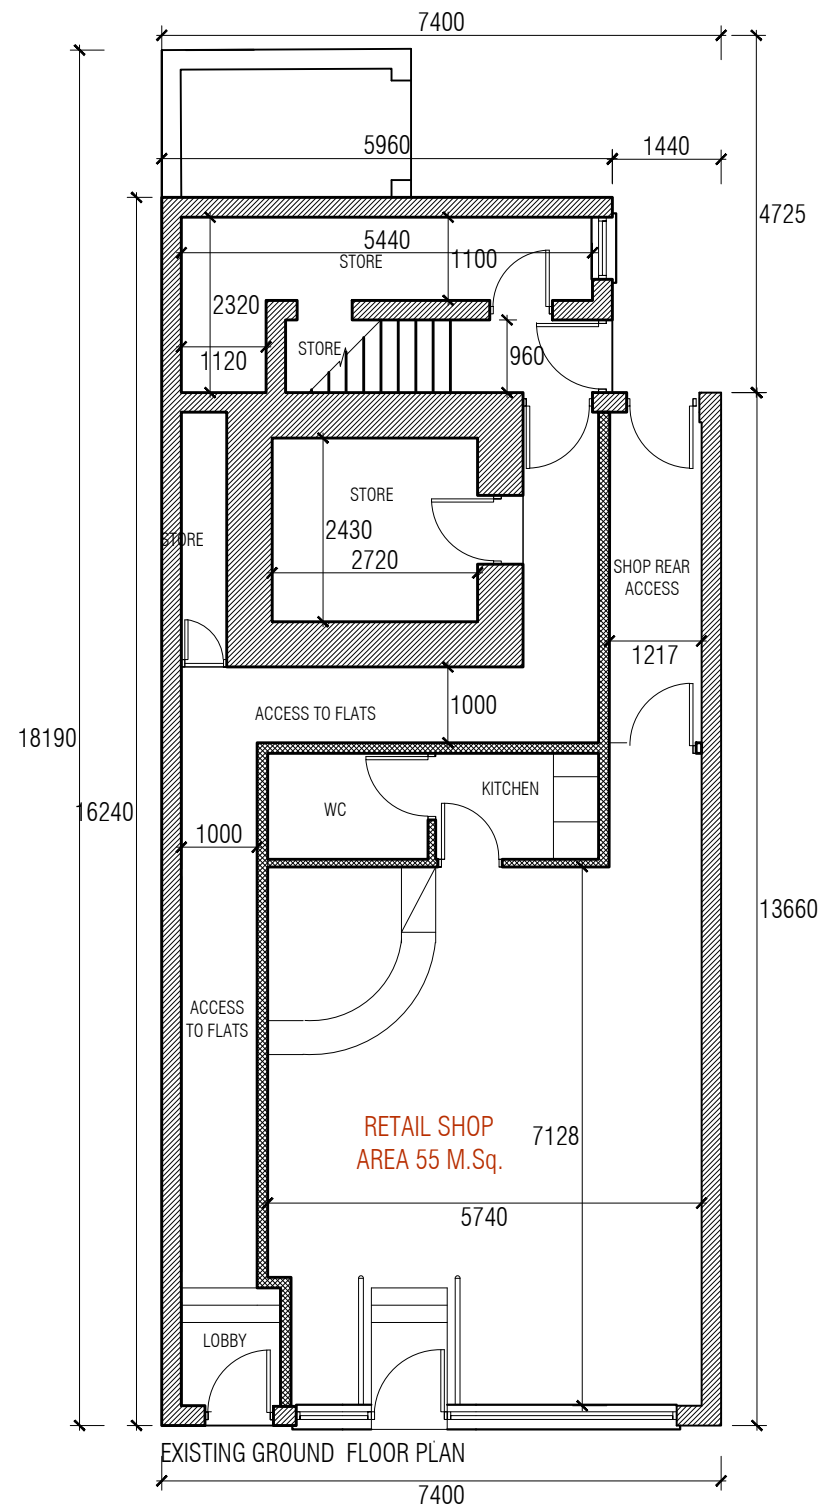

This Drawing is The Copyright & Must Not Be Reproduced Without Their Permission. Figured Dimensions Must Be Taken In Preference To Scaled Dimensions & All Dimensions Must Be Verified On Site Prior To Commencing Any Works.

PROJECT	PROPOSED CHANGE OF USE AND EXTENSION
TITLE	22 WOOD STREET, EARL SHILTON, LEICS.

Rev	Date	Amendment	Auth.

DRAWN	BT
CHKD	BT
DATE	23/02/2022
SCALE	1:100
REV.	

KUNSTLER DESIGNS ARCHITECT
 31 RUTLAND STREET
 Leicester
 LE1 1RE
 Mob : 07979592398


KUNSTLER DESIGNS
 ARCHITECT

DRAWING No.
3891/03