



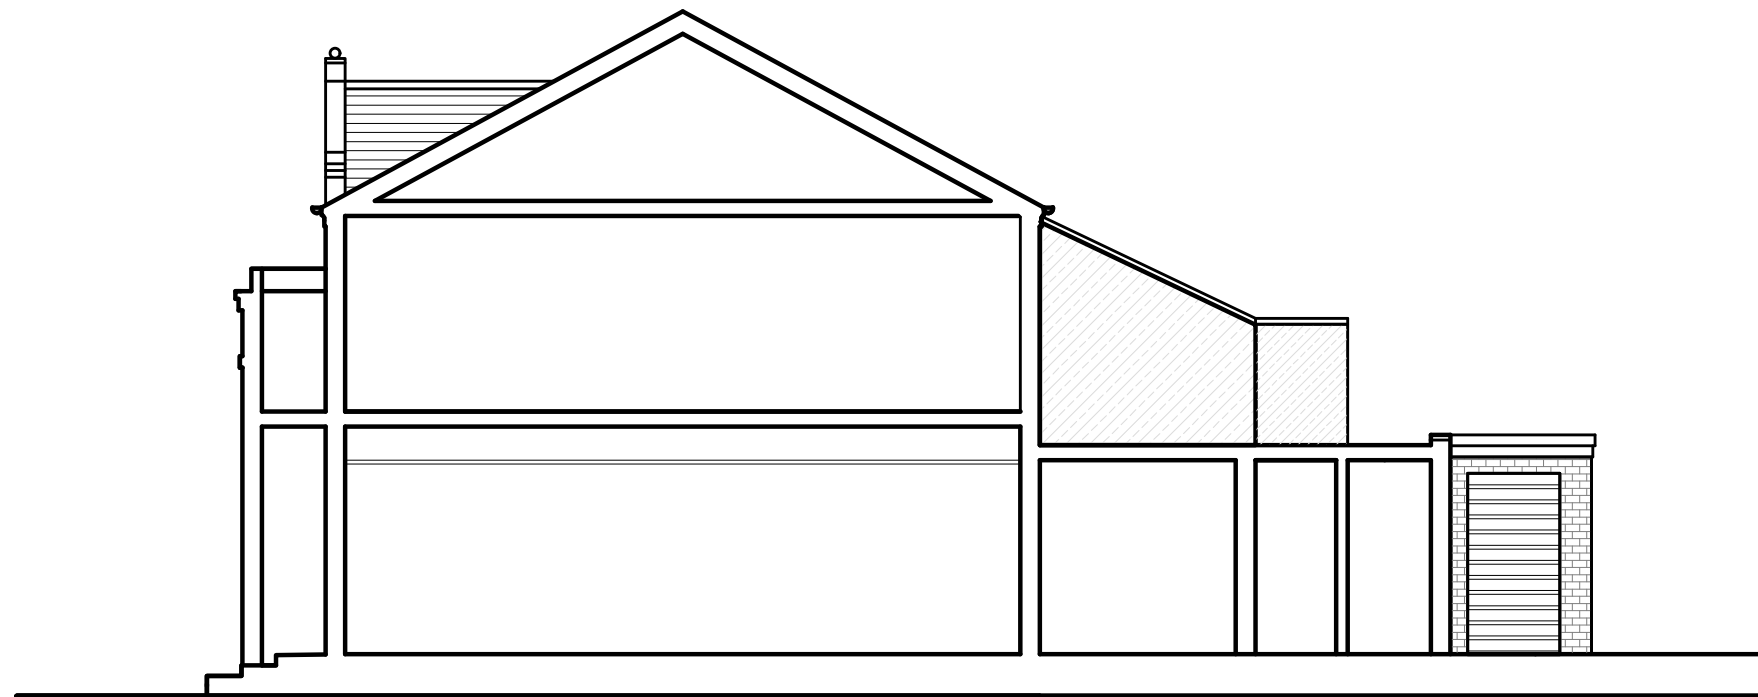

EXISTING SIDE SECTIONAL ELEVATION

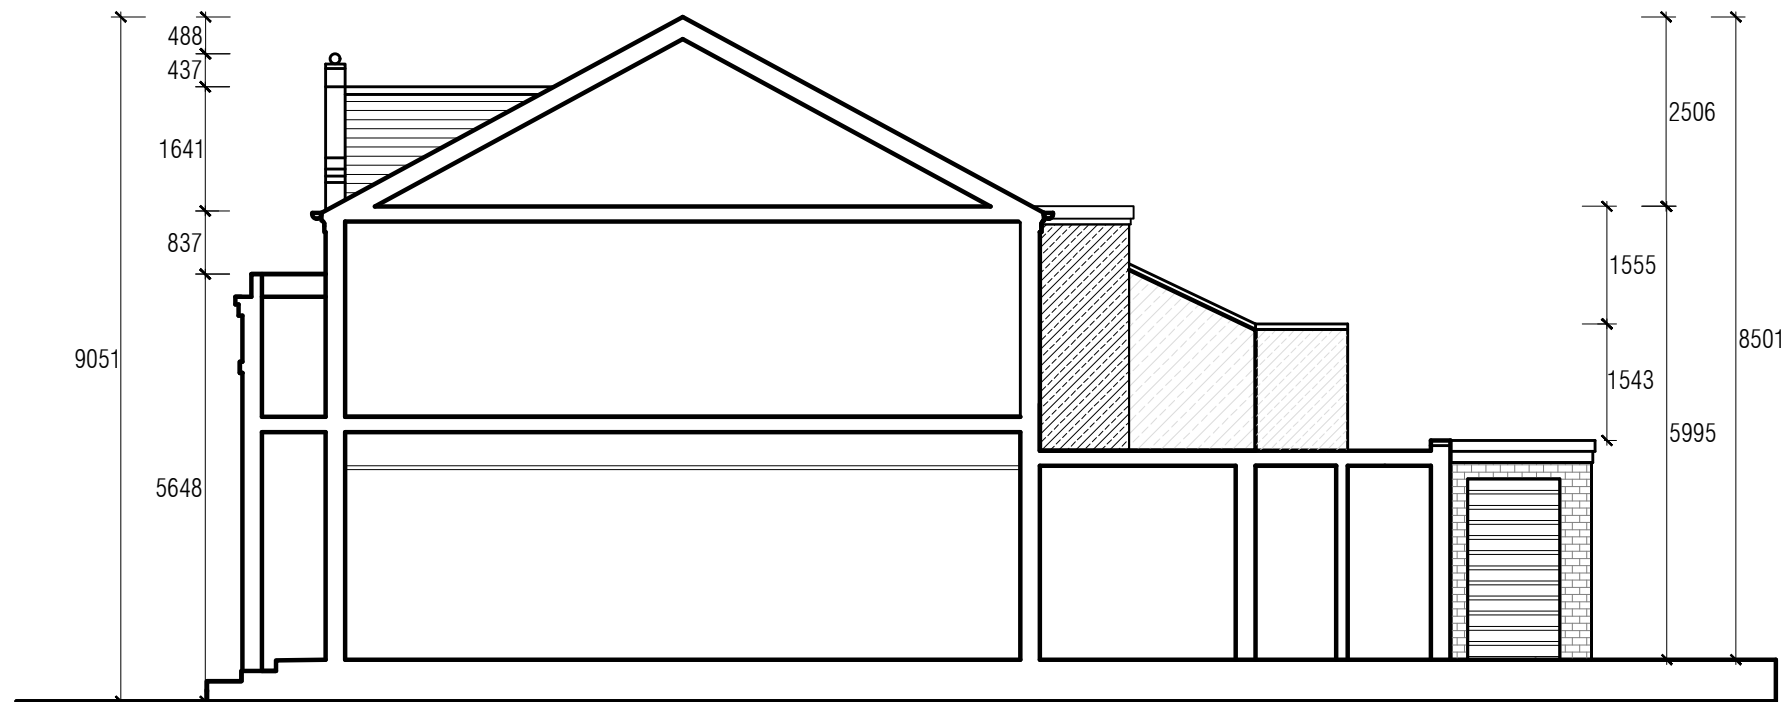

PROPOSED SIDE SECTIONAL ELEVATION

This Drawing is The Copyright & Must Not Be Reproduced Without Their Permission. Figured Dimensions Must Be Taken In Preference To Scaled Dimensions & All Dimensions Must Be Verified On Site Prior To Commencing Any Works.

PROJECT

PROPOSED CHANGE OF USE AND EXTENSION

TITLE

22 WOOD STREET, EARL SHILTON, LEICS.

Rev	Date	Amendment	Auth.	DRAWN	BT
				CHKD	BT
				DATE	23/02/2022
				SCALE	1:100
				REV.	

KUNSTLER DESIGNS ARCHITECT
31 RUTLAND STREET
Leicester
LE1 1RE
Mob : 07979592398


KUNSTLER DESIGNS
ARCHITECT

DRAWING No.

3891/03