

Charanjit Kang
319 Markfield Lane,
Markfield, LE67 9PR


Sections

Project number	150925
Date	15/09/25
Drawn by	HS
Checked by	-


301

Scale	1 : 50
-------	--------


No.	Description	Date
1	General amendments.	26/09/25
2	General amendments.	13/22/25
3	Stair moved and extension increased.	17/11/25

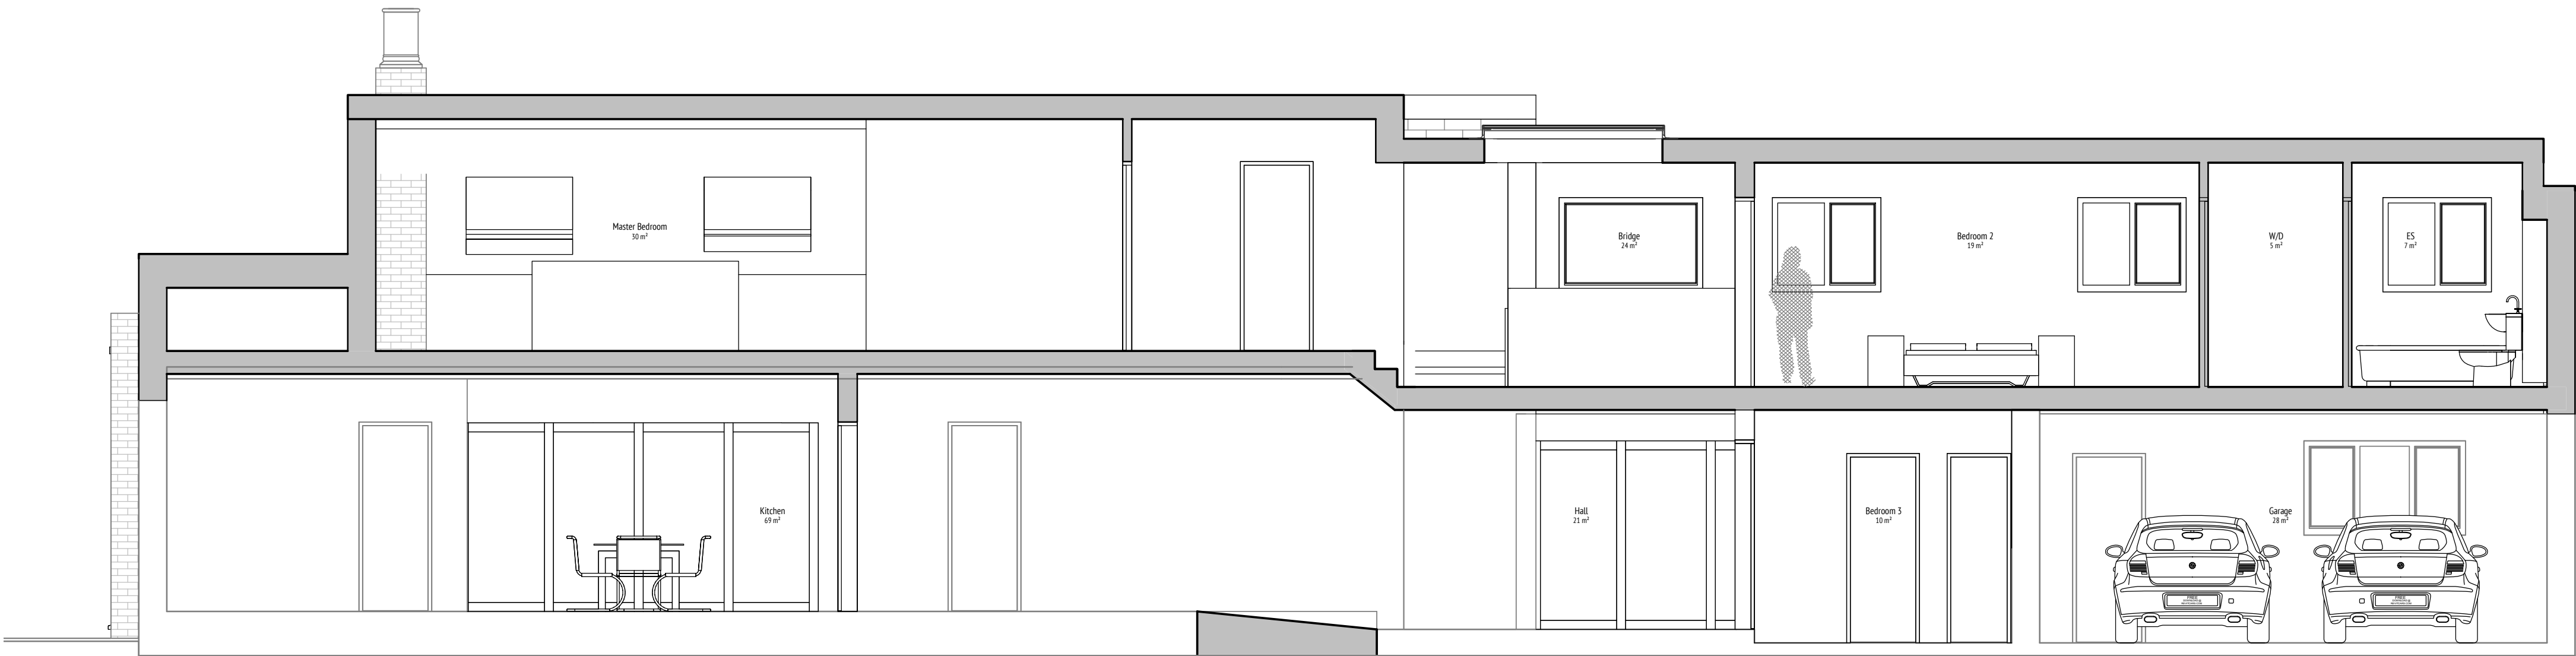

Section A - Proposed

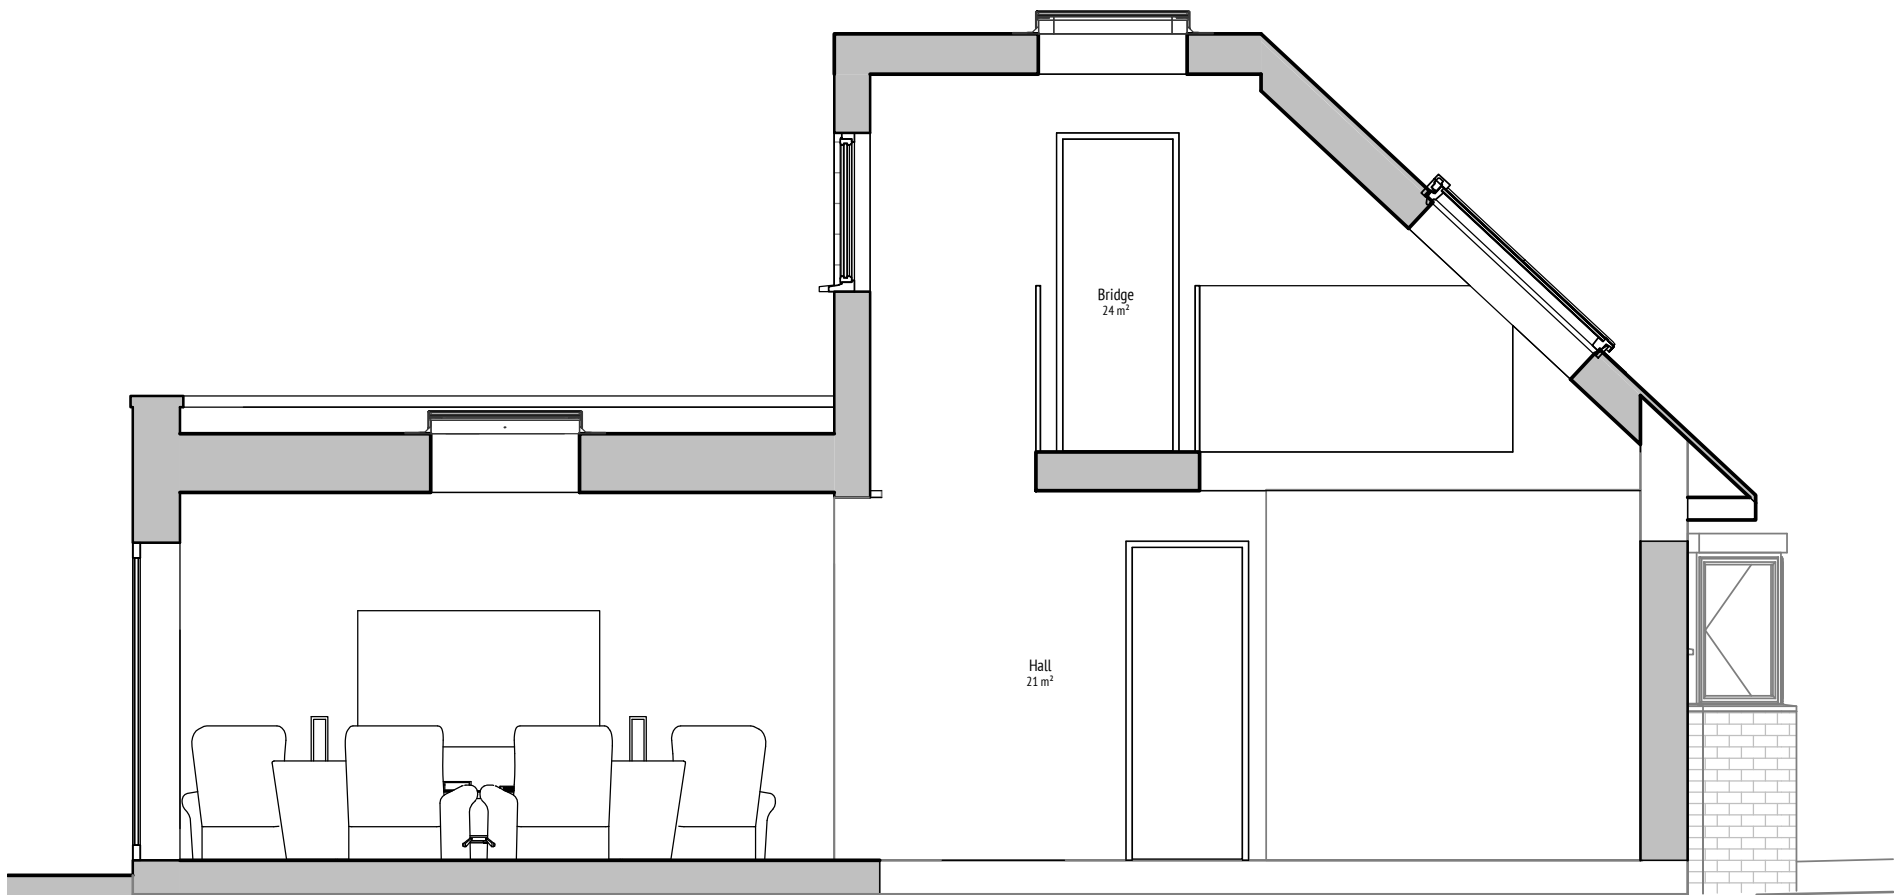

Section B - Proposed

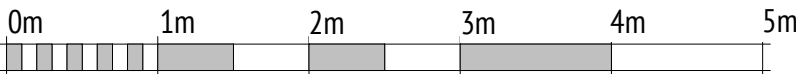

VISUAL SCALE 1:50 @ A1