




Location Plan



Ordnance Survey (c) Crown Copyright 2013. All rights reserved. Licence number 100020449
Ordnance Survey (c) Crown Copyright 2025. All rights reserved. Licence number 100022432

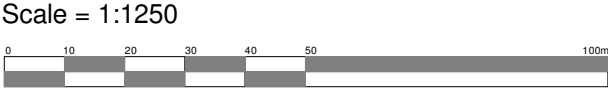

Block Plan

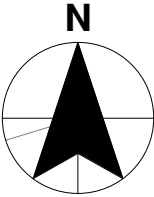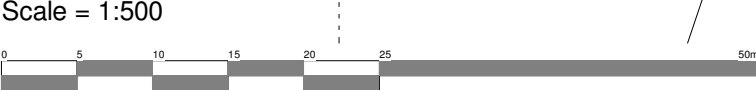

Client Mr & Mrs Newman			HAYWARD architects 19 Station Road Hinckley Leicestershire LE10 1AW TEL: 01455 635 665 www.haywardarchitects.co.uk	
Project Title Byrons Covert, Bosworth Road, Wellsborough, CV13 6PB				
Drawing Title Location & Block Plans				
Scale 1:500 & 1:1250	Date 11/2025	Sheet A2	Job No. 25/93	Drawing No. 06
Author SS	Checked by LJW			
THE COPYRIGHT OF THIS DRAWING IS VESTED IN HAYWARD ARCHITECTS LTD. REPRODUCTION IN ANY FORM, EITHER IN WHOLE OR IN PART IS FORBIDDEN WITHOUT THE PRIOR WRITTEN PERMISSION OF THE COPYRIGHT HOLDER. DO NOT SCALE FROM DRAWING AND ONLY FIGURED DIMENSIONS ARE TO BE USED			Status Planning Stage	

Tel: 01455 635 665
www.haywardarchitects.co.uk