


AS PROPOSED

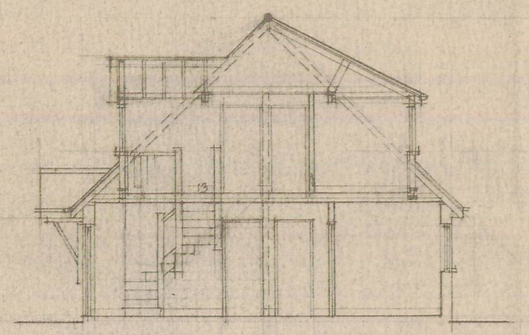


CROSS SECTN A-A

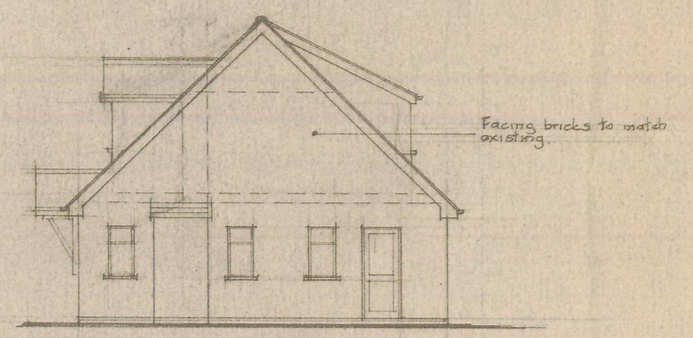


E ELEVATION

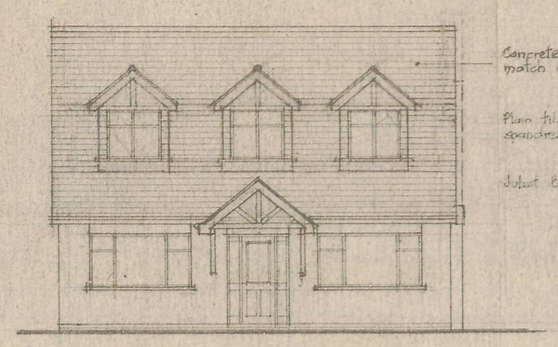


S ELEVATION

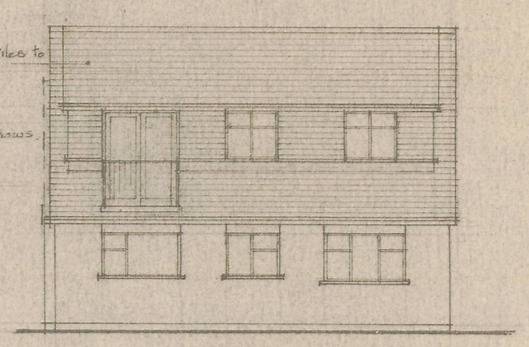

N. ELEVATION

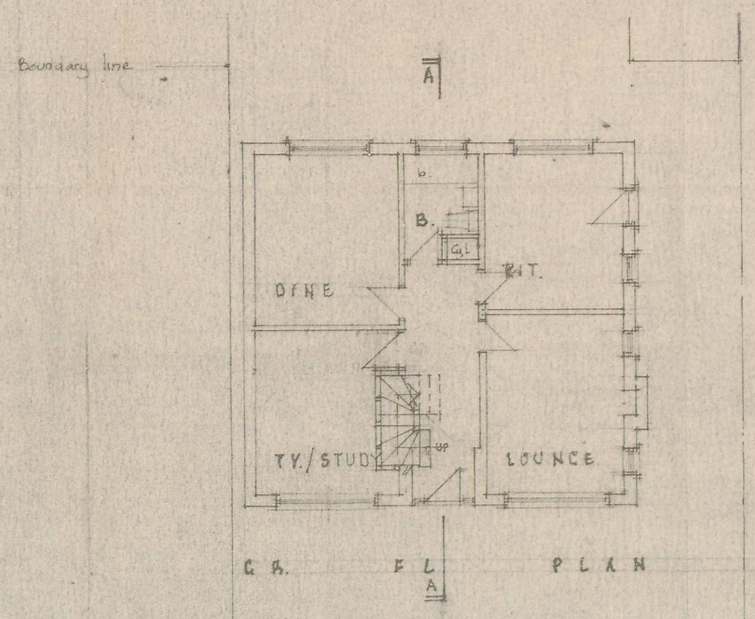


G.R. FL. PLAN

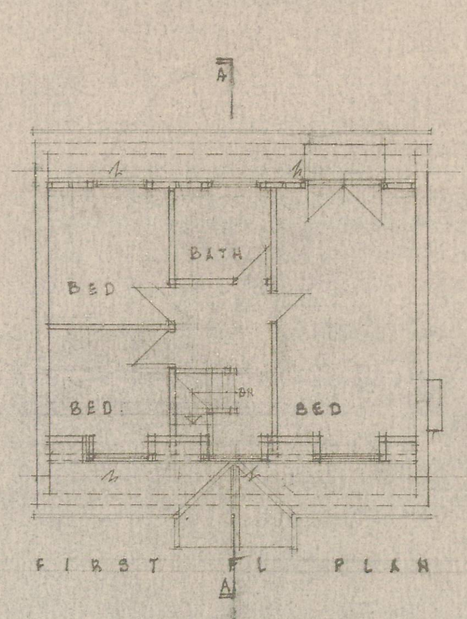


FIRST FL PLAN


AS EXISTING.

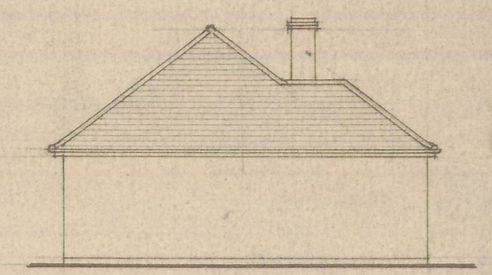


W ELEVATION

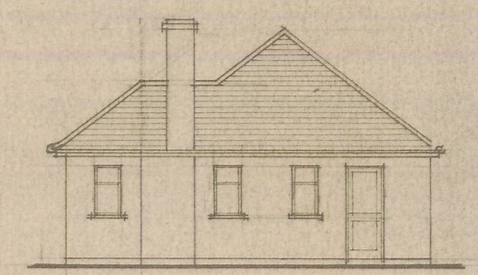


E ELEVATION

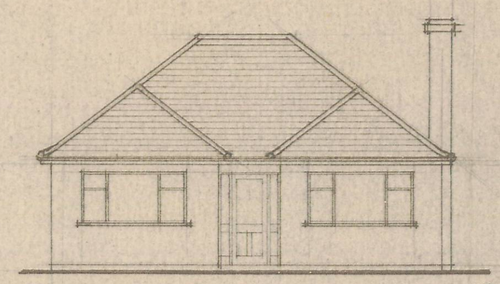


S. ELEVATION

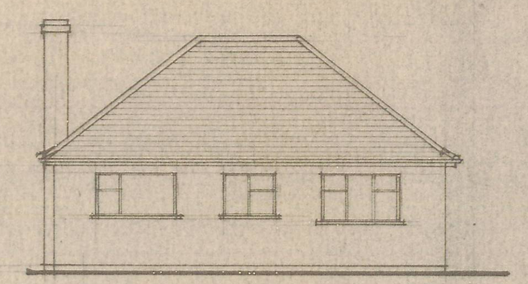

N. ELEVATION

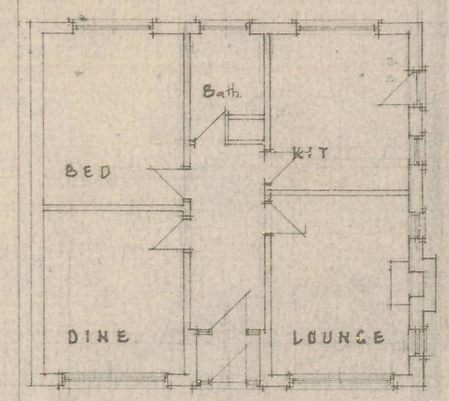

G.R. FL. PLAN.

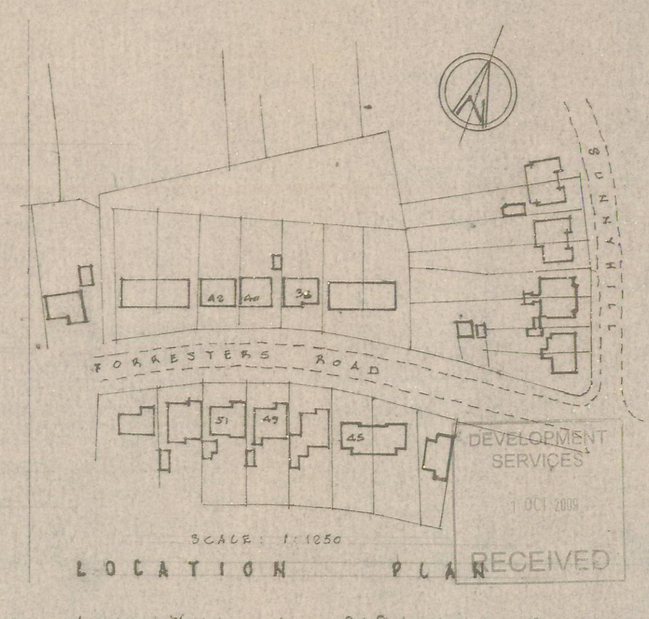

SCALE : 1:1250

LOCATION PLAN

Amendment 'A': Cantilevered dormer roofed front omitted. Cable roofs over windows added. Sept. 09 GR

PROPOSED ROOF ALTERATIONS TO PROVIDE ADDITIONAL LIVING ACCOMMODATION 40. FORRESTERS ROAD. BURBAGE FOR MR. M. BYGRAVE

SCALE : 1:100. DRAWN BY :- C. J. RUSTED. M.C.I.A.T.

DRWG No:: BOR2009.1.A