


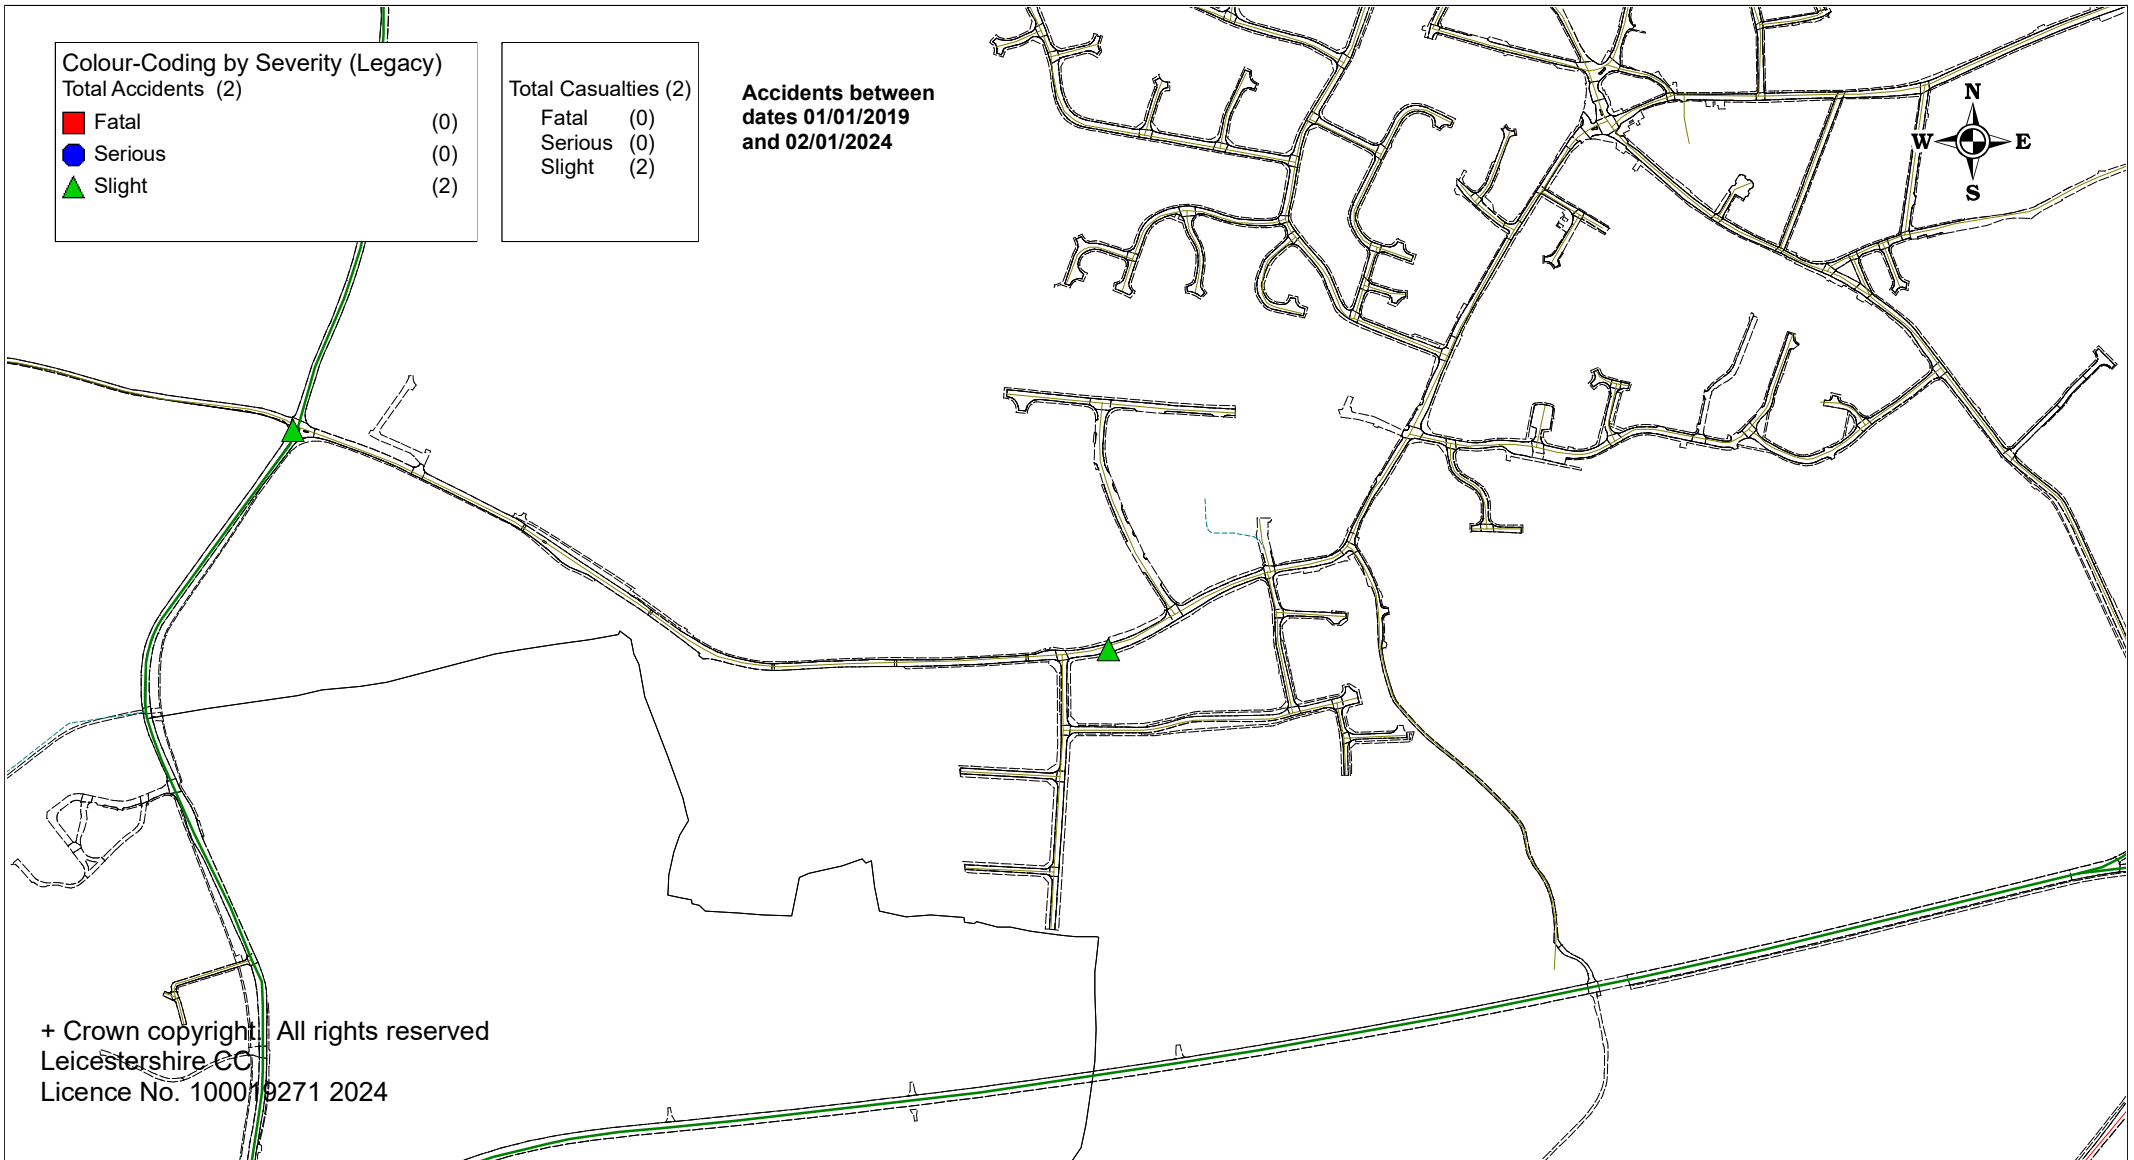

	Savoy Hinckley Road Barwell	Her Majesty's Office (c) Crown Copyright	
		SCALE	1 : 7500
		DATE	11/04/2024
		DRAWING No.	
		DRAWN BY	