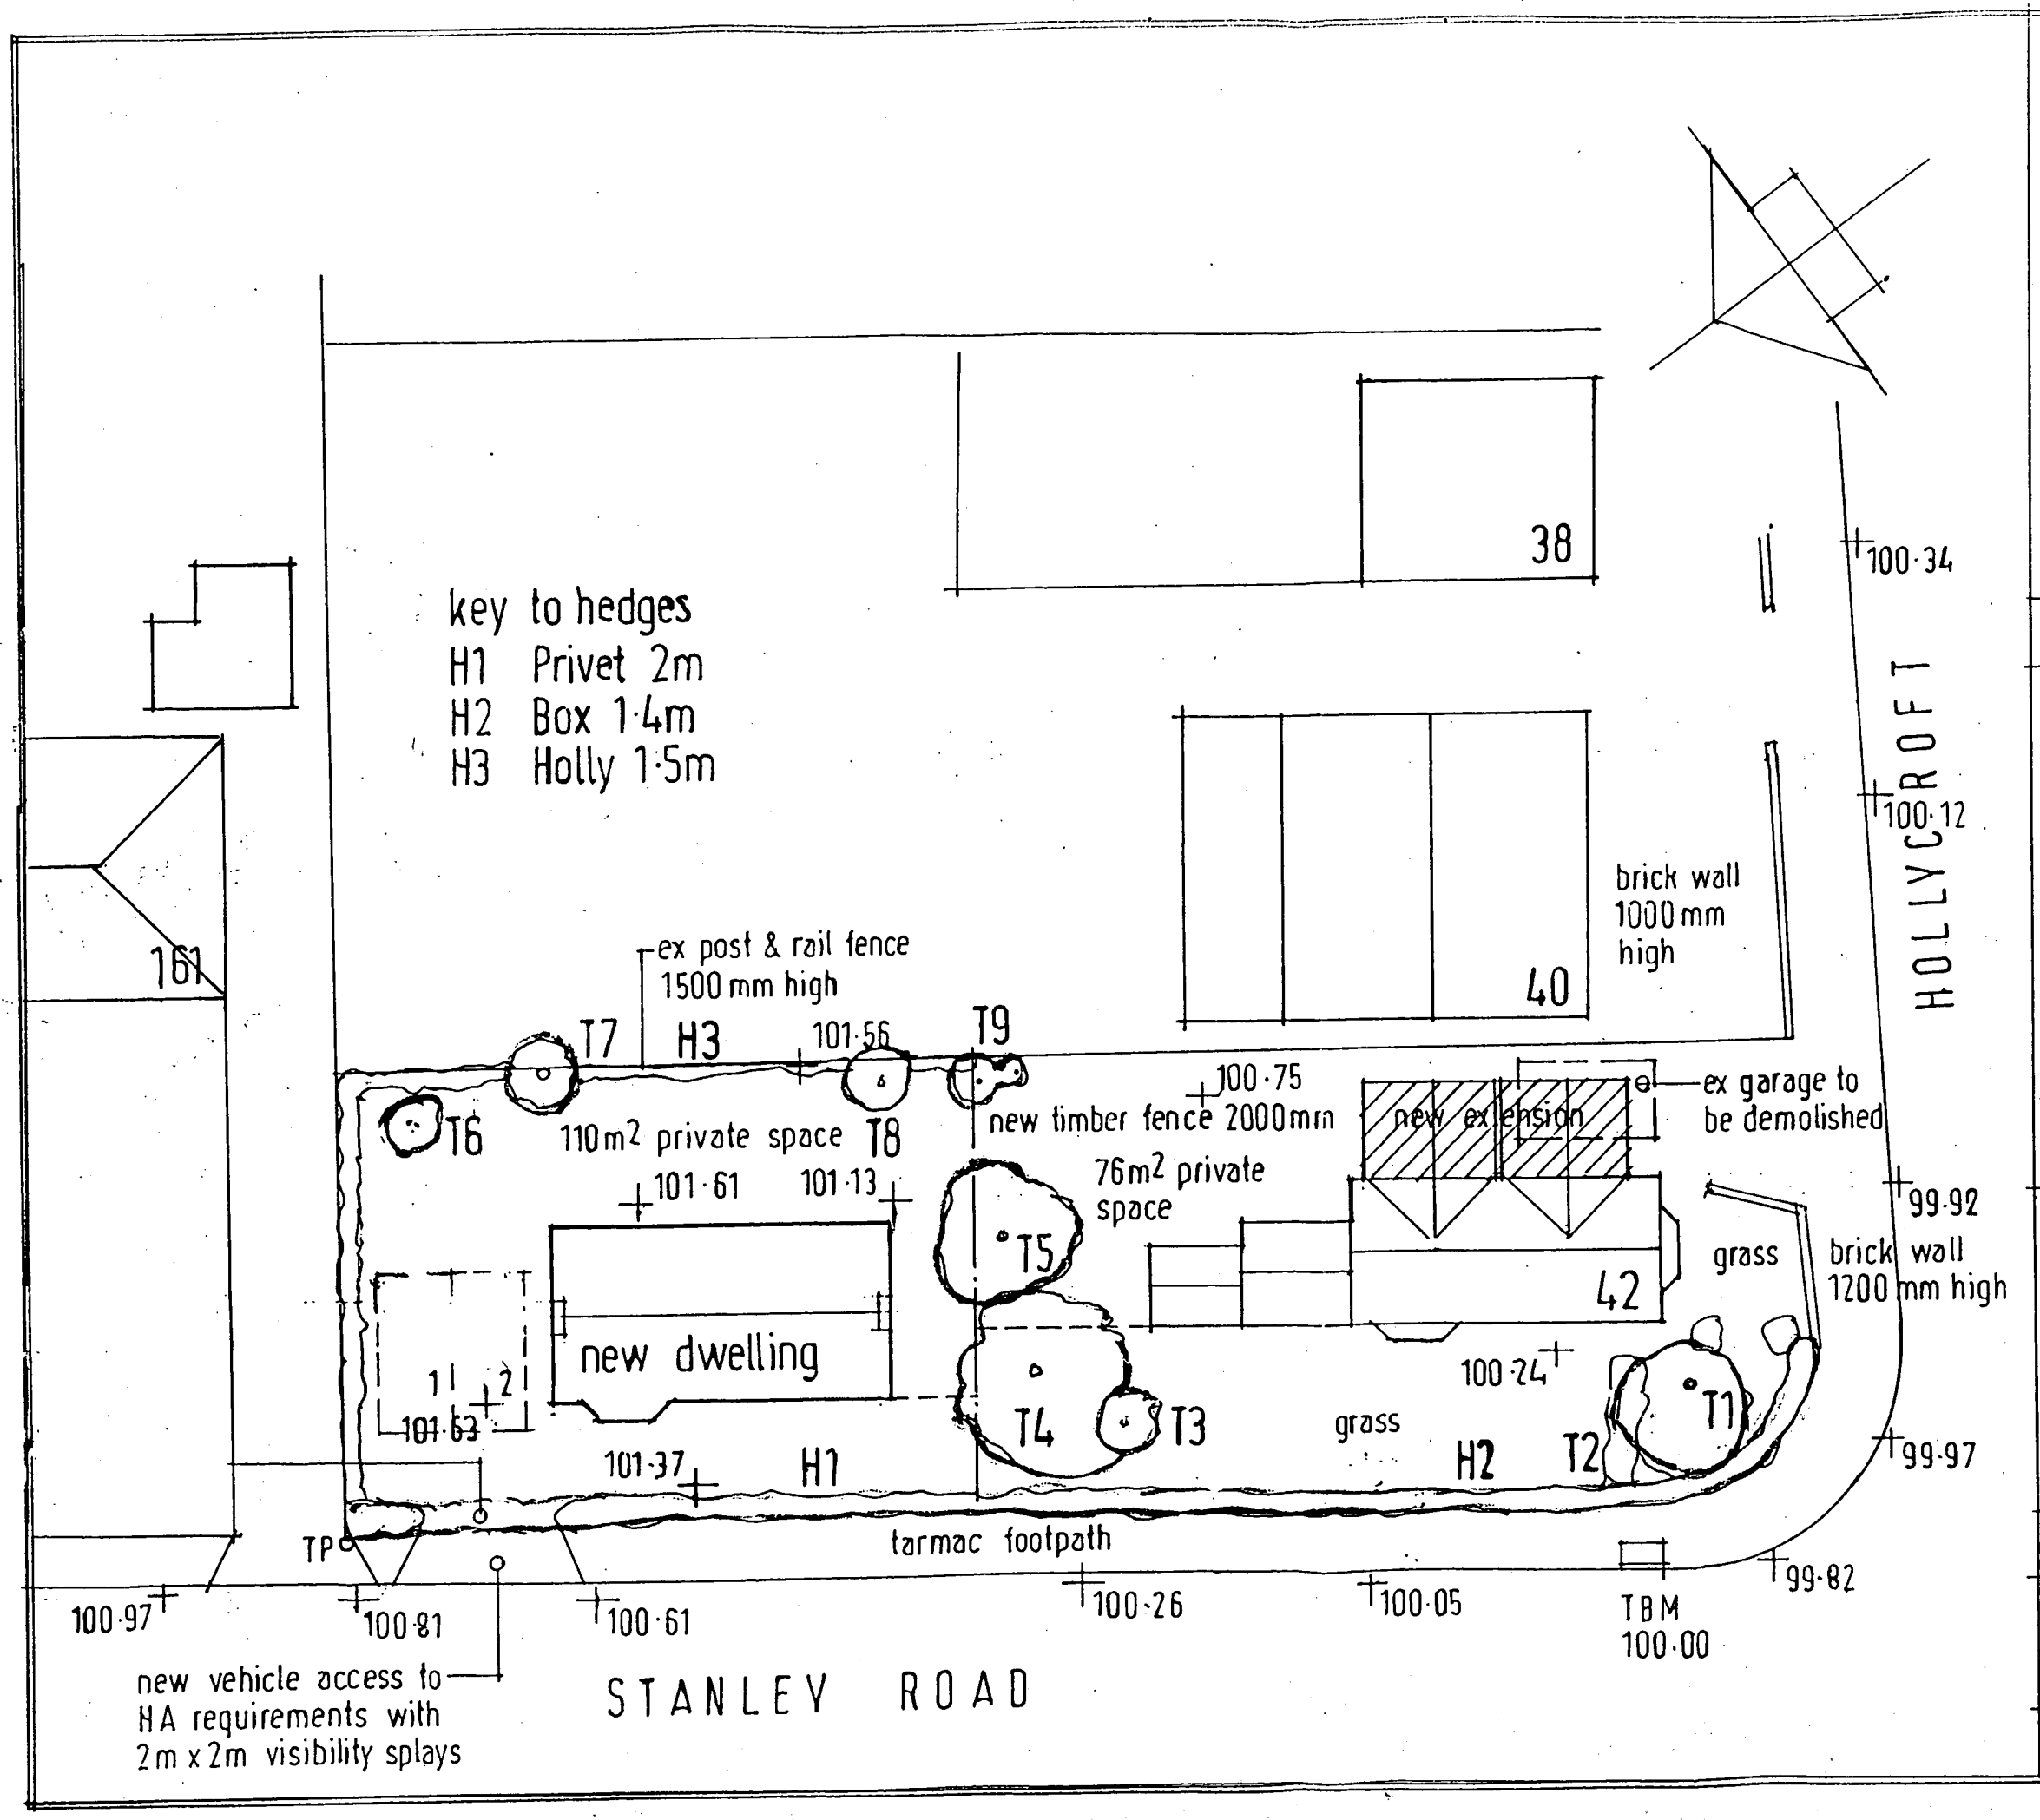

Key to trees

T1	Cherry 100 Ø
T2	Weigela
T3	Tree Privet (multi)
T4	Laburnum 300 Ø
T5	Apple 250 Ø
T6	Cherry 75 Ø
T7	Cherry 80 Ø
T8	Unknown
T9	Snowberry

REVISIONS

DEVELOPMENT SERVICES
07 MAY 2008
RECEIVED

NEW DWELLING & EXTENSION & ALTERATIONS TO 42 HOLLYCROFT HINCKLEY FOR C&N PROPERTIES (MIDLANDS) LTD

TREE SURVEY

1:200 4508

David F Barnes Dip Arch RIBA MaPS
CHARTERED ARCHITECT (01455) 633410
14 PYEHARPS ROAD BURBAGE LE10 2JE

B07/04/TS01