

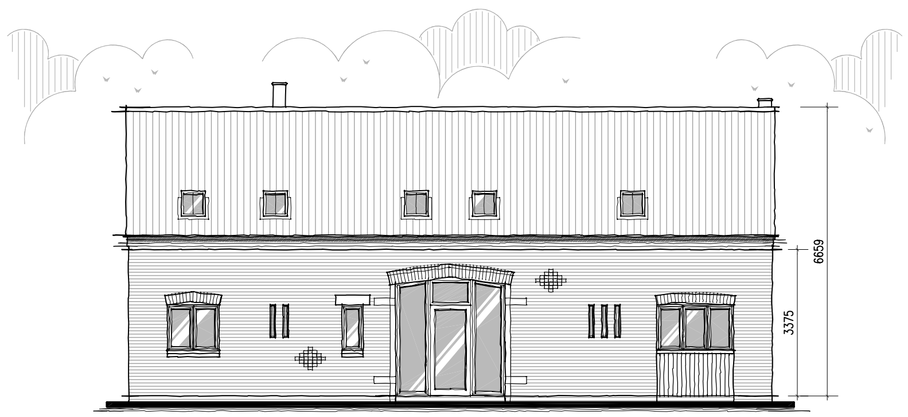



Proposed Front Elevation
Scale 1:100

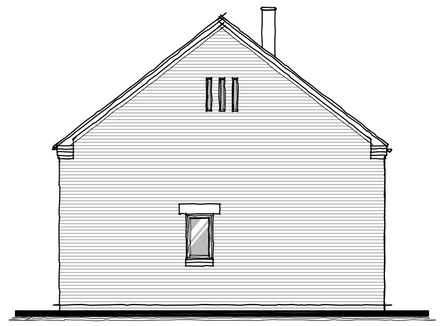


Proposed Side Elevation
Scale 1:100

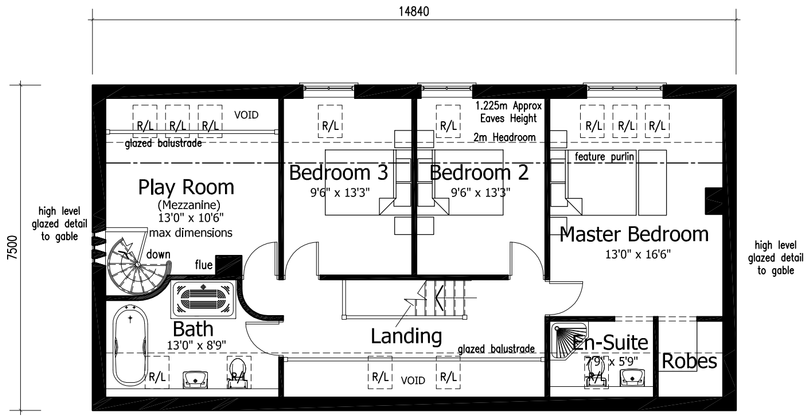


Proposed First Floor Plan
Scale 1:100

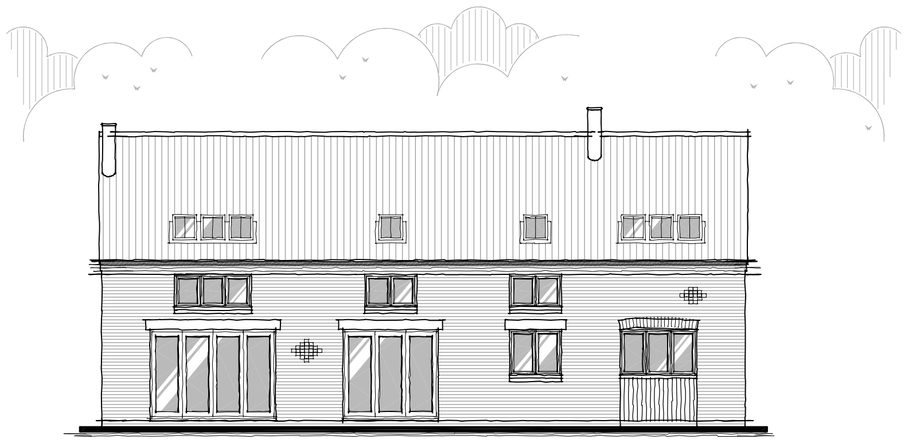


Proposed Rear Elevation
Scale 1:100

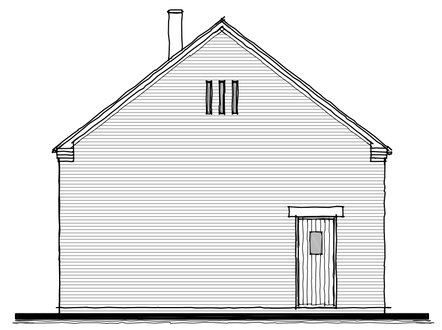

Proposed Side Elevation
Scale 1:100

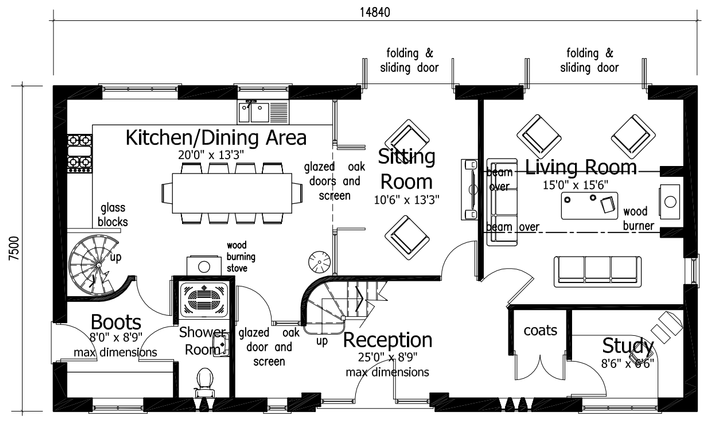

Proposed Ground Floor Plan
Scale 1:100

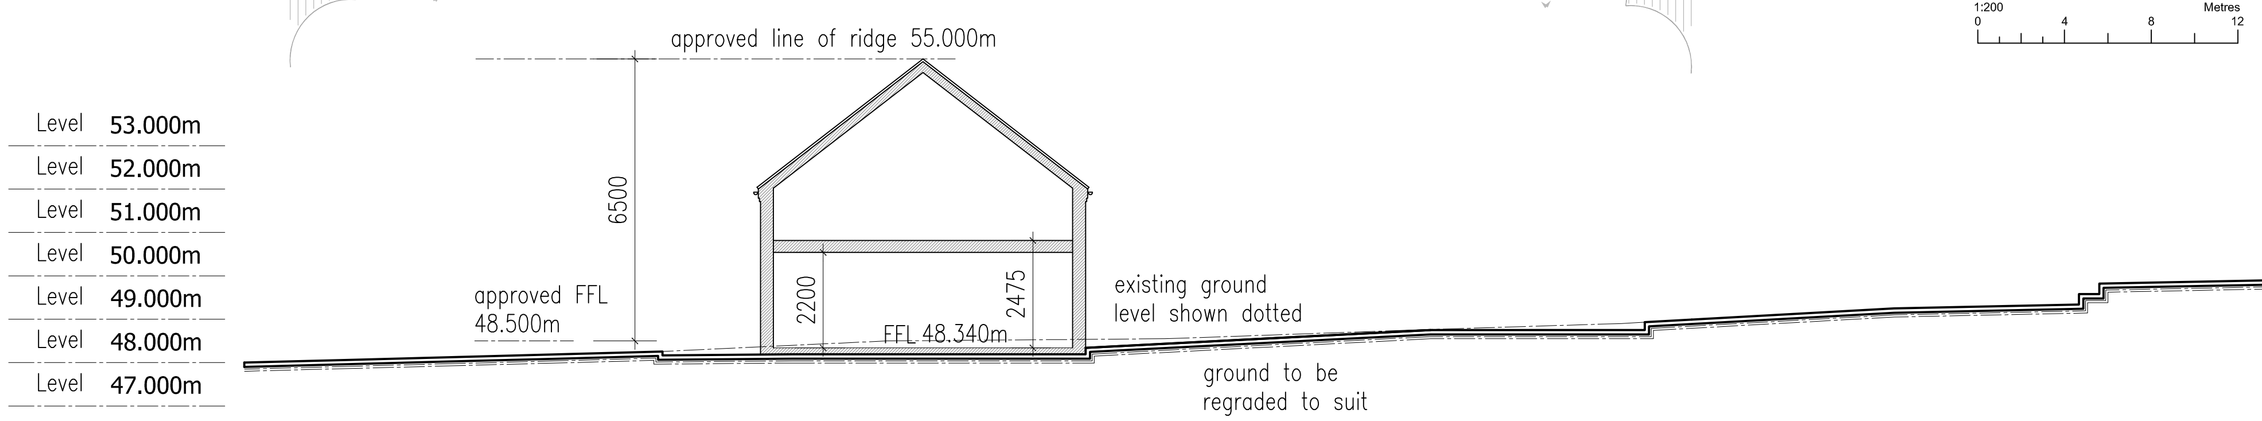


Proposed Site Section
Scale 1:100



Existing Section A - A
Scale 1:200



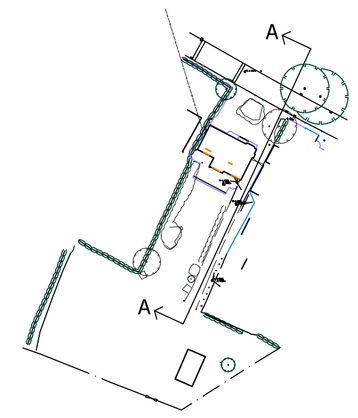

Overall Site/Block Plan
Scale 1:1250

DETAILED PLANNING PROPOSALS

PROPOSED DWELLING ~ THE ORCHARD ~ MAIN STREET ~ BOTCHESTON

To be read in conjunction with
Topographical Survey 6576 by Barry Lowe
Chartered Land Surveyors

Easement Information supplied by M and M Design Engineering. Build Over Agreement required from Severn Trent

Revisions :

Figured dimensions must be taken in preference to scaled dimensions and any discrepancies are to be referred to David Granger Architectural Design Limited. Contractors, subcontractors and suppliers must verify all dimensions on site before commencing any work or making any workshop drawings. All drawings are copyright of David Granger Architectural Design Limited.

DAVID GRANGER
Architectural Design Limited

Project
Proposed New Dwelling
The Orchard,
Main Street,
Botcheston

Drawing Title
Detailed Planning Proposals
Sheet 2 of 2

Client
Mr R J Beaumont

Drawing No.
10.2526.10

Date
July 2010

Scale (A1 Size)
As Shown

Drawn by
MS

Checked by
DG

The Old Dairy, Mill St., Packington,
Ashby-de-la-Zouch, Leics. LE65 1WN
Tel: 01530 560939 Fax: 01530 560115
www.davidgrangerdesign.com
Company Reg. No. 5068912