



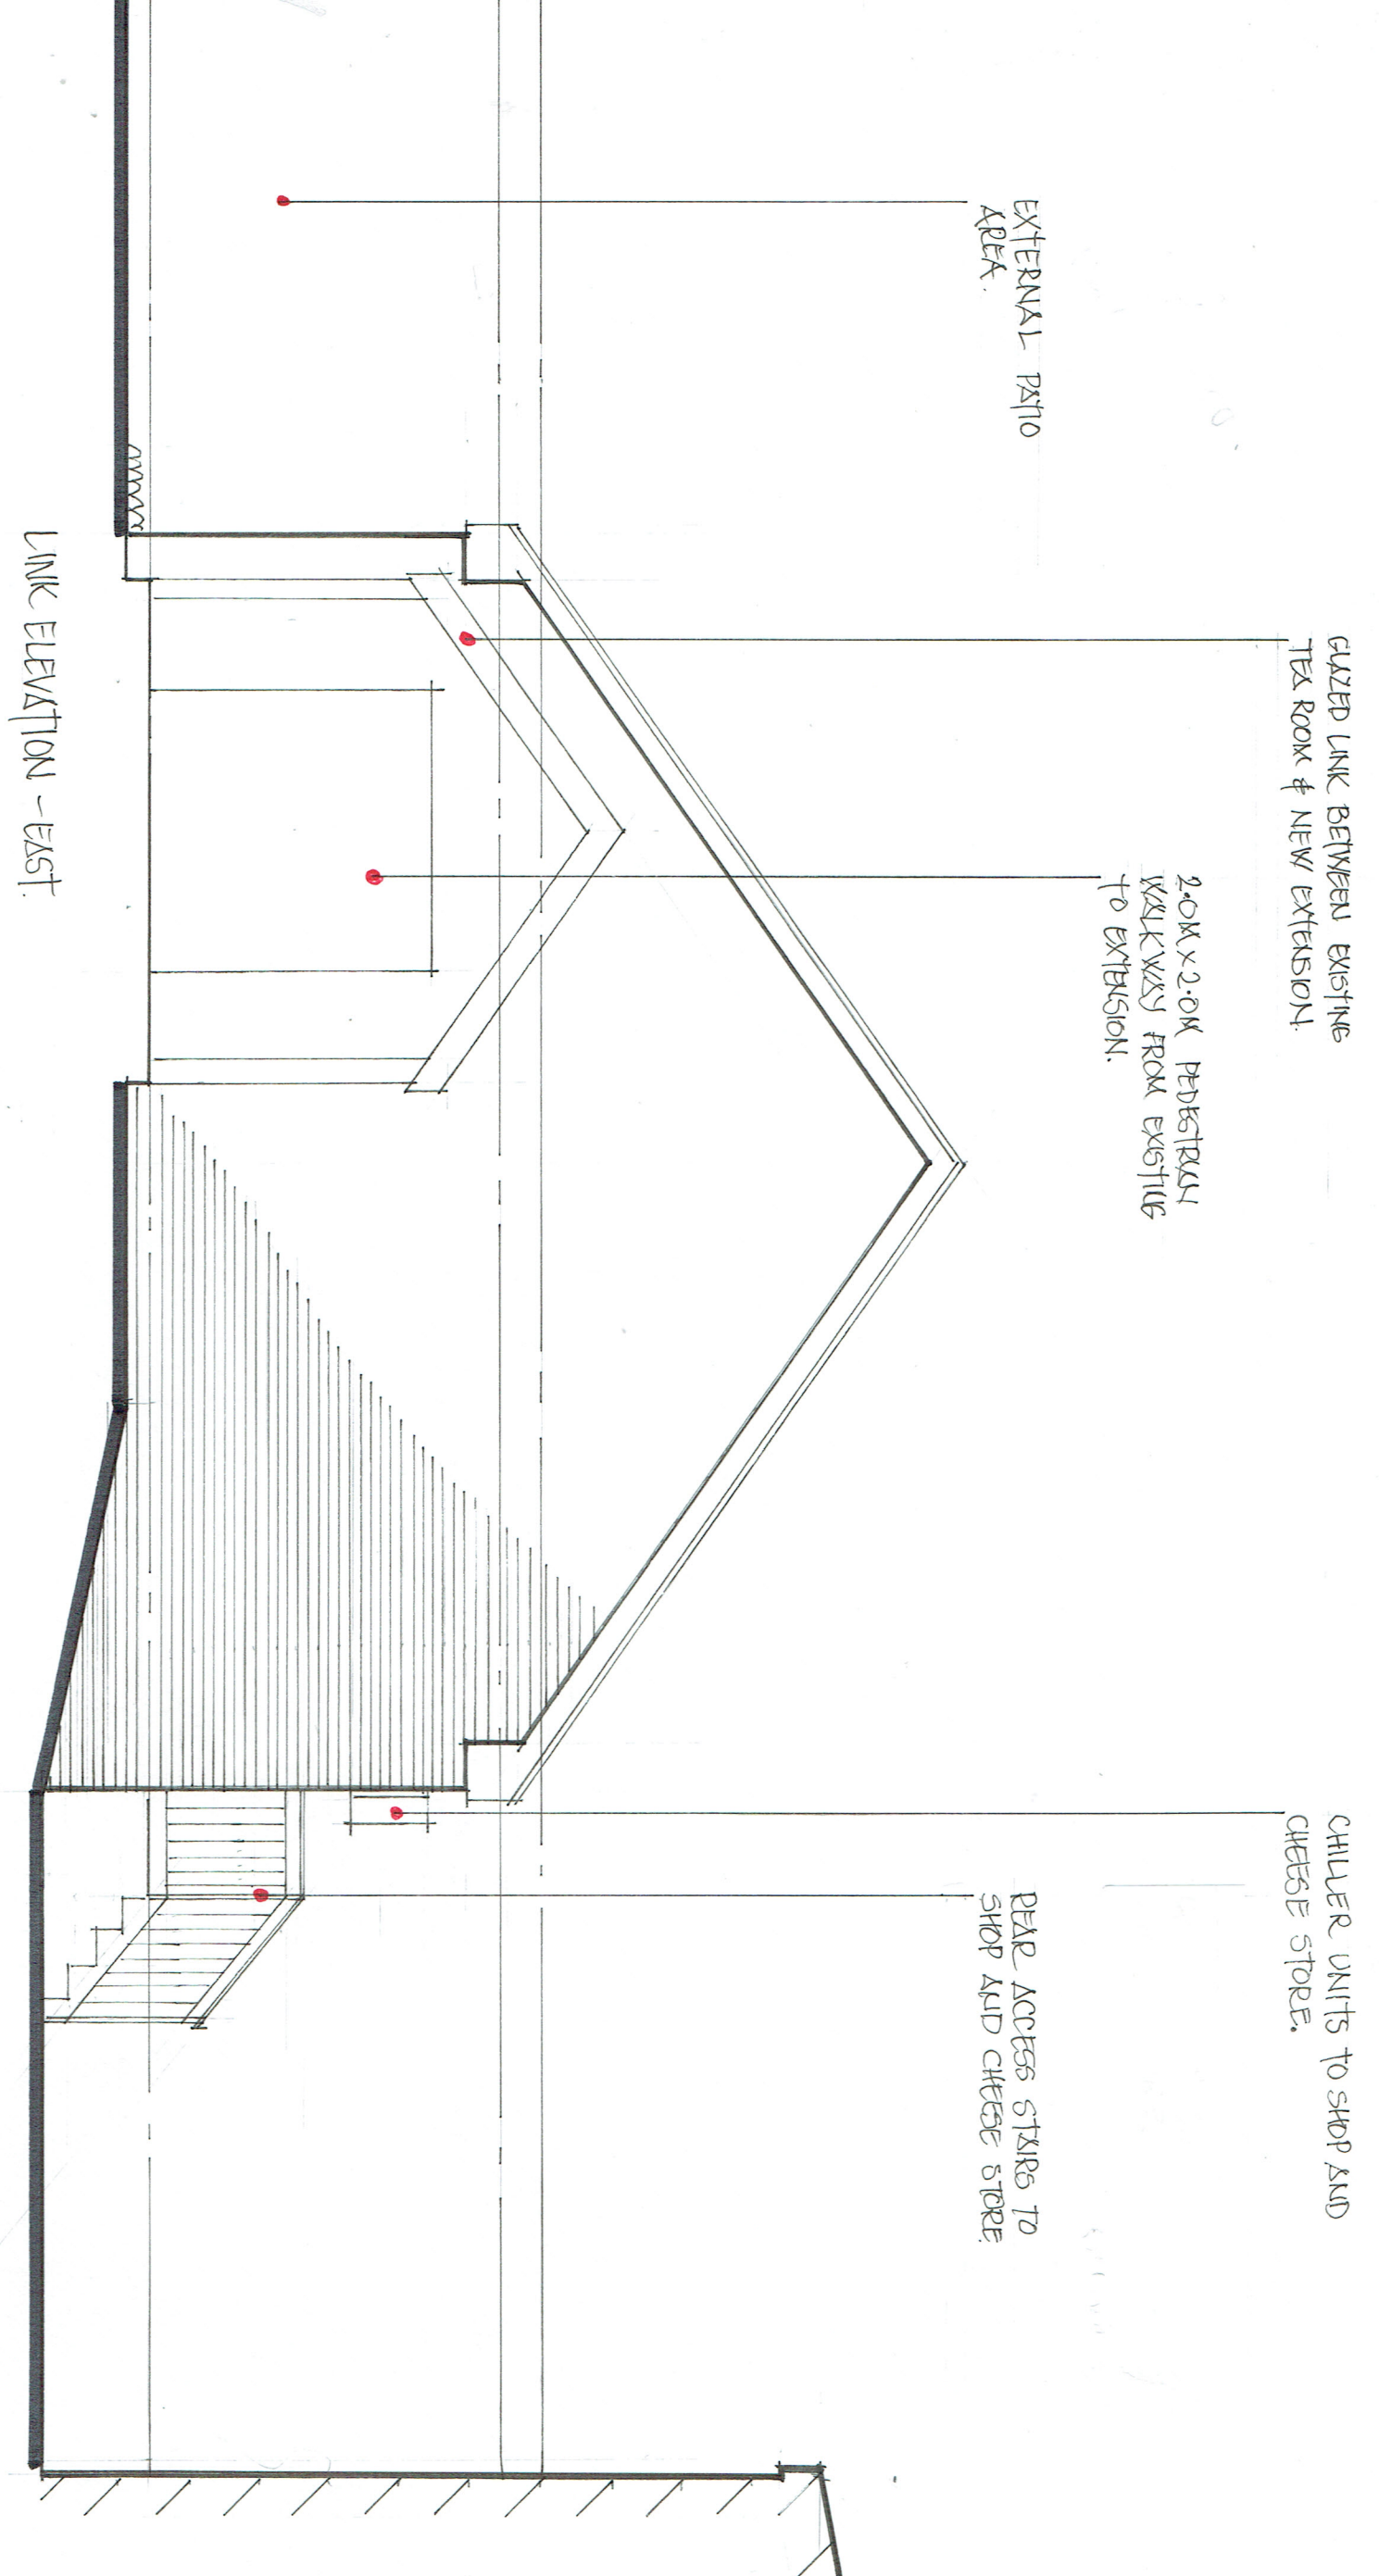

LINK ELEVATION - EAST.

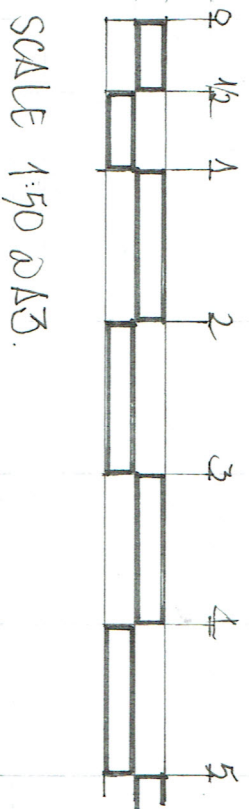

PLANNING APPLICATION

KEITH REYNOLDS ASSOCIATES, WOODSIDE, THE GROVE, HAMPTON in ARDEN, SOLIHULL B92 0HD

CLIENT Leicestershire Handmade Cheese Co.

PROJECT. New Farm Shop, Kitchen & Office.

LOCATION Sparkenhoe Farm, Upton, Warwickshire. CV13 6JX.

TITLE Link Elevation-East DWG No. 2026/169/15 SCALE. 1:50 DATE. 24/03/26 Rev.B...Date 21/07/26