

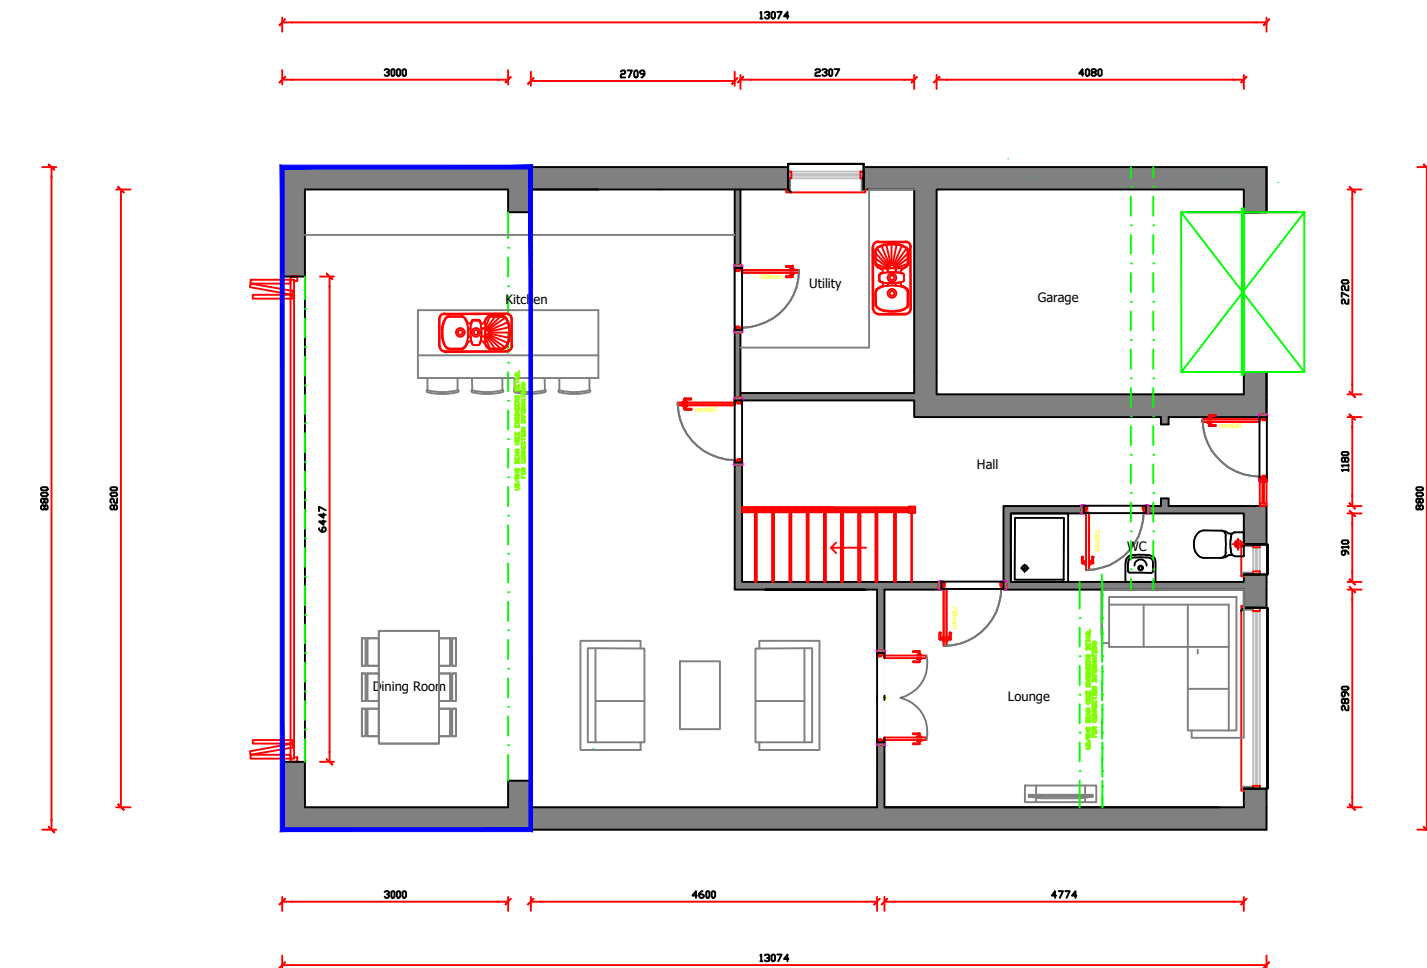
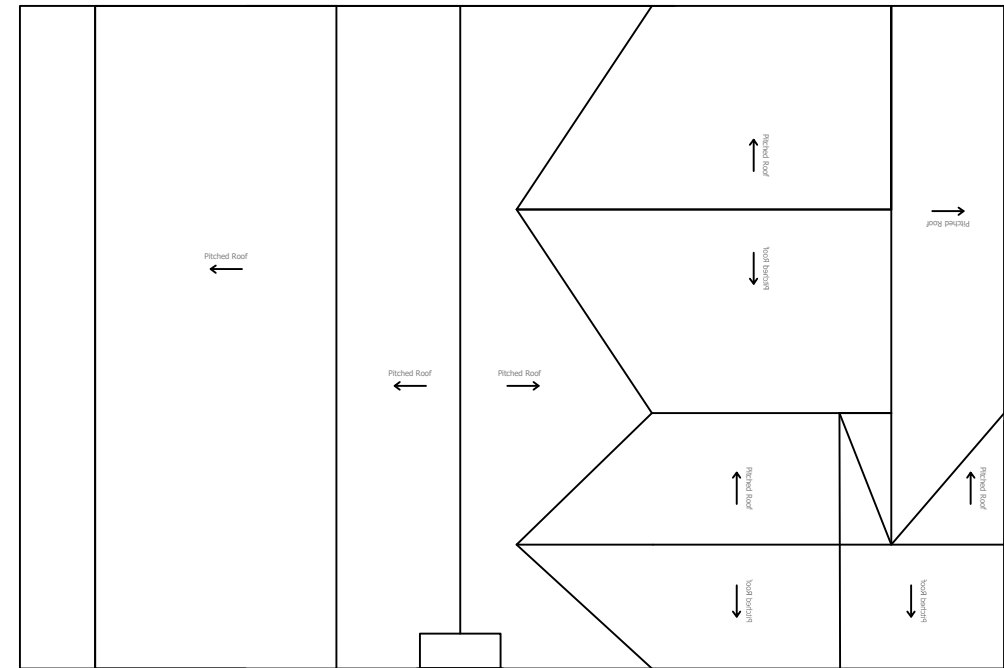


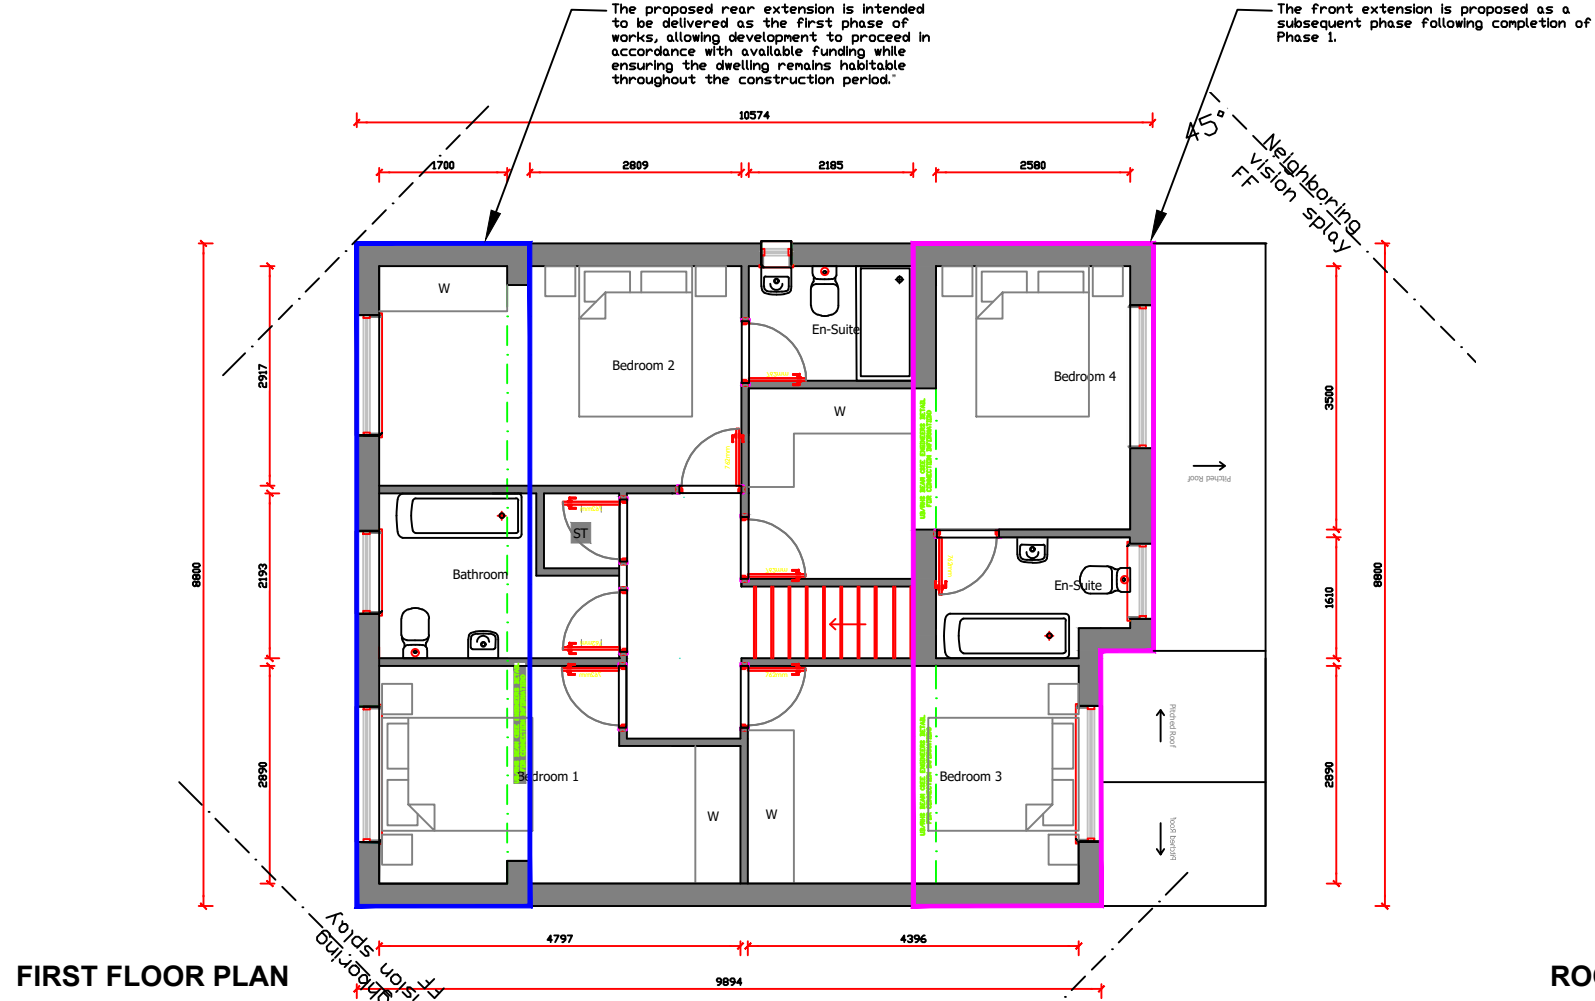

PROPOSED FLOOR AREA		
GROUND	102.08m ²	1098.67sq.ft
FIRST	78.53m ²	845.29sq.ft
TOTAL	180.6m ²	1943.96sq.ft

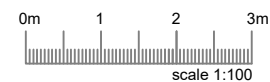

C	Revised to Drawing Error on GF	02.09.26
B	Revised to LPA Comments	07.08.26
A	Revised to Client Comments	03.06.26
-	Client submission	18.05.26

Proposed Plan

CLIENT/COMPANY: Mr Lee Leatherland leeleatherland3@gmail.com	
JOB DESCRIPTION: Proposed Single Storey Rear Extension & Double Gable End Front Extension 43 Laneside Drive, Hinckley, LE10 1TG	
SCALE 1:100 @ A3	DATE 08.05.2026
DRAWN BY JTC	DRAWING No: 003C
ALL DIMENSIONS TO BE CHECKED ON SITE BEFORE CONSTRUCTION. ANY DISCREPANCIES TO BE DISCUSSED AND AGREED WITH JC PRIOR TO PROCEEDING.	
THIS DRAWING IS THE PROPERTY OF JC AND MUST NOT BE COPIED OR REPRODUCED WITHOUT PRIOR WRITTEN CONSENT.	
HEALTH AND SAFETY EXECUTIVE (HSE) WILL NEED TO BE NOTIFIED PRIOR TO COMMENCEMENT OF THE PROJECT	