
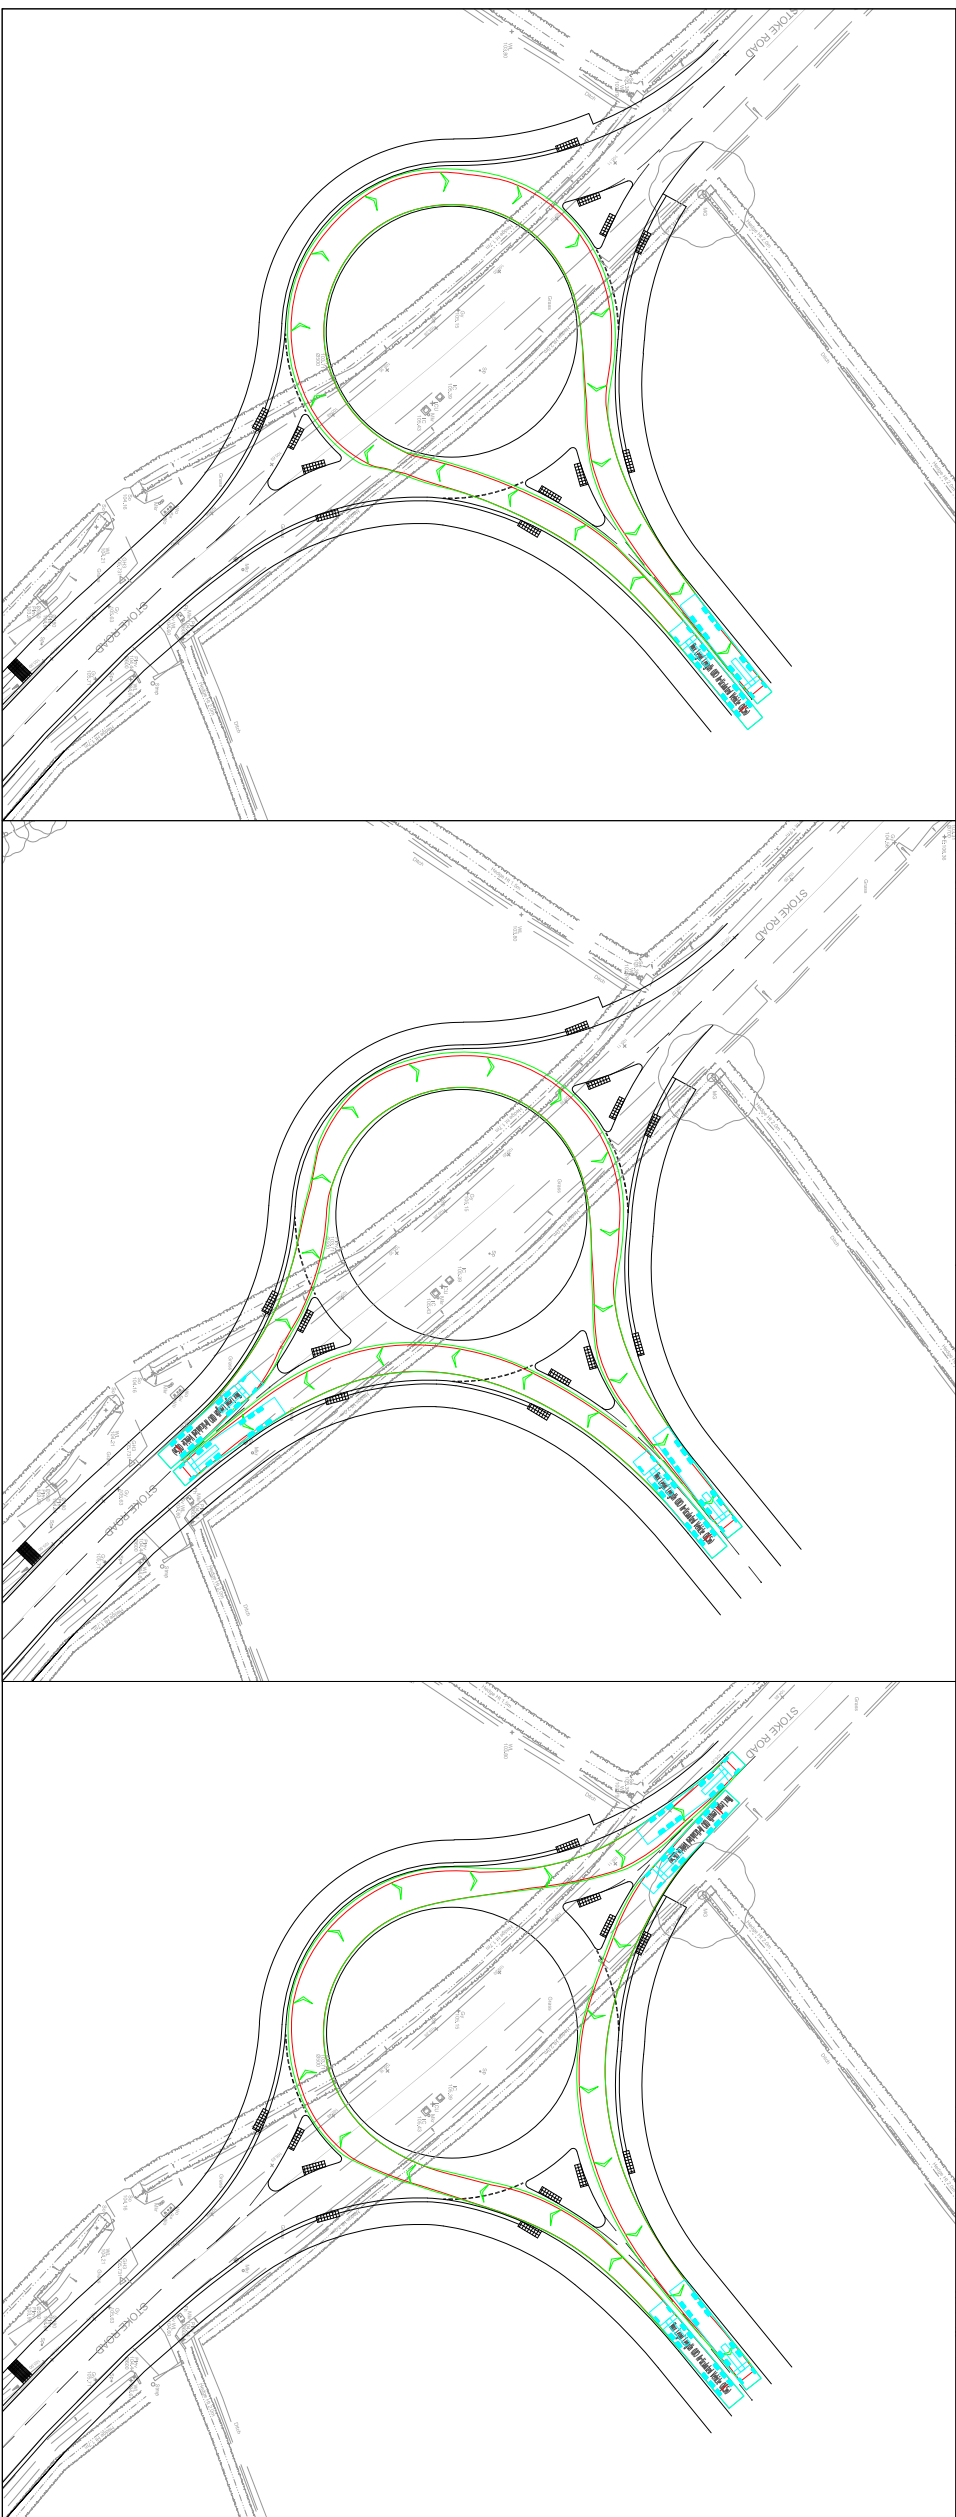


1. THIS DRAWING IS NOT TO BE SCALED FOR CONSTRUCTION PURPOSES.
2. THE CONTRACTOR SHALL CHECK ALL DIMENSIONS AND LEVELS ON SITE.

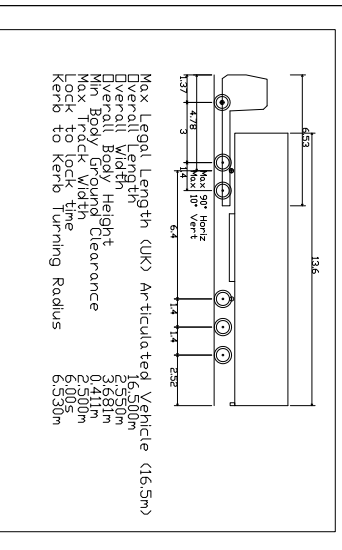

C	ICD INCREASED TO 44m FOLLOWING COMMENTS FROM LCC	JC	06.09.23
B	AMENDMENTS TO CIRCULATORY WIDTH FOLLOWING COMMENTS FROM LCC	JP	01.09.23
A	UPDATE TO SWEPT PATH ANALYSIS FOLLOWING MINOR AMENDMENTS TO LAYOUT	JC	07.08.23
		JP	

REV	DESCRIPTION	DATE	BY	AUT
-----	-------------	------	----	-----

hubb
TRANSPORT PLANNING LTD

hubb Transport Planning Ltd
Raddlyffe House
66/68 Hagley Road
Edgaston
Birmingham
West Midlands
B16 8PF

T: 0121 454 5530

CLIENT
RICHBOROUGH ESTATES

PROJECT
NORTH HINCKLEY

TITLE
PROPOSED SITE ACCESS LAYOUT
STOKE ROAD - SWEEPED PATH ANALYSIS

DRAWN	AUTHORISED	SCALE	SHEET SIZE	DATE
JC	GM	1:1000	A3	17.12.19

PROJECT NO. T19595	DRAWING NO. 010	REV C
-----------------------	--------------------	----------