


1. THIS DRAWING IS NOT TO BE SCALED FOR CONSTRUCTION PURPOSES.
2. THE CONTRACTOR SHALL CHECK ALL DIMENSIONS AND LEVELS ON SITE.

KEY

APPLICANTS LAND OWNERSHIP

EXTENT OF ADOPTED HIGHWAY

INTERPOLATED FROM PLANS PROVIDED BY LCC

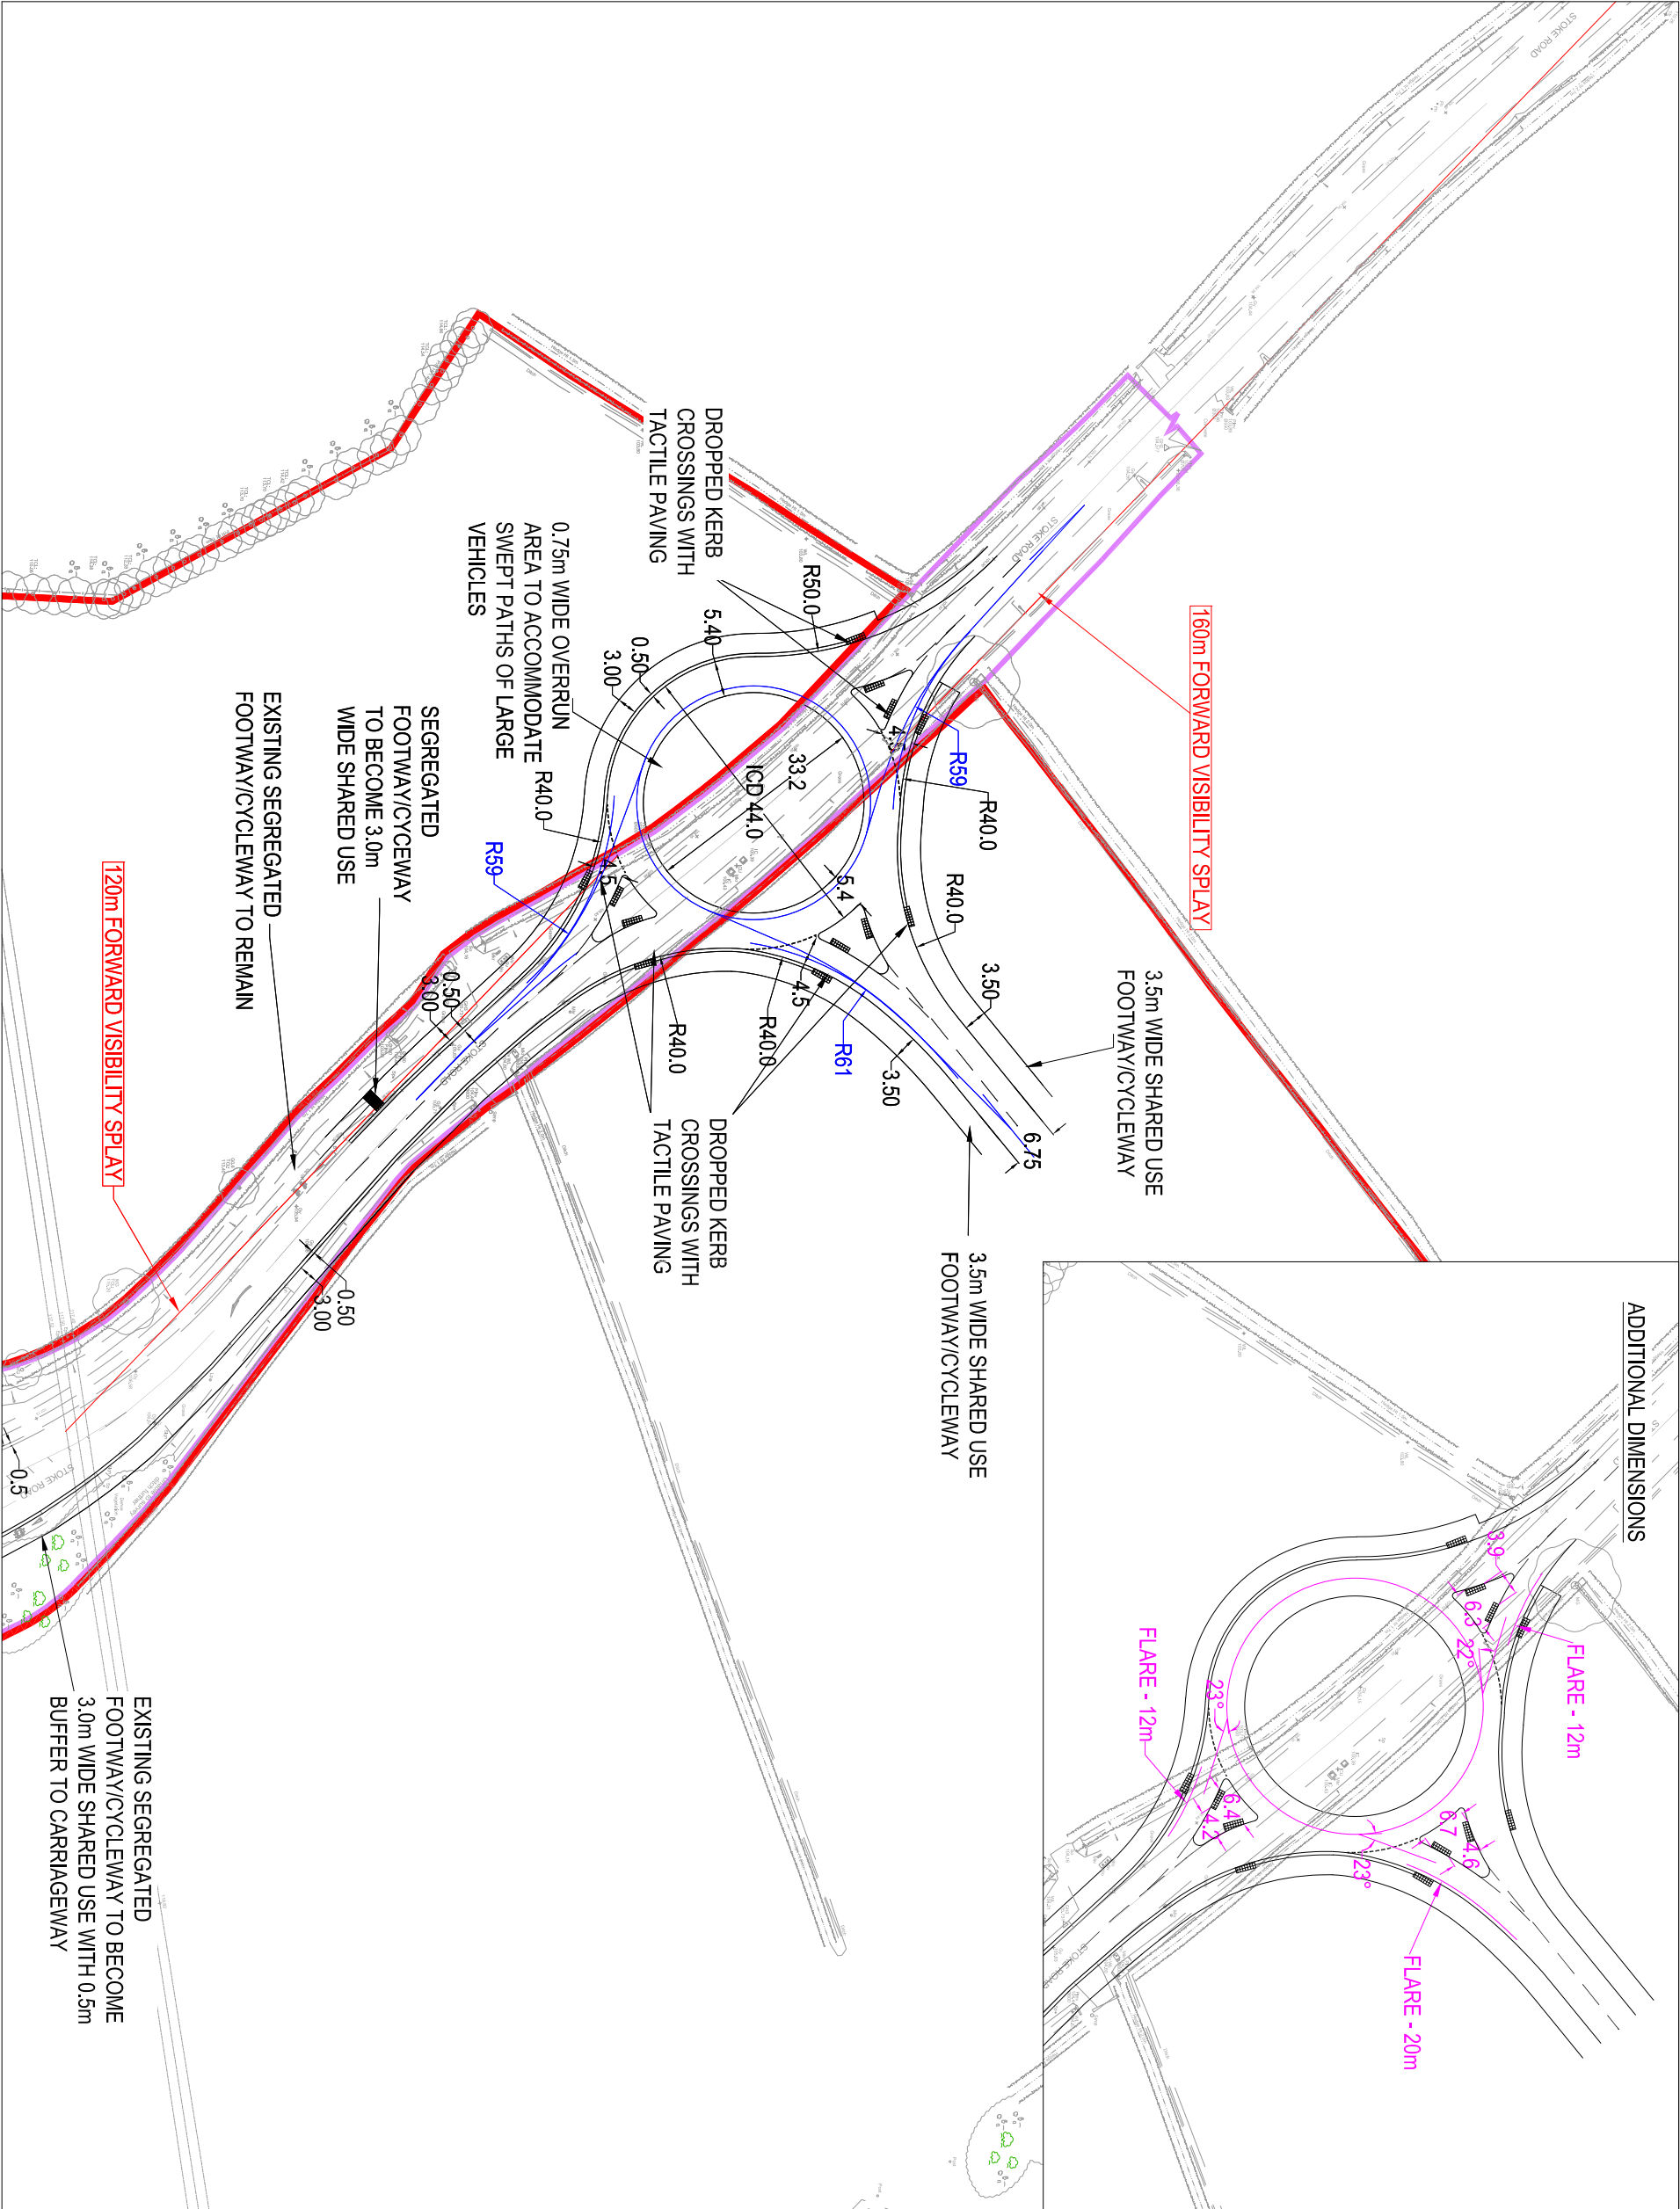

G	ICD INCREASED TO 44m FOLLOWING COMMENTS FROM LCC	06.09.23	JC	JP
F	AMENDMENTS TO CIRCULATORY WIDTH FOLLOWING COMMENTS FROM LCC	01.09.23	JC	JP
E	ADDITIONAL DIMENSIONS ADDED FOLLOWING COMMENTS FROM LCC	31.08.23	JC	JP
D	MINOR AMENDMENTS TO LAYOUT FOLLOWING COMMENTS FROM LCC AND ATE	07.08.23	JC	JP
C	PROPOSED SITE ACCESS AMENDED TO THE IN TO TOPOGRAPHICAL SURVEY	28.01.20	JC	GM
B	JUNCTION LAYOUT AMENDED TO AVOID UNREGISTERED LAND	06.08.20	JC	GM
A	ROUNDABOUT LAYOUT AMENDED	31.07.20	JC	GM

hub

TRANSPORT PLANNING LTD

Hub Transport Planning Ltd
Floor 1B
4 Temple Row
Birmingham
B2 5HG
T : 0121 454 5530

CLIENT
RICHBOROUGH ESTATES

PROJECT
NORTH HINCLEY

TITLE
PROPOSED SITE ACCESS LAYOUT
STOKE ROAD

DRAWN	AUTHORISED	SCALE	SHEET SIZE	DATE
JC	GM	1:1000	A3	17.12.19
PROJECT NO.	DRAWING NO.	REV		
T19595	001	G		