This drawing is the property of TWYCROSS ZOO. Copyright is reserved by them and the drawing is issued on the condition that it is not copied, reproduced, retained or disclosed to any unauthorised person, either wholly or in part without consent in writing from them.
Do not scale off this drawing other than for planning purposes - All dimensions and setting out to be verified on site. If in any doubt contact the engineer for clarification.

NOTES:

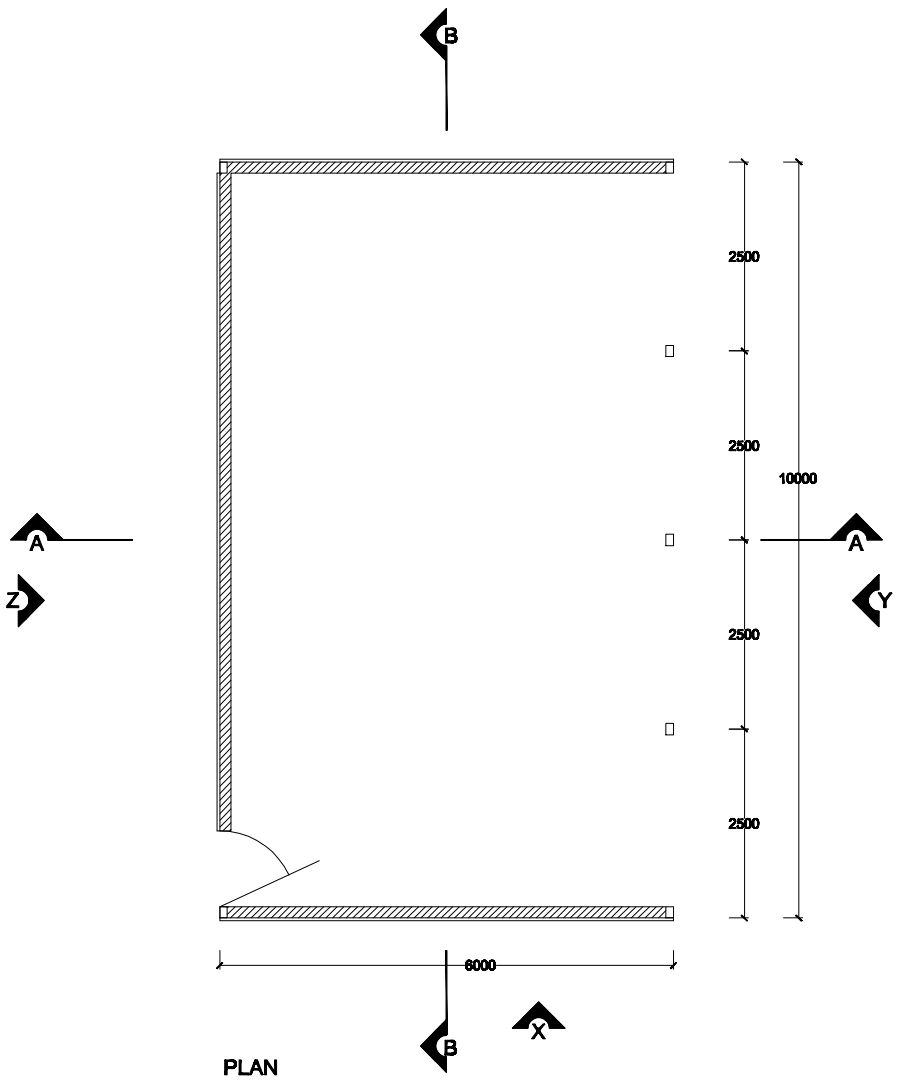

PLAN

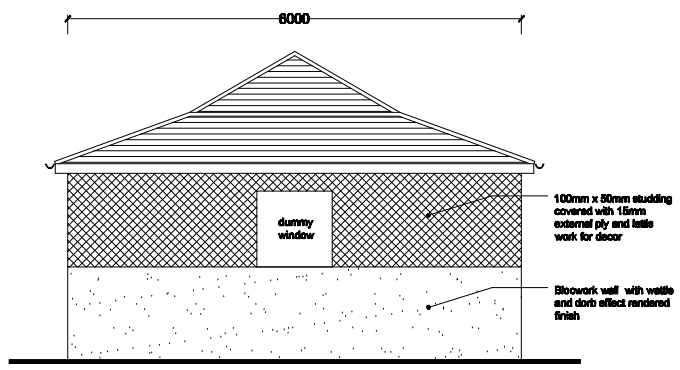

ELEVATION X

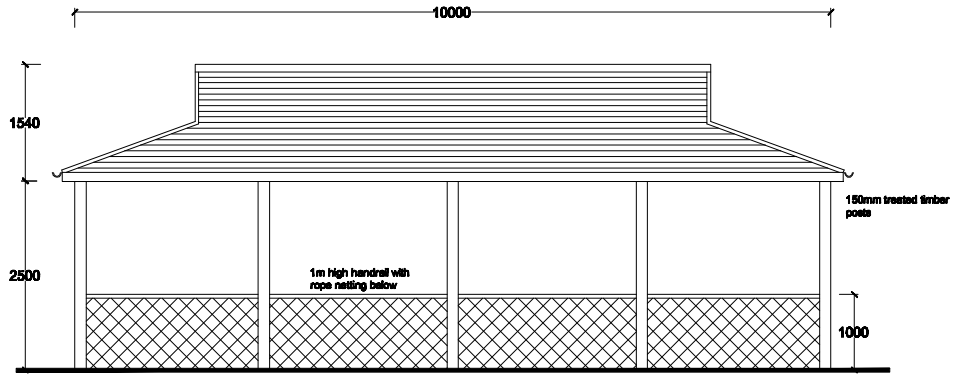

ELEVATION Y

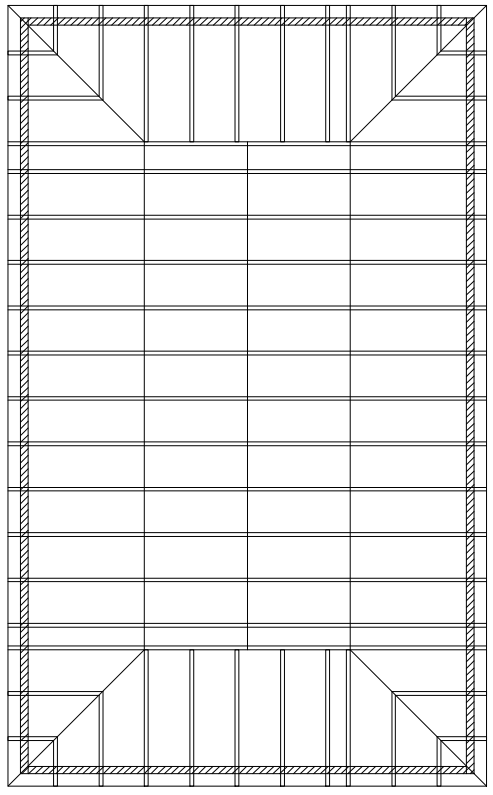

ROOF PLAN

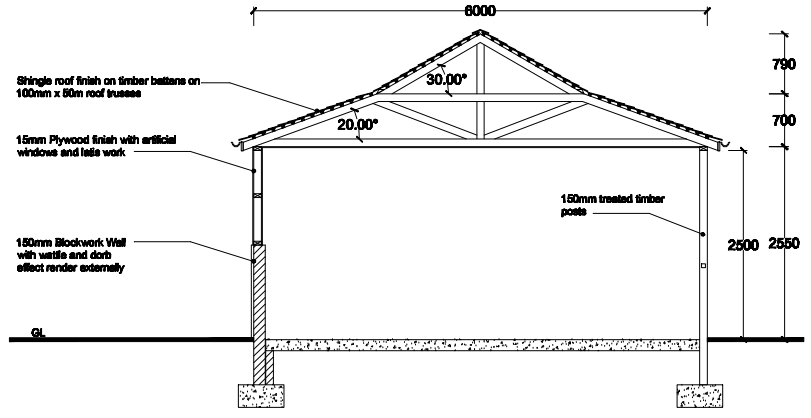

SECTION A-A

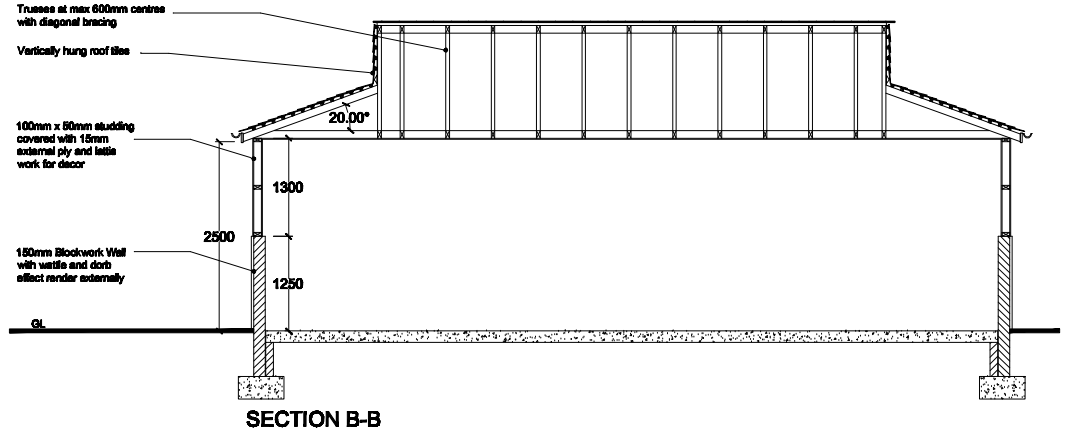

SECTION B-B

Elephant Viewing Platform



Site Plan
Scale 1:500

REVISION	DATE	DESCRIPTION	BY	CHECKED

Twycross Zoo
The World Primate Centre

TWYCROSS ZOO
Royal Midlands Zoological Society
Atherstone, Warwickshire CV9 3PX
Tel: 01827 880000 Fax: 01827 880250

PROJECT TITLE	Elephant House
	-
DRAWING TITLE	Proposed Sheltered Viewing Platform
DRAWING REF.	661-02
STATUS	PLANNING
SCALE	1:100@A1 1:200
REVISION	-
DRAWN BY	GD
DATE	03/12/20