


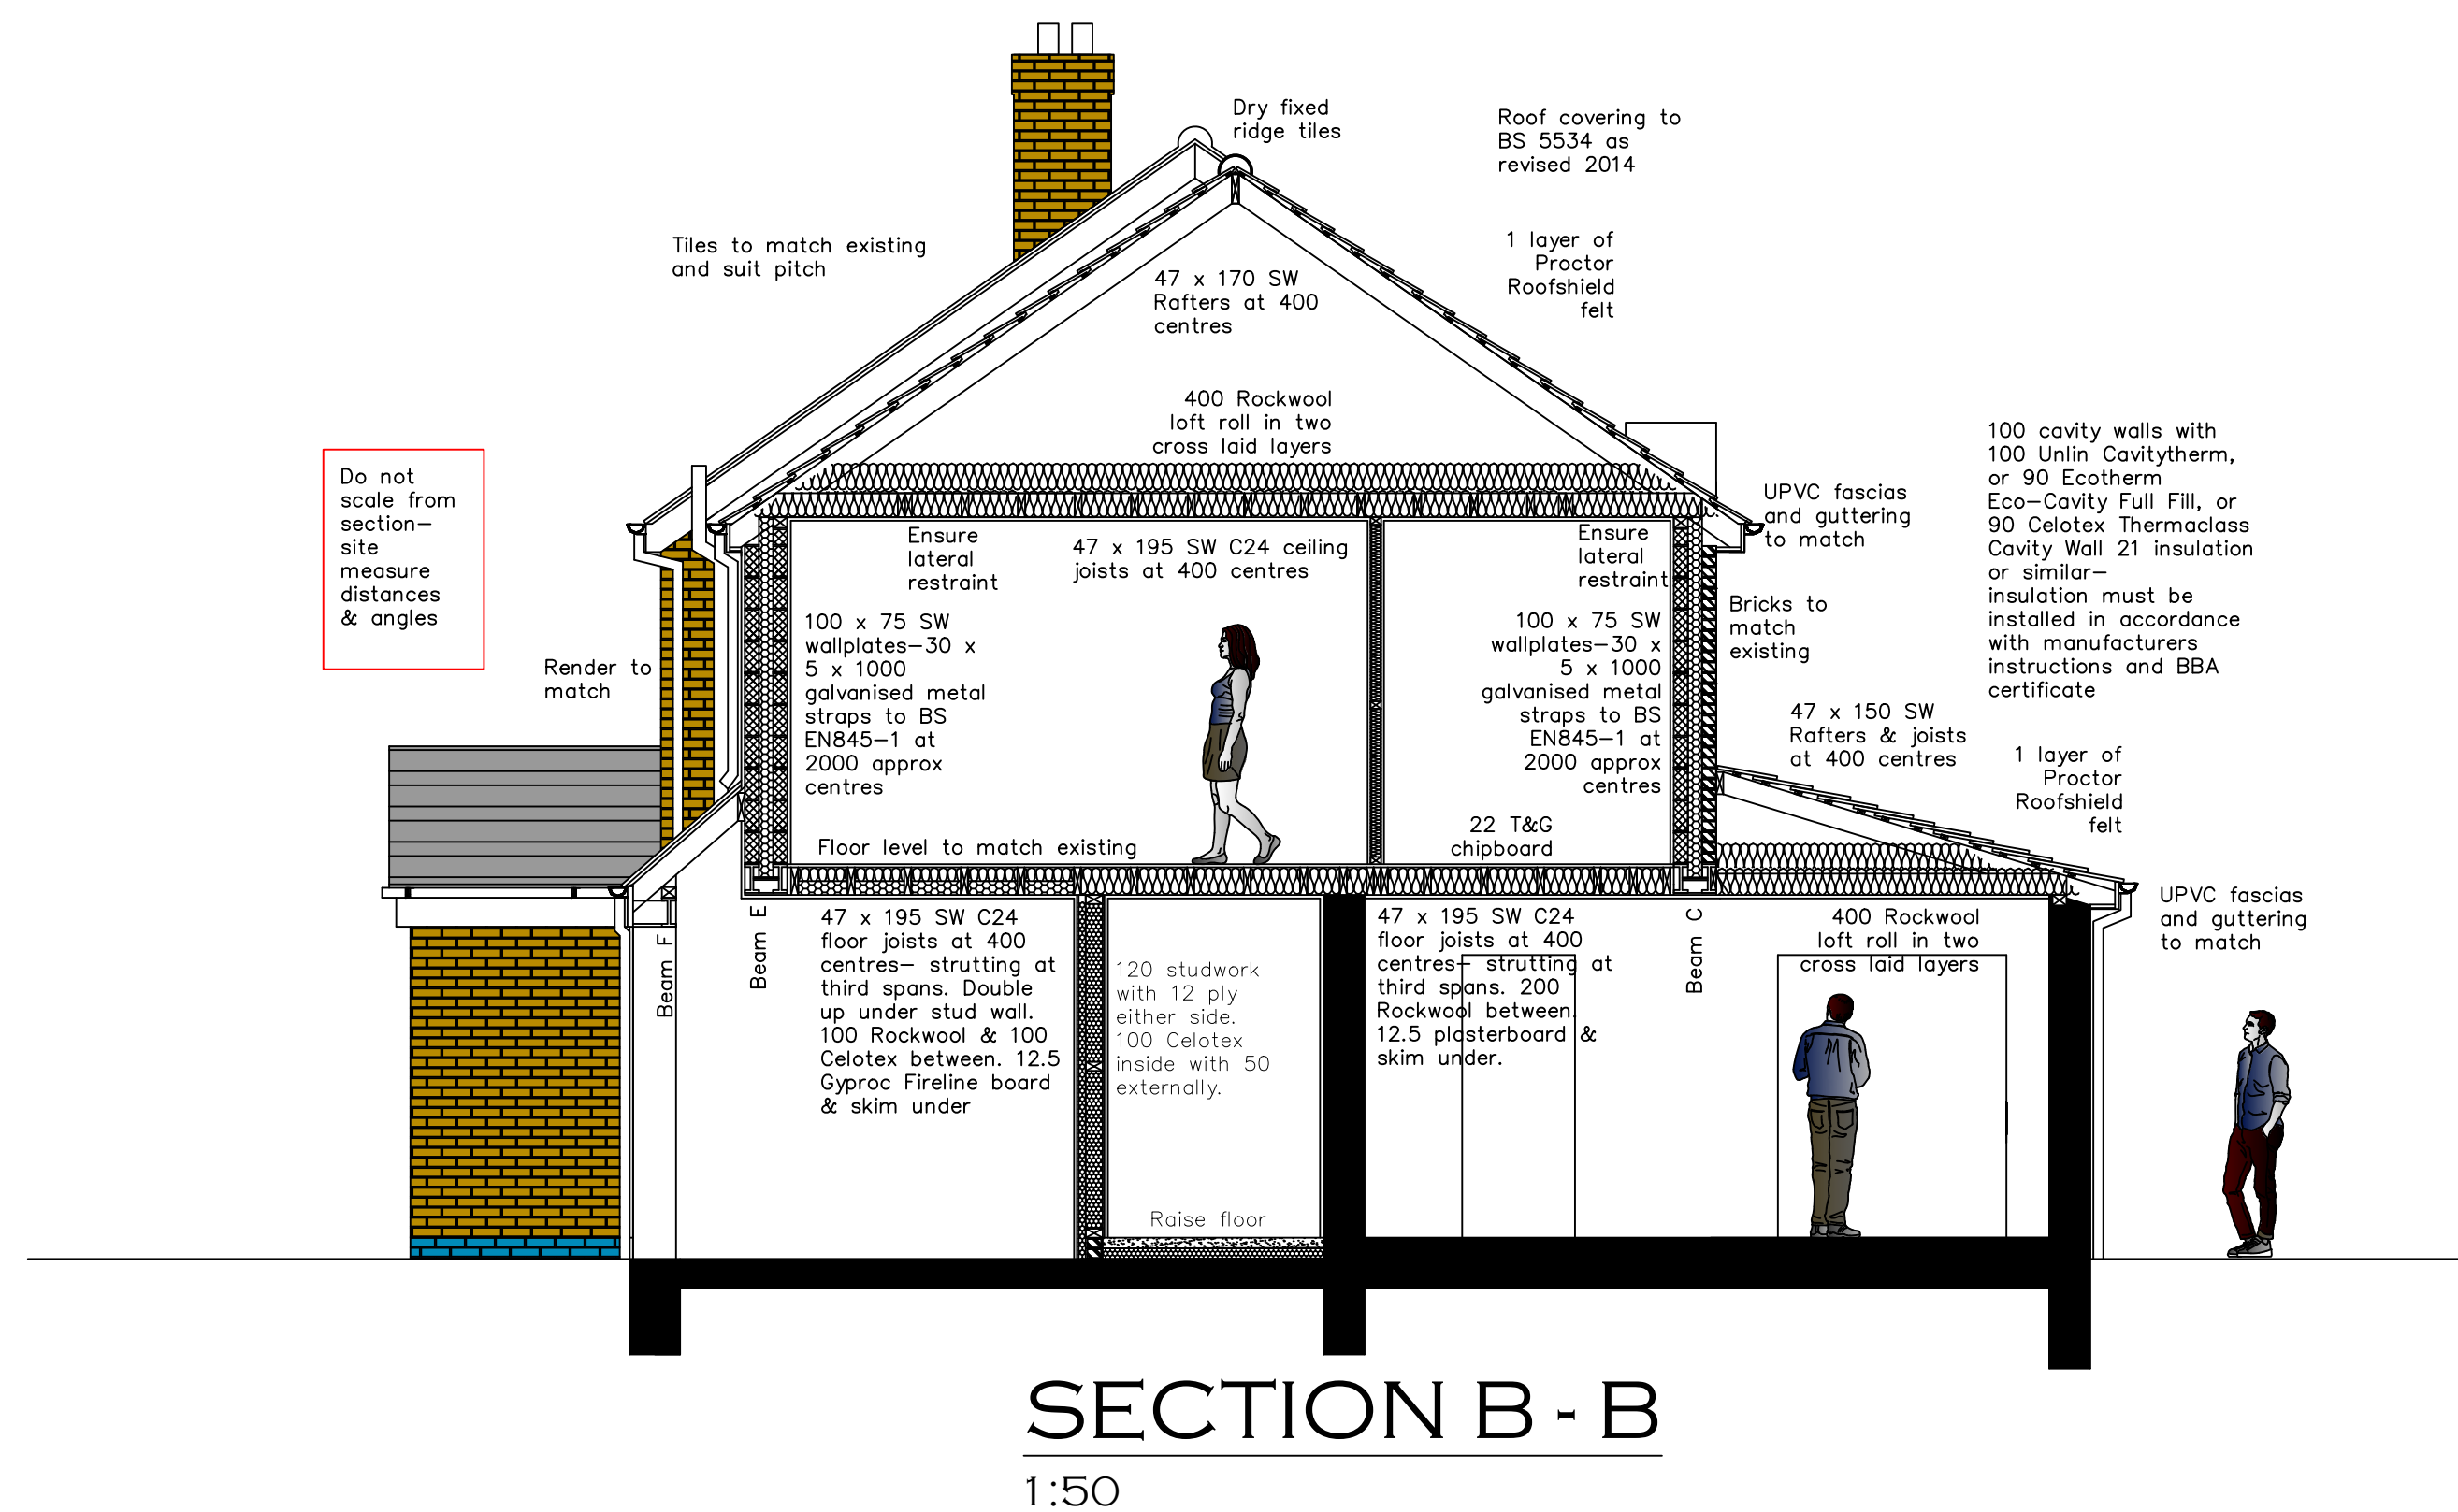

SCALE BAR 1:50

0 1 2 3 4 5


SCALE BAR 1:100

0 5 10

SCALE BAR 1:500

0 10 50

**DO NOT SCALE FROM THIS DRAWING
EXCEPT FOR PLANNING REFERENCE**

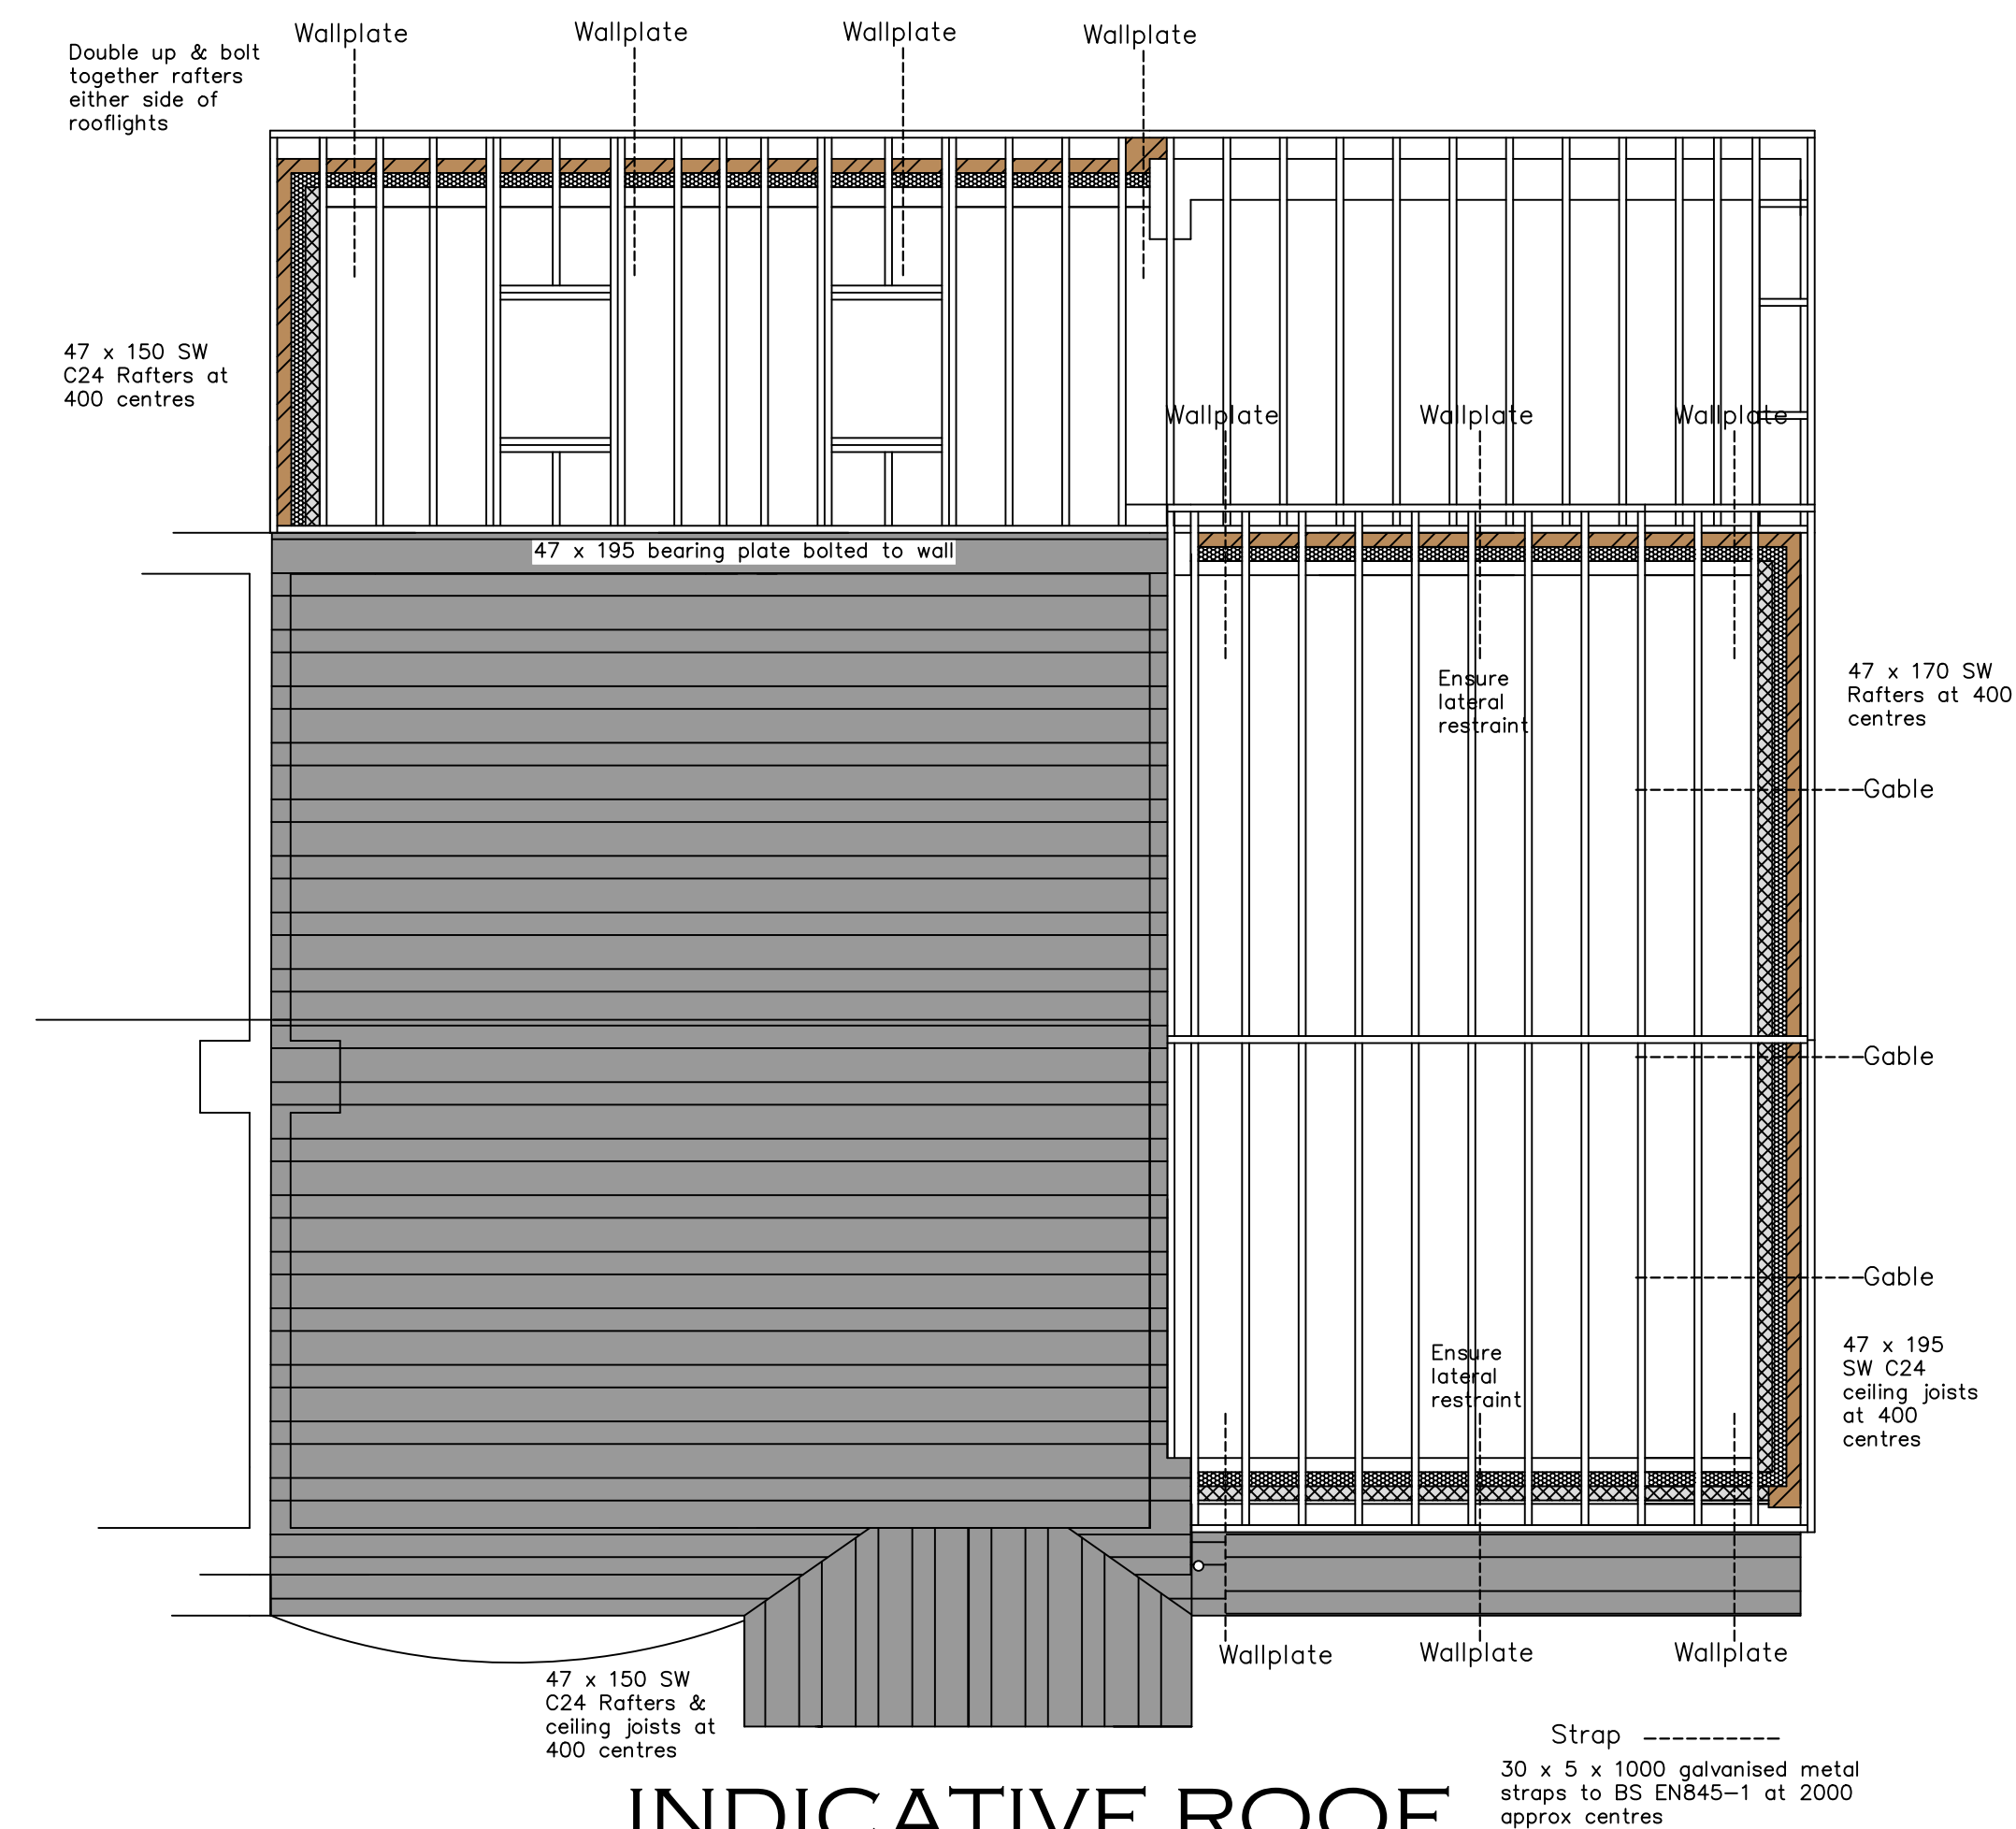

PROJECT NAME
EXTENSIONS AND ALTERATIONS
26 ARNOLDS CRESCENT
NEWBOLD VERDON
LEICESTERSHIRE LE9 9LW
FOR MR. G. GREWCOCK

SCALE 1:100/1:50 A1	DWG NO. 26AC/2025 3/3	REV
---------------------------	-----------------------------	-----

DATE MAY 2025	DRAWN DRI	CHKD GG 05/25
------------------	--------------	---------------------



AML Design

Architectural Consultancy

KENVALE HOUSE,
241 BIRSTALL ROAD,
BIRSTALL,
LEICESTER LE4 4DJ
Telephone: 0115 410 50 60
Mobile: 07974 807 111
Email: info@aml-design.co.uk
Web: www.aml-design.co.uk





