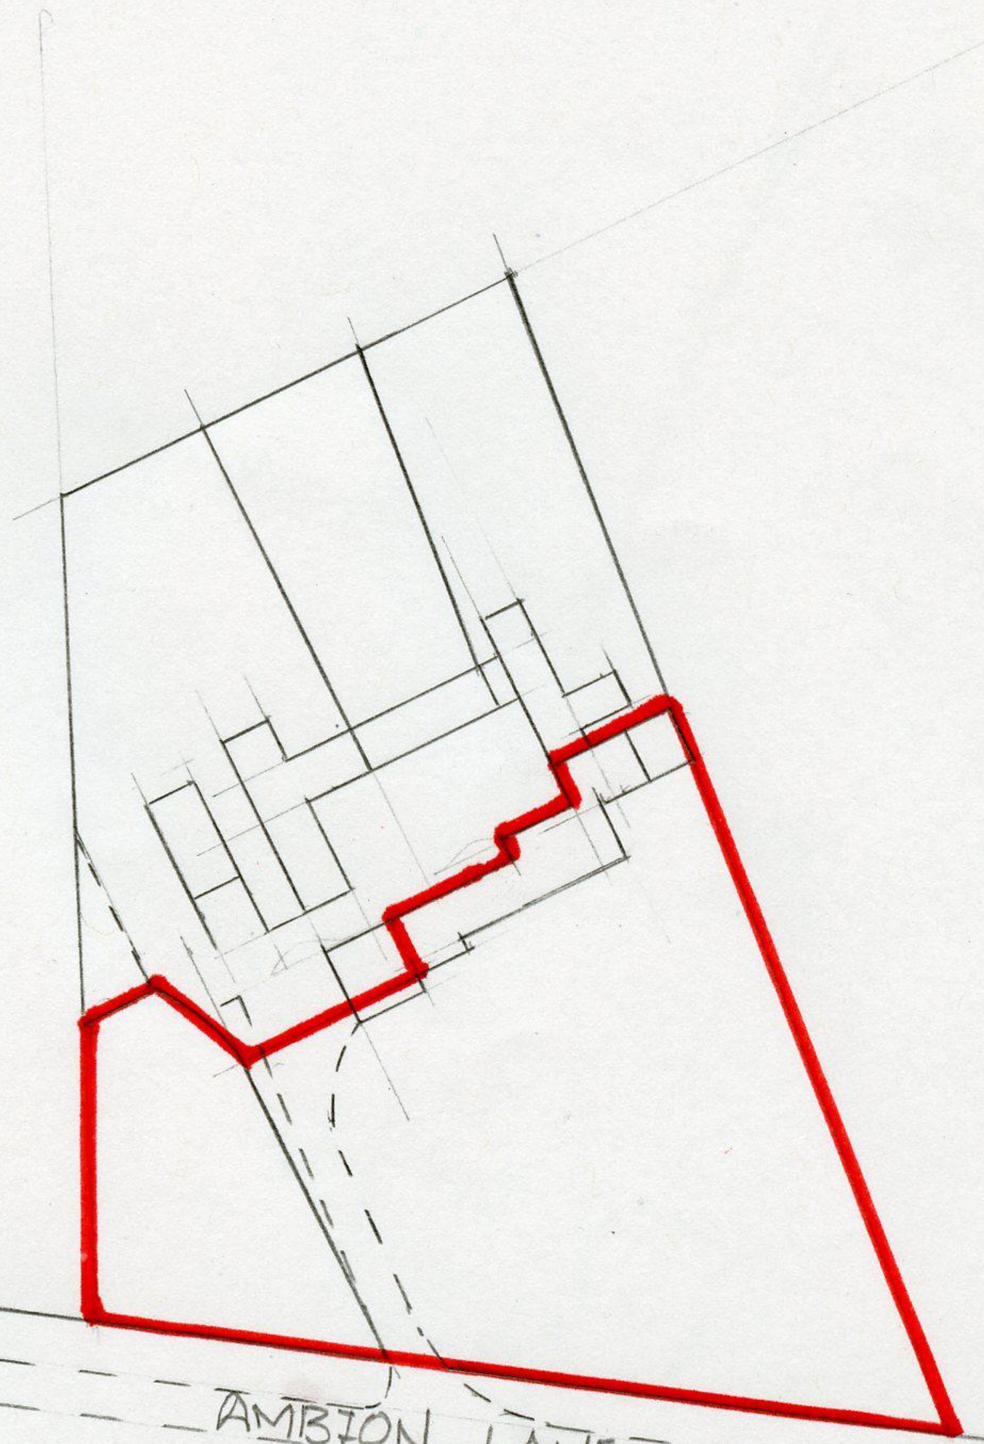

N

To Shenton/ Market Bosworth

AMBION LANE

To Sutton Cheney

To Battlefield Visitor Centre

Bosworth

Lower Ambion House 1 Lower Ambion Farm Ambion Lane Sutton Cheney Nuneaton CV13 0AD	Proposed new garden store (replacing existing greenhouse)	Location plan Scale 1 : 1,250 at A4 Drawing no. 1 of 4