A1 Drawing Sheet

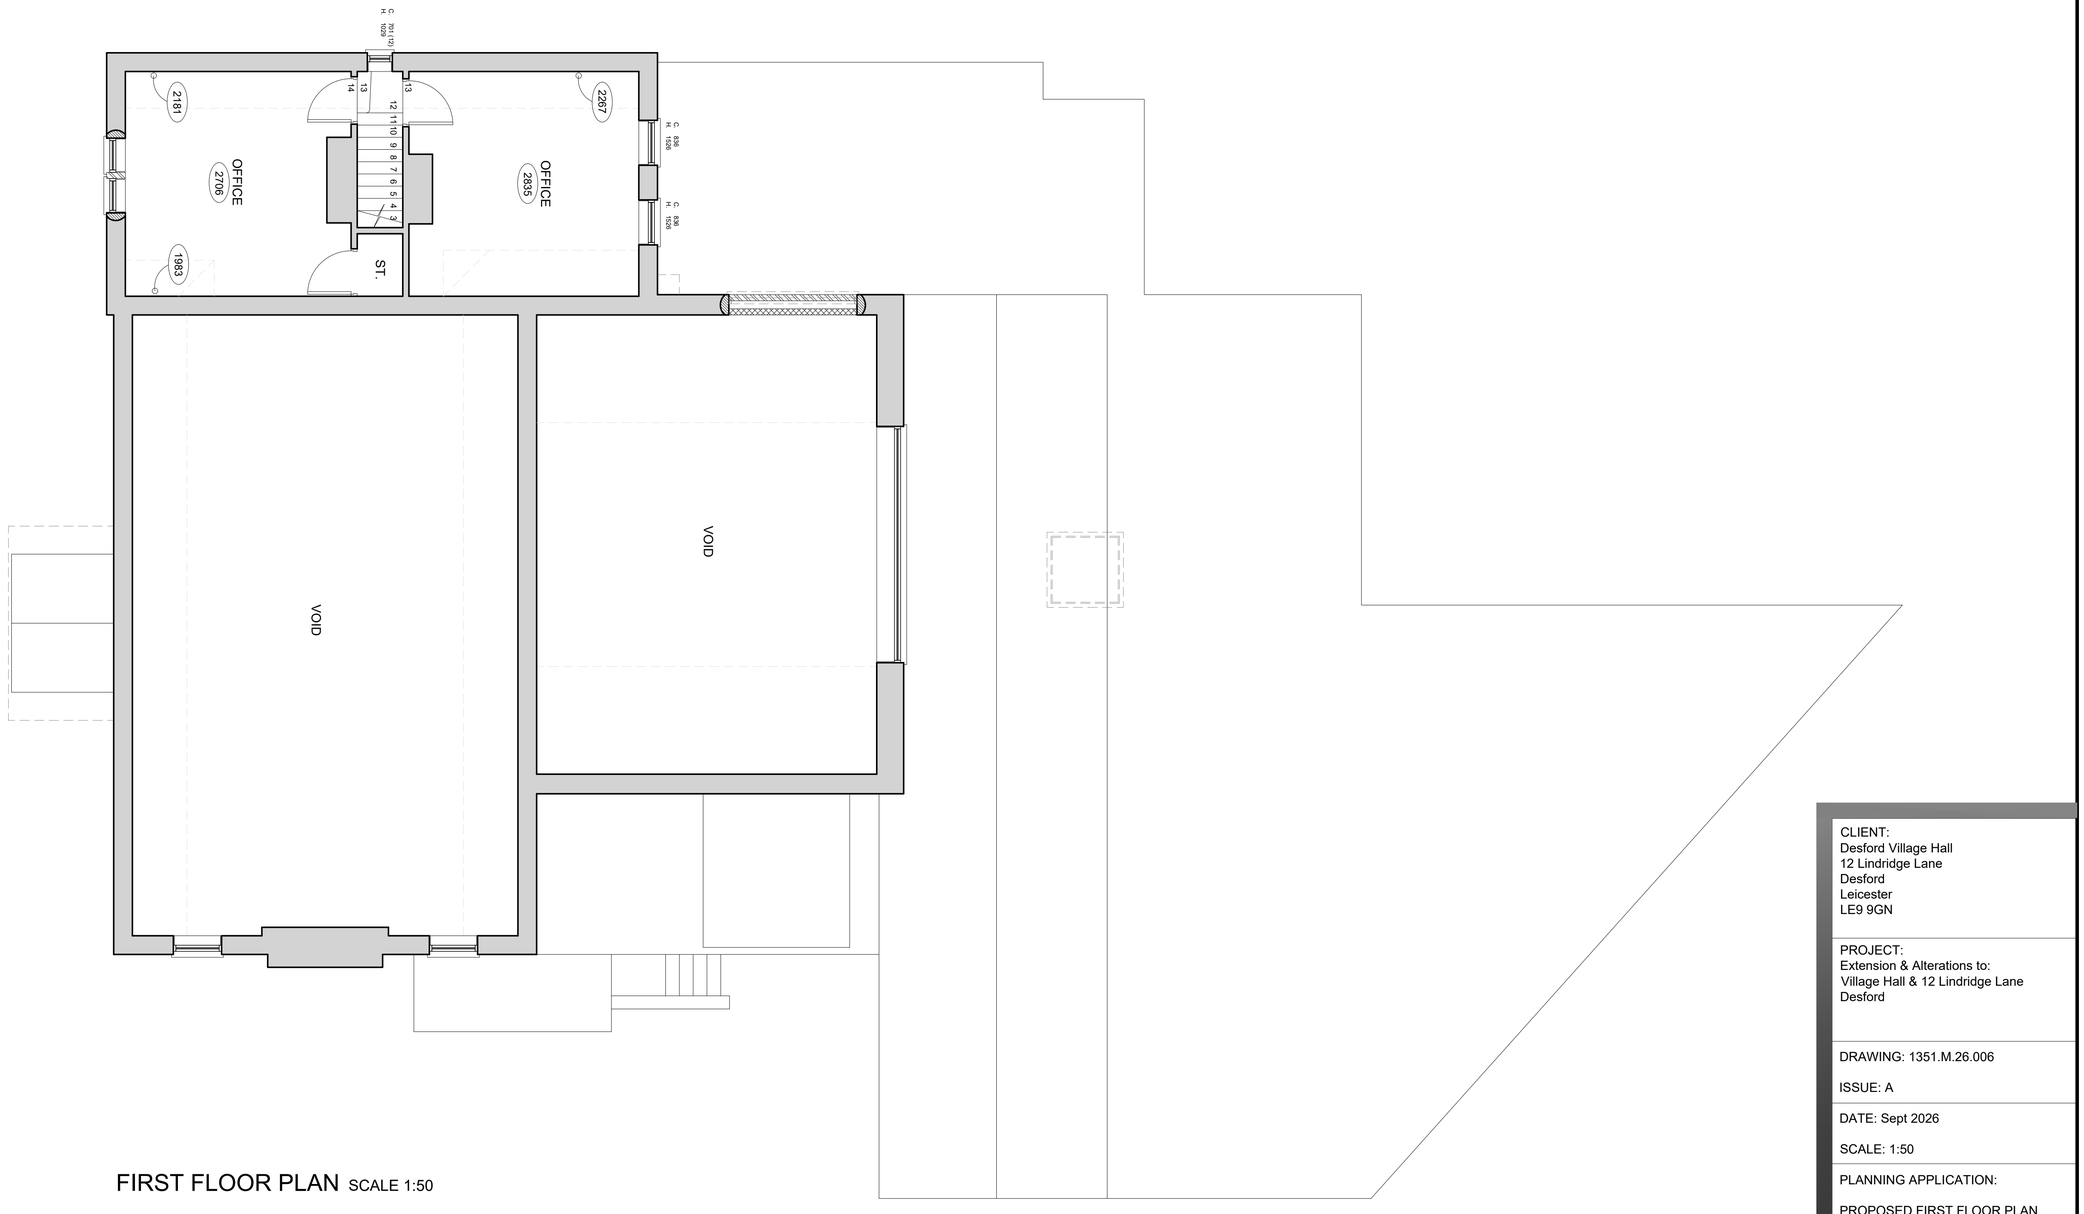

FIRST FLOOR PLAN SCALE 1:50

CLIENT:
Desford Village Hall
12 Lindridge Lane
Desford
Leicester
LE9 9GN

PROJECT:
Extension & Alterations to:
Village Hall & 12 Lindridge Lane
Desford

DRAWING: 1351.M.26.006

ISSUE: A

DATE: Sept 2026

SCALE: 1:50

PLANNING APPLICATION:

PROPOSED FIRST FLOOR PLAN

0 1 2 3 4 5

Scale (m)

UTOPIA
ARCHITECTURAL DESIGN STUDIO

Proposed First Floor Plan Scale 1:50