


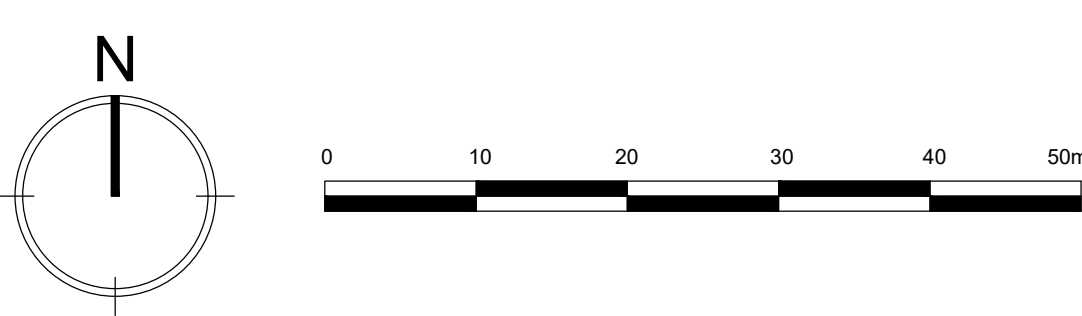

MATERIAL PALLET :

FACING BRICKS -

- Wienerberger - Colorado Red Multi
- Ibstock - New Cavendish Stock
- Ibstock - Grosvenor Country Mix
- Ibstock - Hardwick Welbeck Red Mix

RENDER

- Fassa Bortolo Fassacouche - 1133E Creme
- Fassa Bortolo Fassacouche - 1101E Bianchissimo
- Fassa Bortolo Fassacouche - 1127E Travertin

BOUNDARY TREATMENTS

- 1.8m Screen Wall - Colorado Red Mutli
- 1.8m Screen Wall - New Cavendish Stock
- 1.8m Screen Wall - Grosvenor Country Mix
- 1.8m Screen Wall - Hardwick Welbeck
- 1.8m Close Boarded Fence
- 0.9 Black Ball Top Railings
- 0.45m Timber Post

SURFACE TREATMENTS

- Marshall Keyblok - Burnt Ochre
- Marshall Keyblok - Vintage Charcoal
- Granite Setts

ROOF TILES


- A Forticrete Gemini - Slate Grey
- B Forticrete SL8 - Slate Grey
- C Forticrete Gemini - Mixed Russet
- D Forticrete SL8 - Red

GENERAL

- 100 half round black PVC Gutter
- All windows to be white PCVu
- Paint colours MUST be taken from Build Release
- Standard Chimney Position
- Standard GRP Chimney
- Standard Chimney Removed

P03	Updated in line with latest planning layout.	24.09.2024
P02	Updated in line with latest planning layout.	06.08.2024
P01	Submitted for planning	04.03.2024

Rev	Description	Date
-----	-------------	------

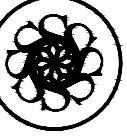

DAVIDSONS

Wilson House, Leicester Road, Ibstock,
Leicestershire. LE67 6HP
T: 01530 261 444 F: 01530 267 101
www.davidsonsgroup.co.uk
E: info@davidsonsgroup.co.uk

Development:
Land East Of Lutterworth Road
Burbage Phase 2

Drawing Ref:
Materials & Boundary Treatment Plan

Drawing Status:	Planning	Drawn: HK	Checked: MS
Date: Feb 2024	Scale: 1:500	Signed Off: PW	Rev: P03

Job Ref: BURB_201