


CHAINAGE	0.000																		
		10.000																	
			20.000																
				30.000															
					40.000														
						50.000													
							60.000												
								70.000											
									80.000										
										90.000									
											100.000								
												110.000							
													120.000						
														130.000					
															140.000				
																142.040			
EXISTING LEVEL	95.547	95.439	95.417	95.473	95.625	95.674	95.733	95.719	95.724	95.833	96.032	96.029	97.011	96.199	96.451				
REGRADE LEVEL			95.44	95.57	95.71	95.84	95.96	96.00	96.04	96.08	96.12	96.16	96.20	96.24					


1. DO NOT SCALE FROM THIS DRAWING. IF IN DOUBT CONTACT TRAVIS BAKER LIMITED.
2. ALL DIMENSIONS ARE IN METRES UNLESS OTHERWISE NOTED.
3. THIS DRAWING IS TO BE READ IN CONJUNCTION WITH ALL OTHER RELEVANT DRAWINGS RELATING TO THIS PROJECT.
4. ALL DIMENSIONS SHOULD BE CHECKED ON SITE PRIOR TO CONSTRUCTION. ANY DISCREPANCIES SHOULD BE IMMEDIATELY NOTIFIED IN WRITING TO TRAVIS BAKER LIMITED.
5. THE CONTRACTOR SHALL PRIOR TO CONSTRUCTION CHECK AND VERIFY THAT THE DETAILS SHOWN ON THIS DRAWING ARE FULLY COMPATIBLE WITH ANY AS CONSTRUCTED DIMENSIONS OR LEVELS. ANY DISCREPANCIES TO BE REPORTED IMMEDIATELY IN WRITING TO TRAVIS BAKER LIMITED.
6. THIS DRAWING HAS BEEN PREPARED FOR THE EXCLUSIVE USE OF THE COMMISSIONING PARTY AND UNLESS AGREED IN WRITING BY TRAVIS BAKER LIMITED NO OTHER PARTY MAY USE OR RELY ON ITS CONTENTS. NO LIABILITY IS ACCEPTED BY TRAVIS BAKER LIMITED FOR ANY USE OF THIS DRAWING OTHER THAN FOR THE PURPOSE FOR WHICH IT WAS ORIGINALLY PREPARED.
7. IT SHOULD BE NOTED THAT THIS DRAWING MAY INCLUDE DATA PROVIDED BY THIRD PARTIES. NO LIABILITY IS ACCEPTED BY TRAVIS BAKER LIMITED AS TO THE ACCURACY OF THIS DATA.
8. THIS DRAWING SHALL NOT BE REPRODUCED IN ANY WAY WITHOUT THE WRITTEN PERMISSION OF TRAVIS BAKER LIMITED.

STW S104 REF NO 8243466


WATERCOURSE LONG SECTION 1:250H 1:50V

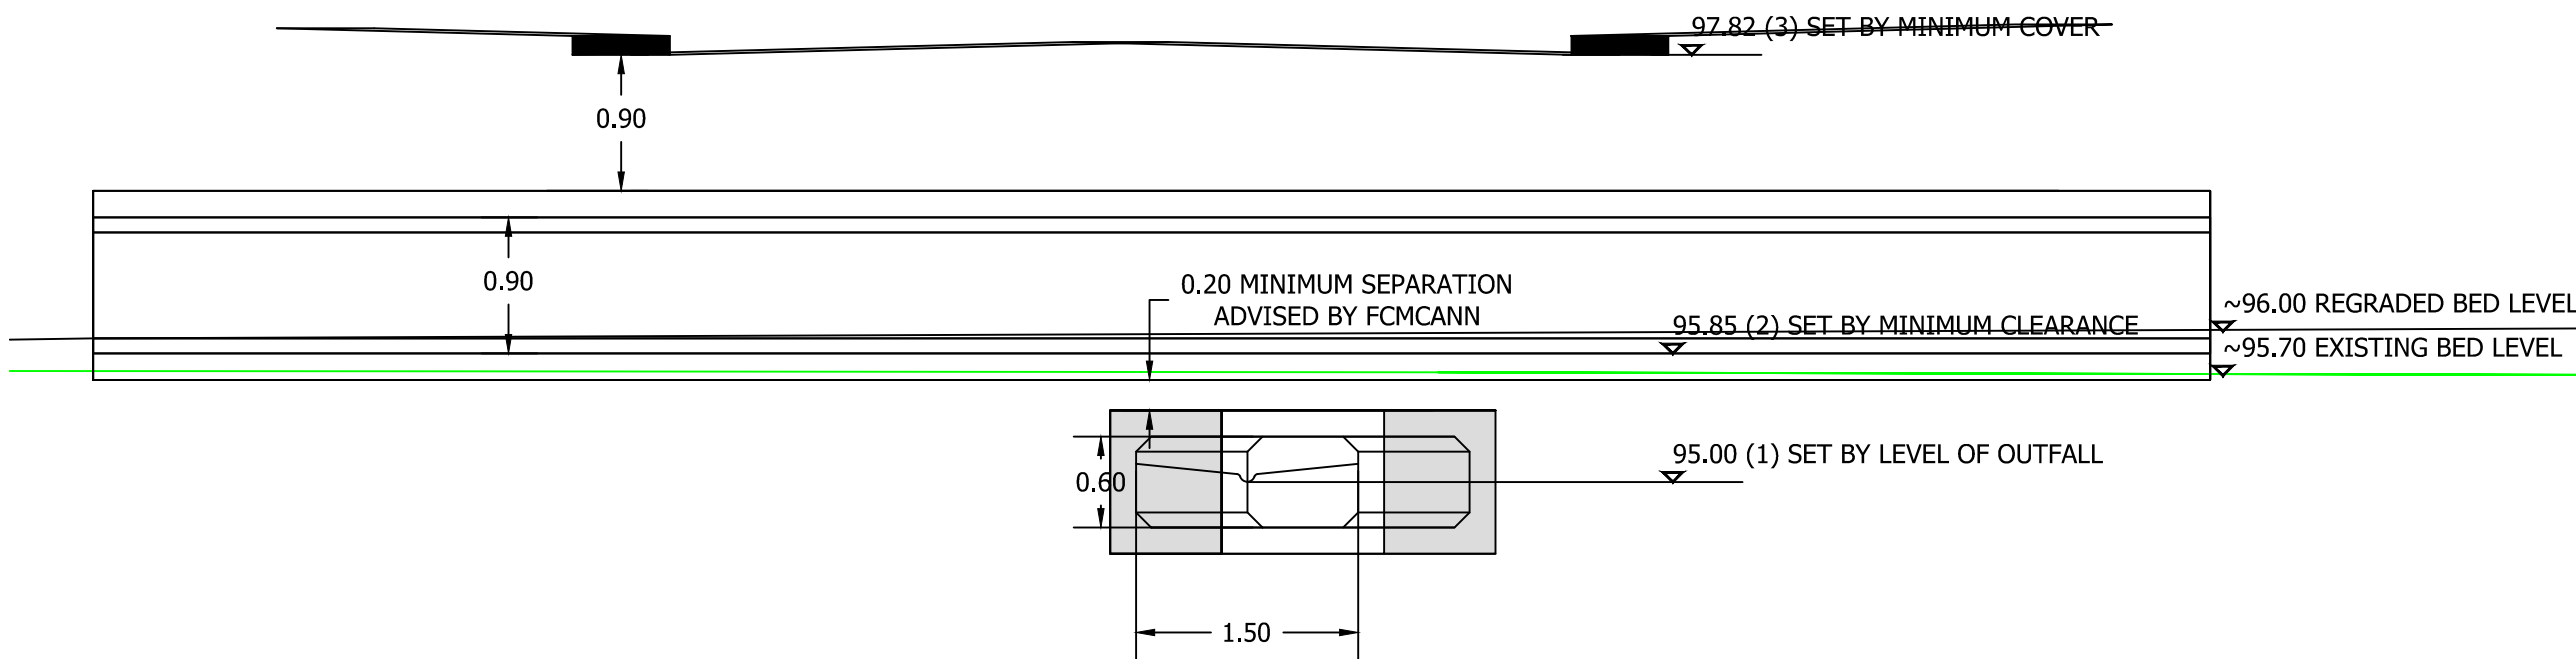


WATERCOURSE CULVERT LONG SECTION 1:50

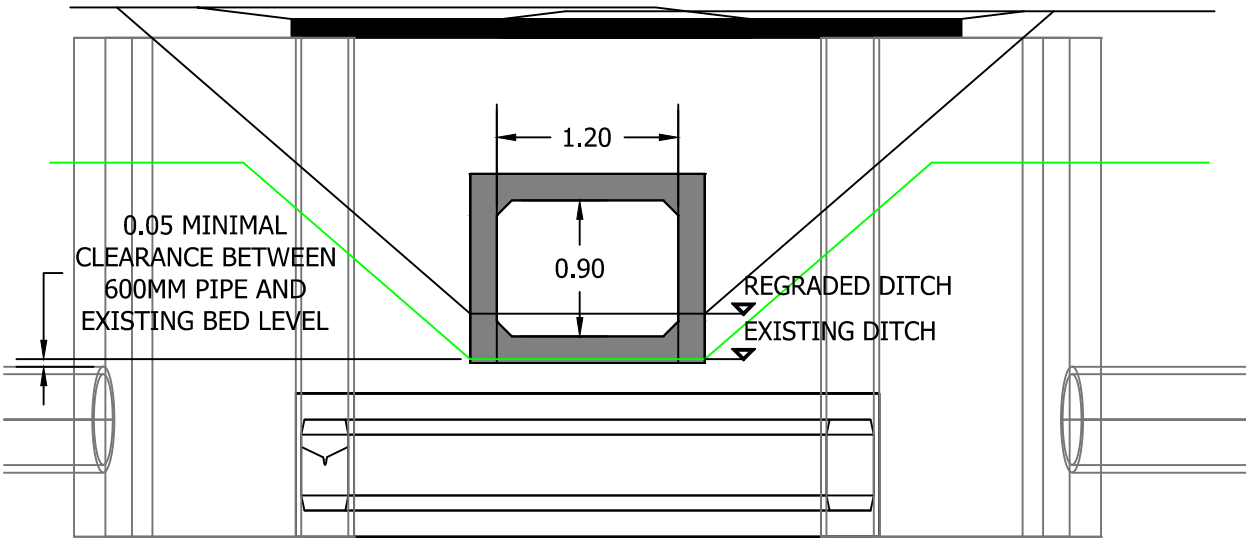


WATERCOURSE CULVERT CROSS SECTION 1:50

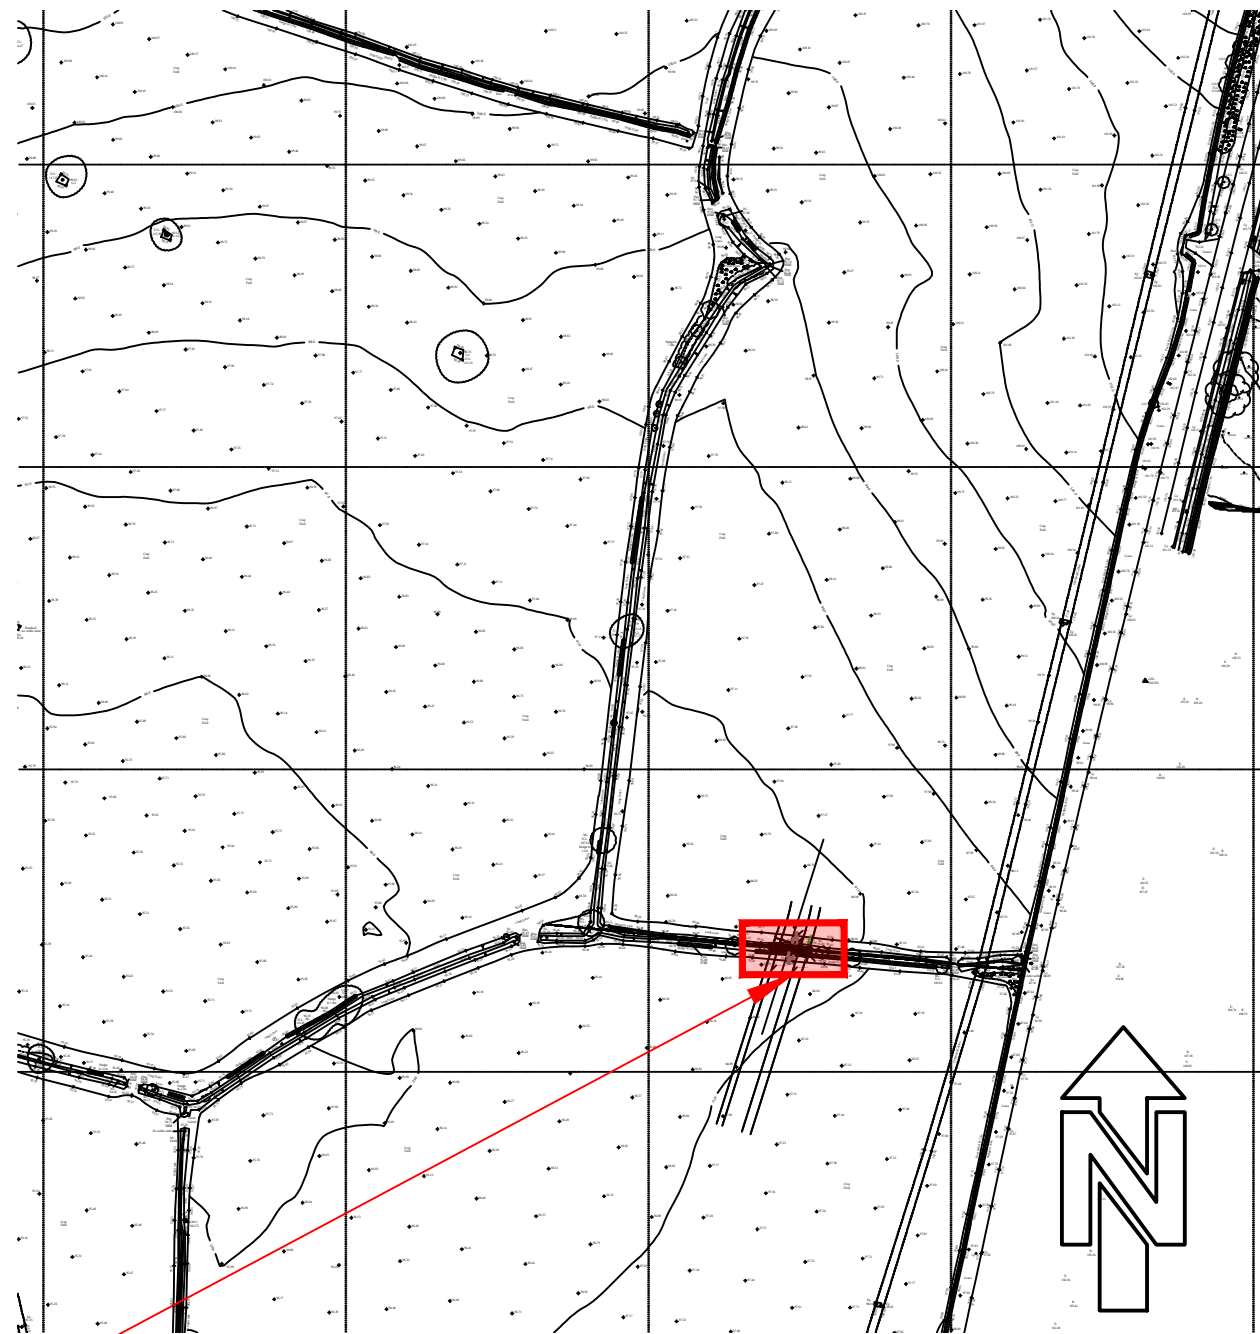

LOCATION PLAN 1:2500

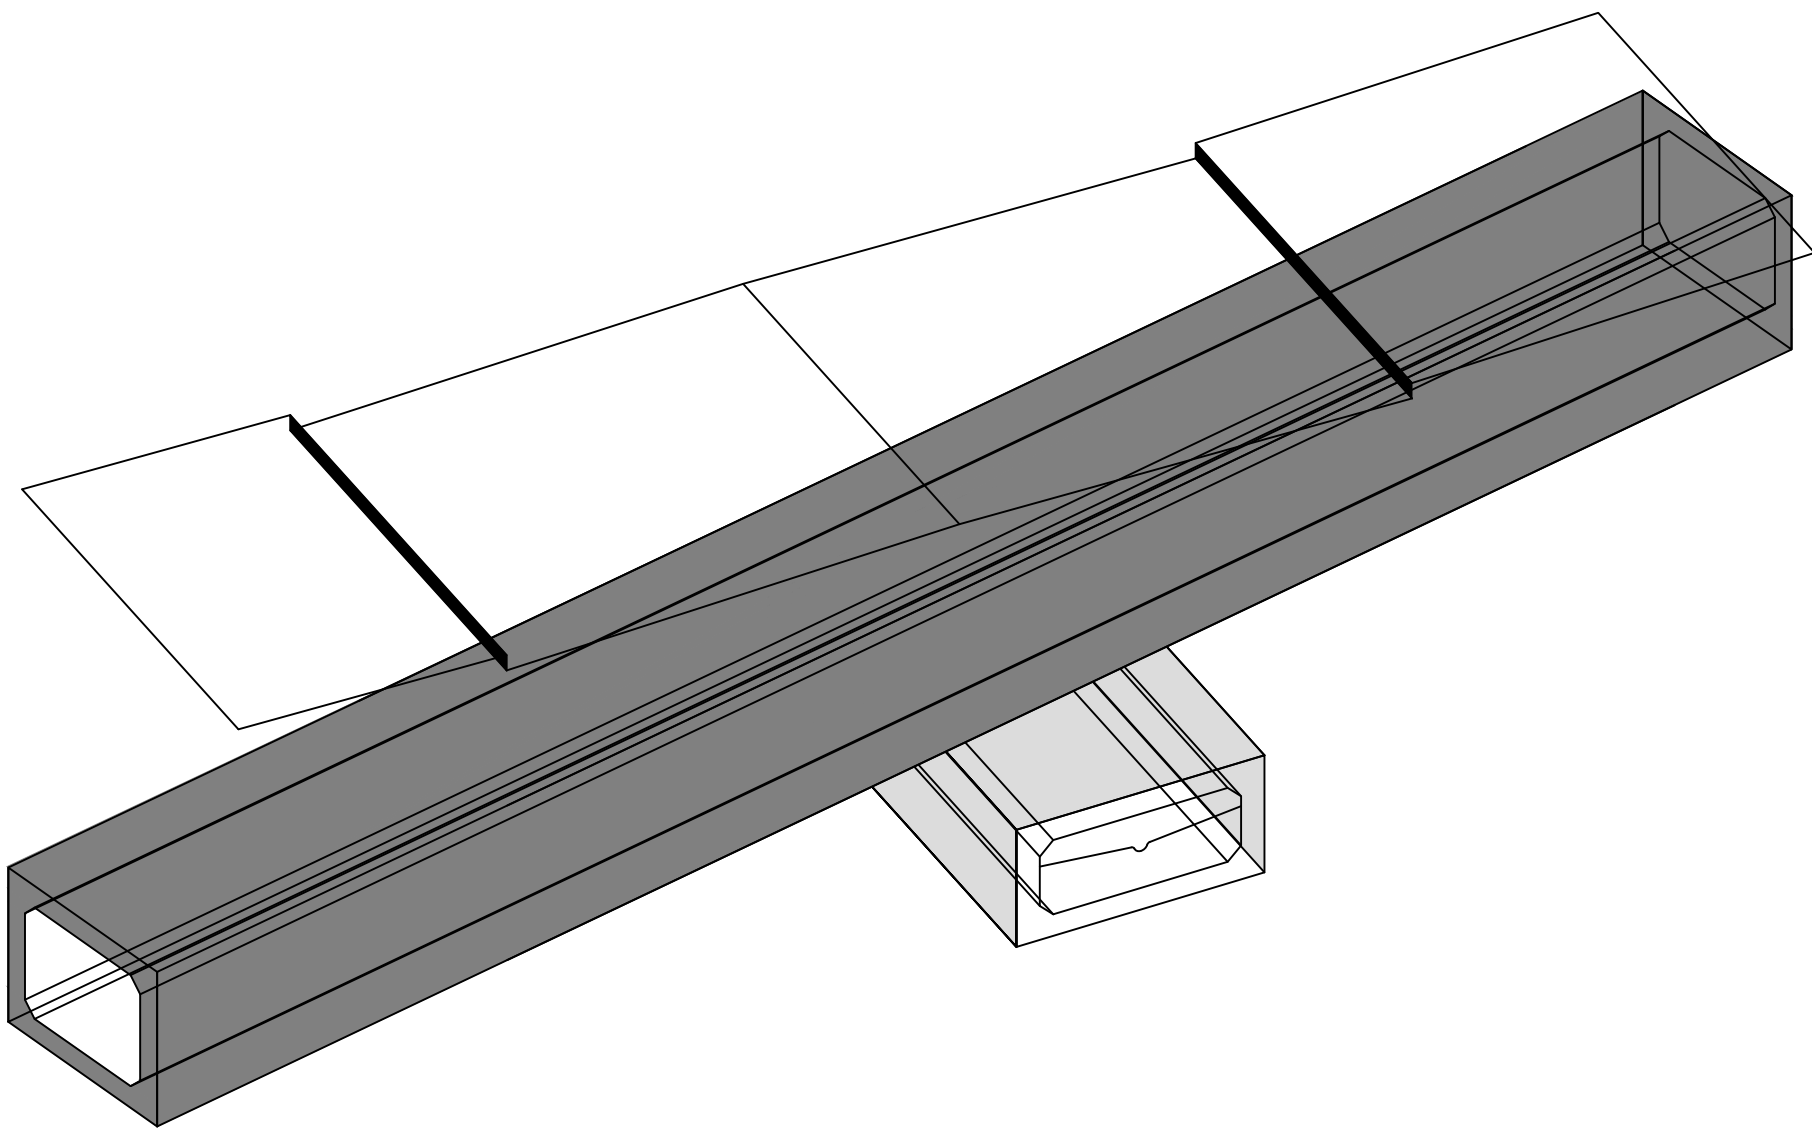

ILLUSTRATIVE ISOMETRIC VIEW

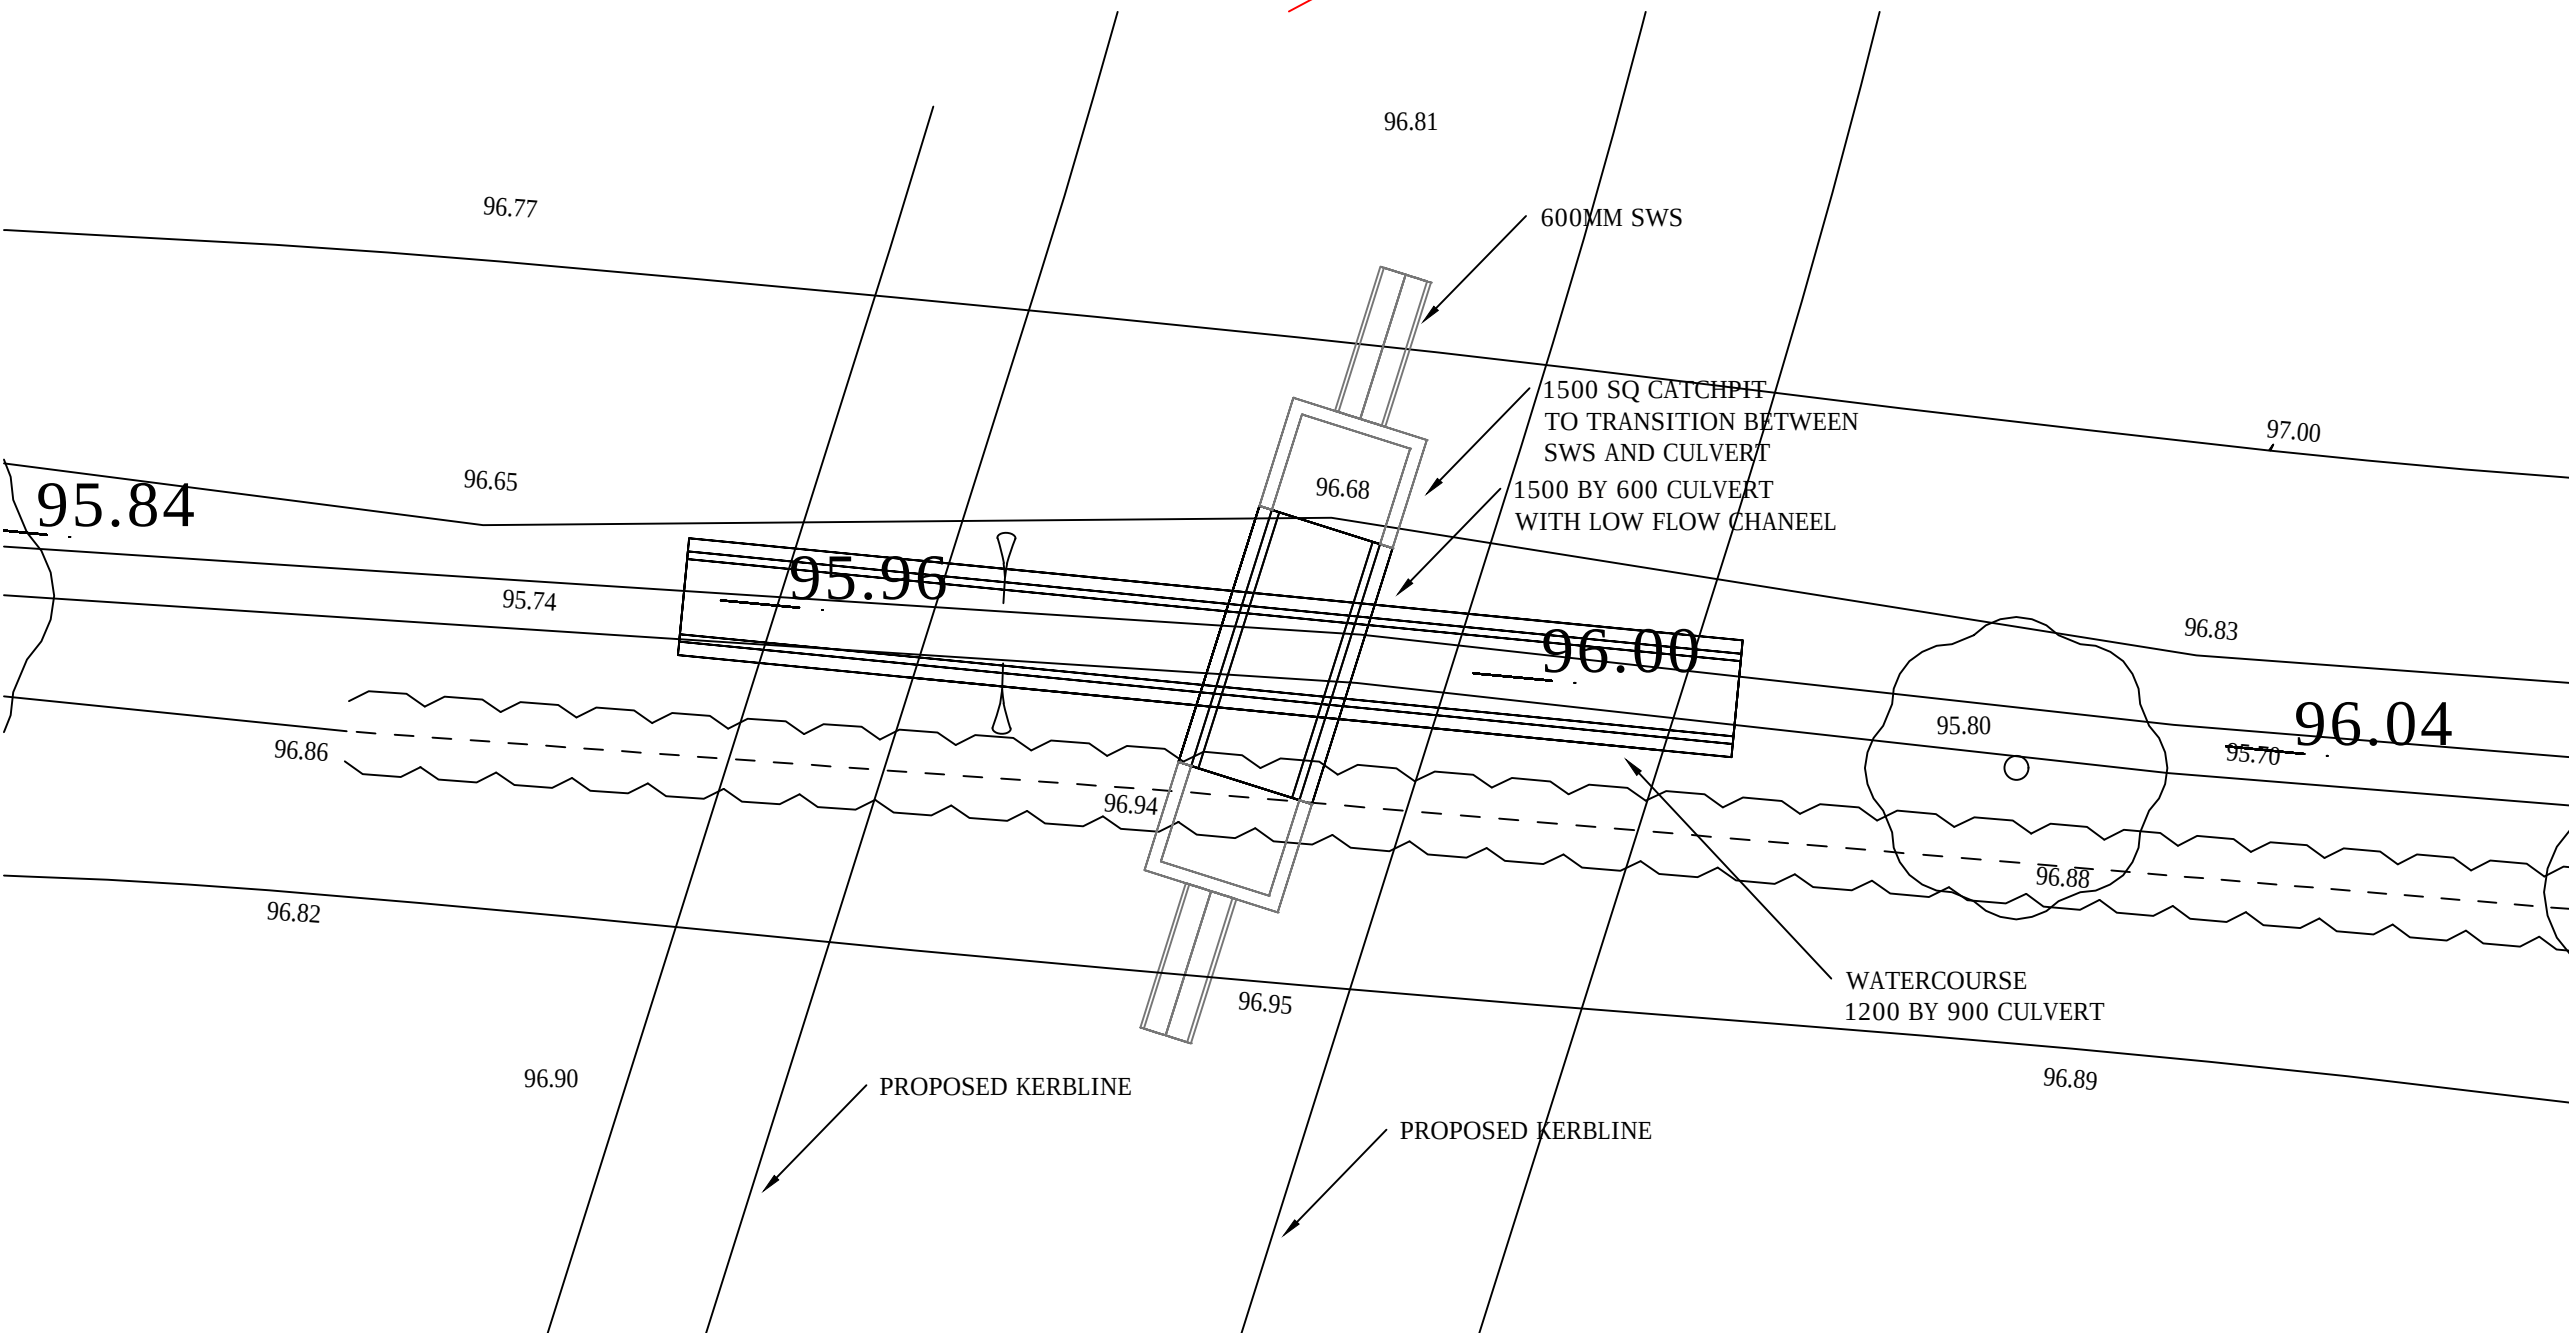

WATERCOURSE CROSSING PLAN 1:100

REV	DESCRIPTION	DATE	BY	AUTH



Travis Baker
Trotty Road
New Road
Halesowen
West Midlands
B63 3HY

Tel: 0121 558 8037
Fax: 0121 558 8047
info@travisbaker.co.uk
www.travisbaker.co.uk

CLIENT
BLOOR HOMES

PROJECT
**NORMANDY FIELDS
HINCKLEY**

TITLE
**PROPOSED WATERCOURSE
CROSSING**

DRAWN RA	AUTHORISED DGB	SCALE AS SHOWN @A1	DATE 18.04.17
-------------	-------------------	-----------------------	------------------

PROJECT NO. 15133	DRAWING NO. 105	REV -
----------------------	--------------------	----------

STATUS.
PRELIMINARY