



POS

APPLICATION - CULVERT HEADWALL; TYPICAL

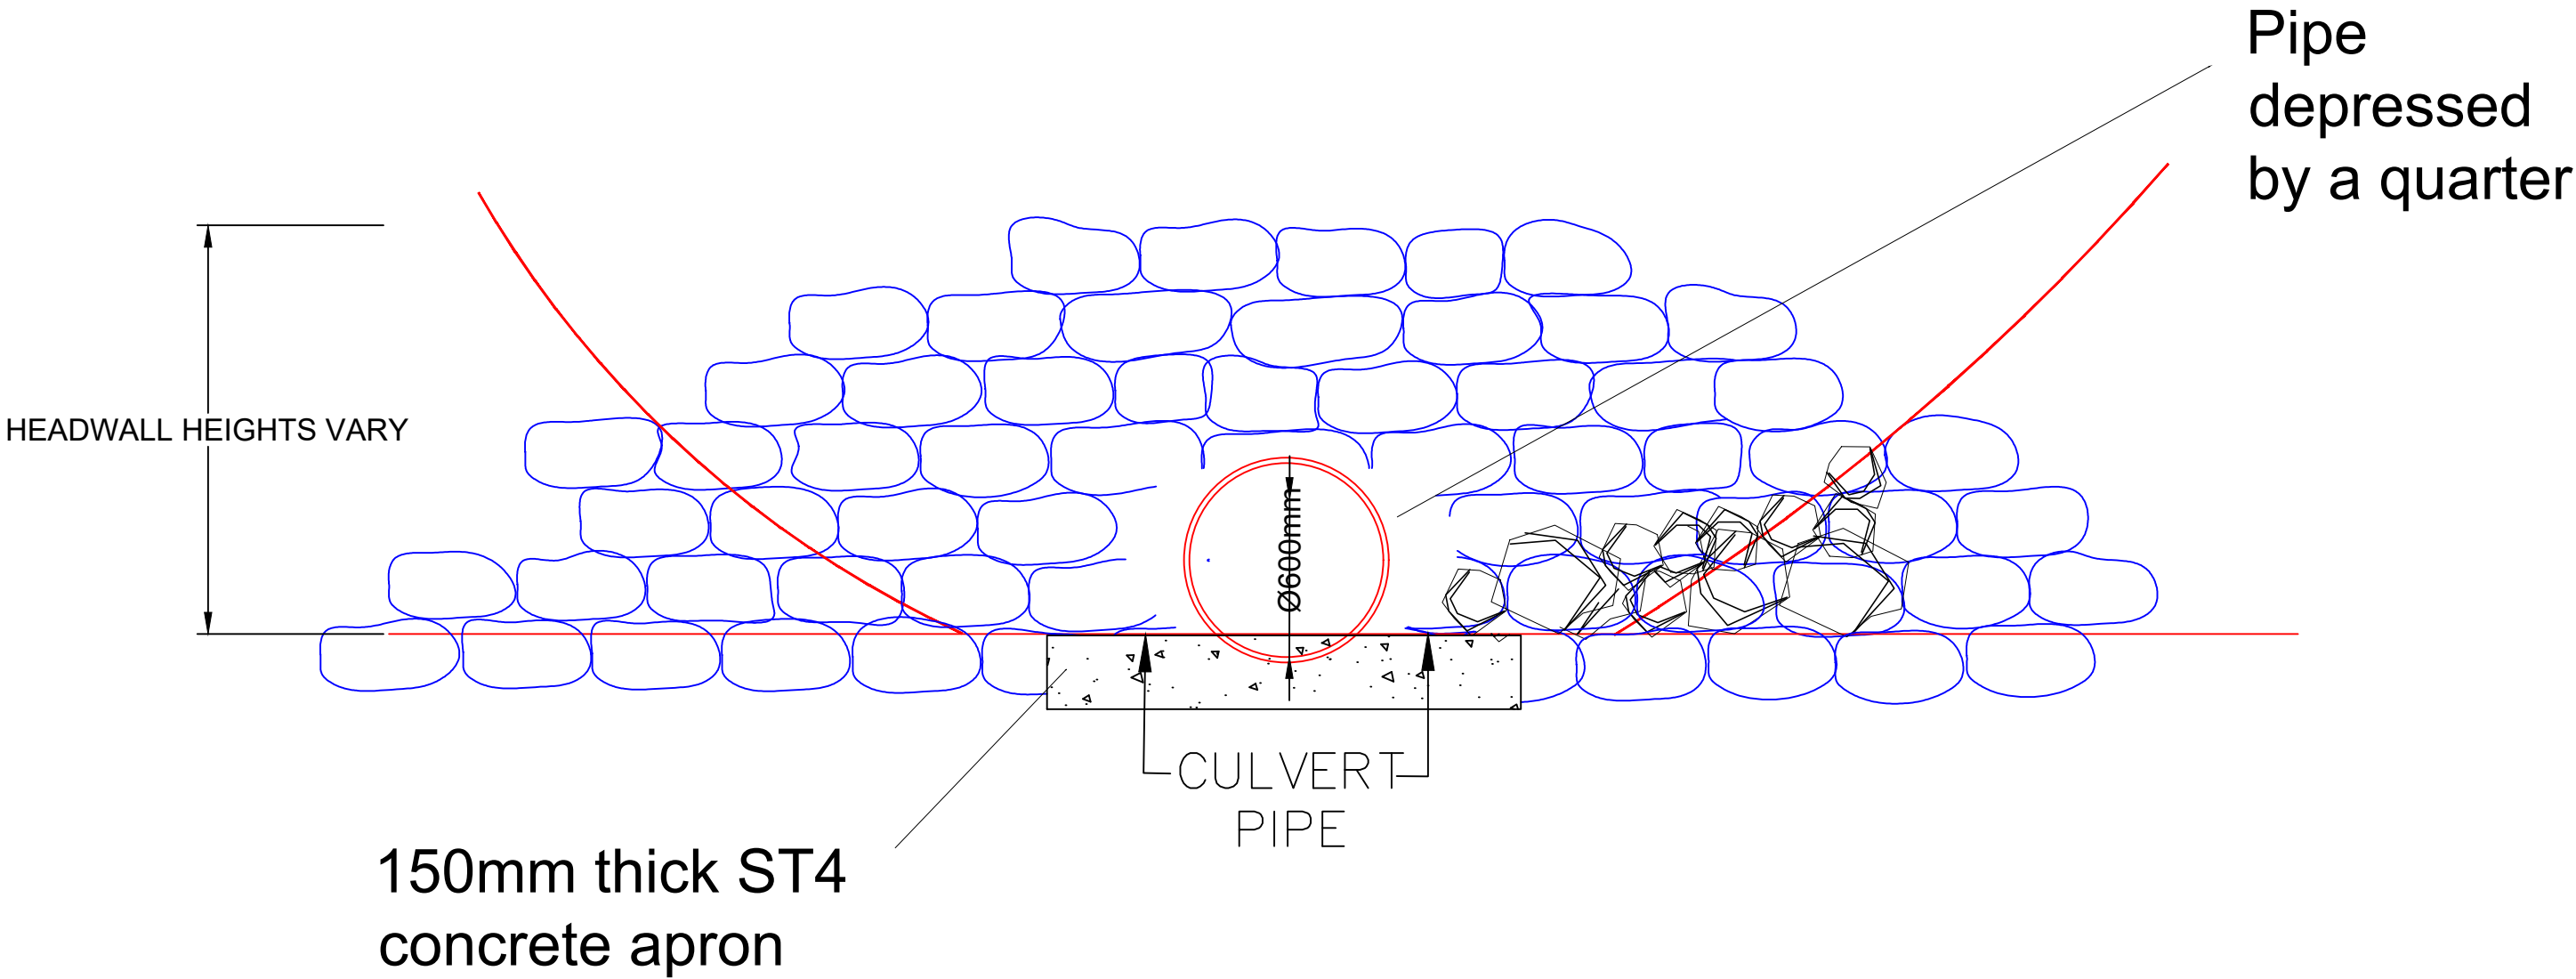

ROUND CULVERT ELEVATION; TYPICAL

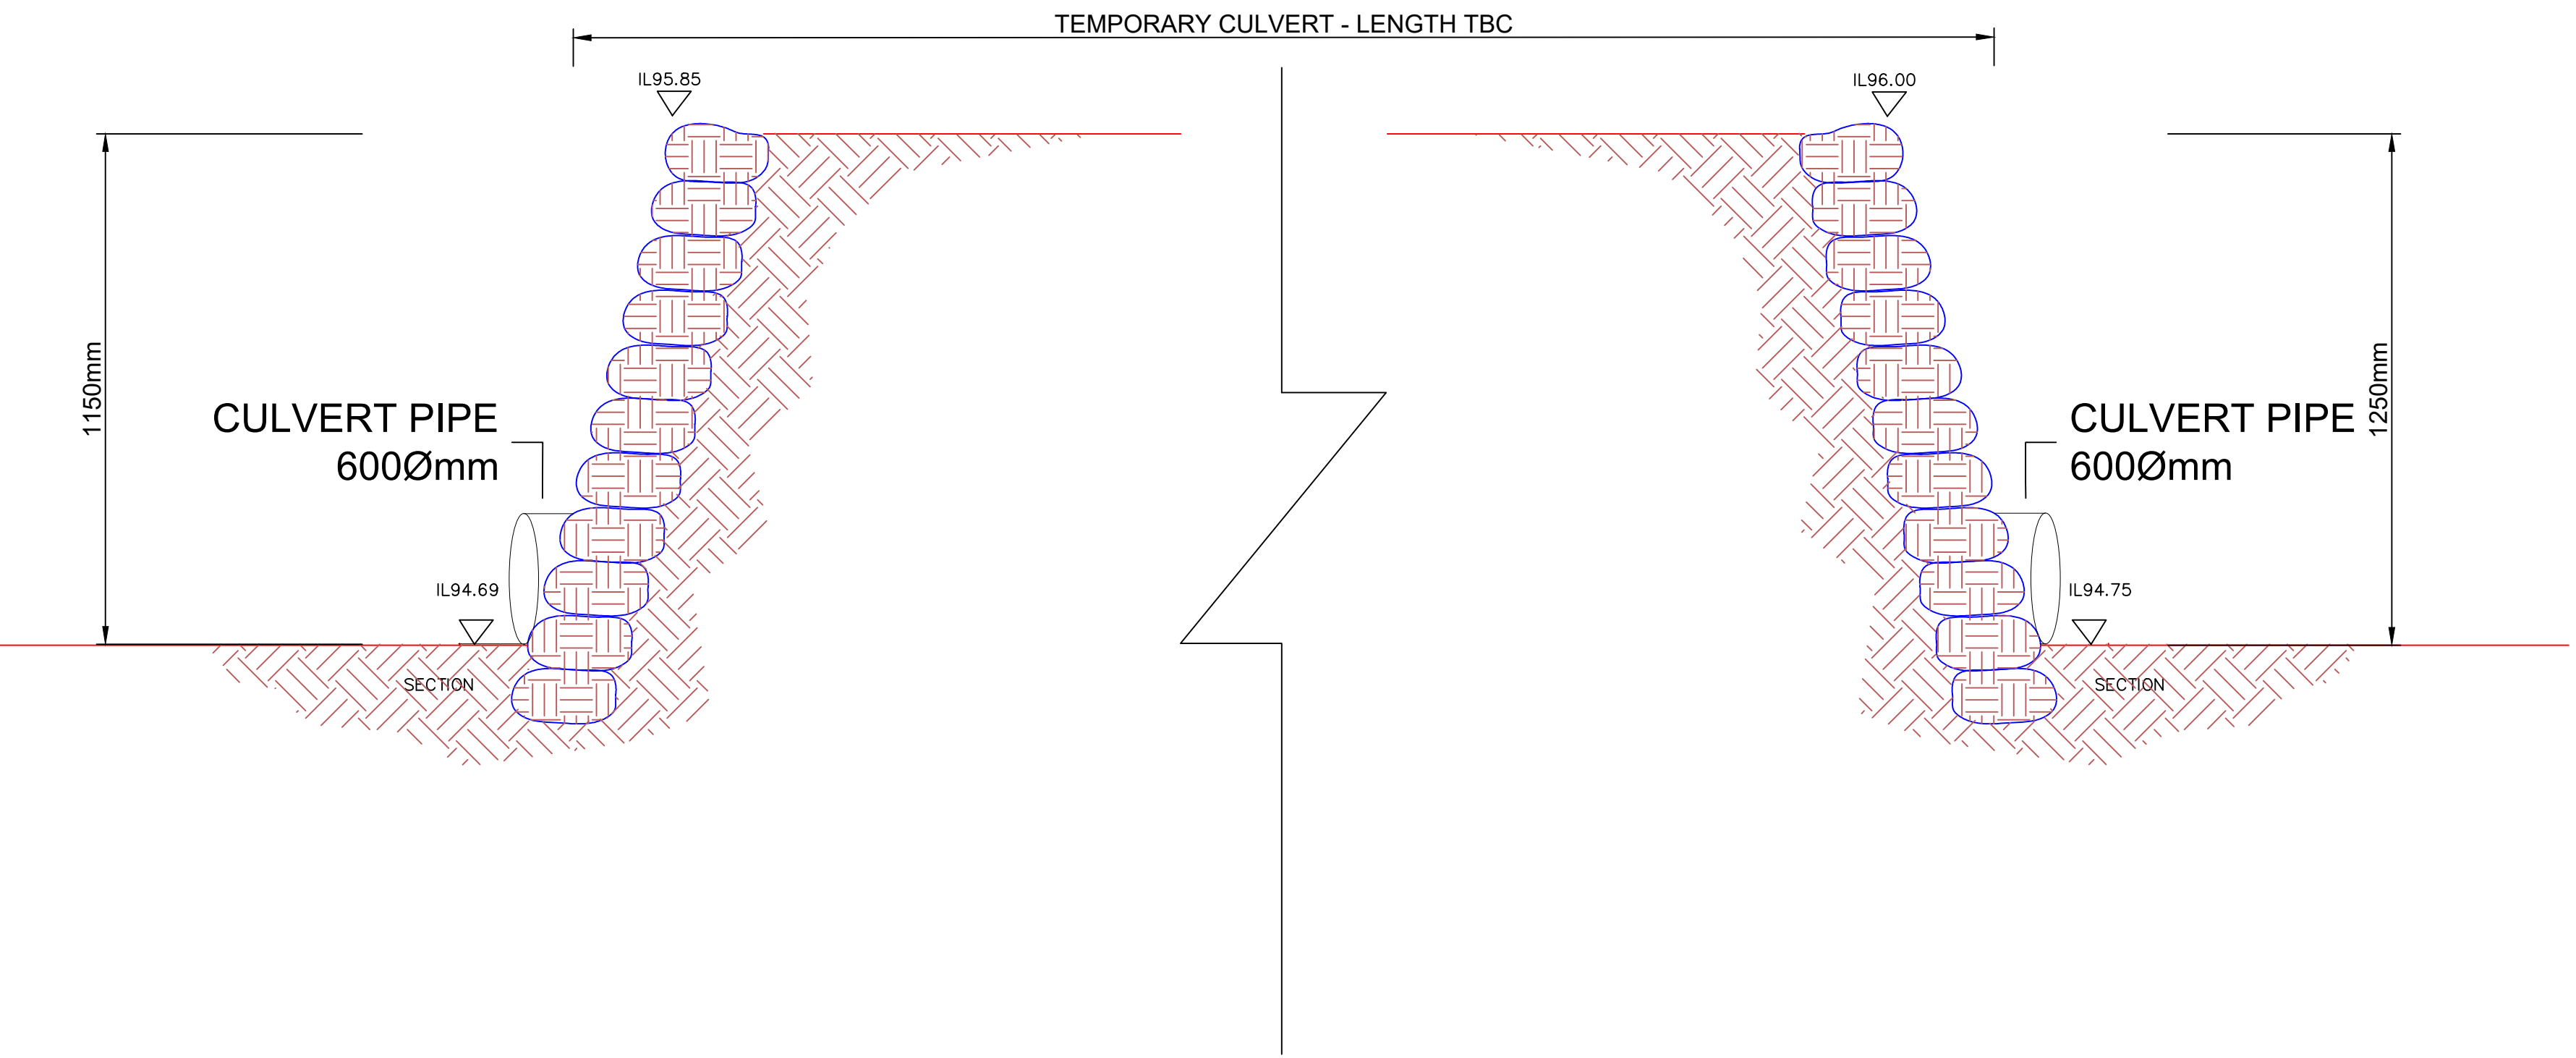

J S BLOOR (SERVICES) LIMITED
ASHBY ROAD, MEASHAM, SWADLINCOTE,
DERBYSHIRE SE12 7JF
TELEPHONE 01530 270100 FACSIMILE 01530 272006
THIS DRAWING AND THE BUILDING WORKS DEPICTED ARE THE COPYRIGHT OF J S BLOOR (SERVICES) LIMITED AND MAY NOT BE REPRODUCED OR AMENDED EXCEPT BY WRITTEN PERMISSION. NO LIABILITY WILL BE ACCEPTED FOR AMENDMENTS MADE BY OTHER PERSONS.
DO NOT SCALE THIS DRAWING. USE FIGURED DIMENSIONS ONLY, IF IN DOUBT ASK.
THIS DRAWING IS TO BE READ IN CONJUNCTION WITH SEPARATE GROUP / SITE SPECIFIC CONSTRUCTION NOTES AND MATERIALS SPECIFICATION.



Revision			DS
A	26.04.21	Culvert size clarified on plan	

Proposed Development at
Normandy Way
Hinckley

**Temporary Culvert
for Haul Road**

DATE: 13.04.21
SCALE: NTS @ A1
DRAWN: DS
CHECKED:

BLOOR HOMES

Drawing No. MI100-EN-246A