




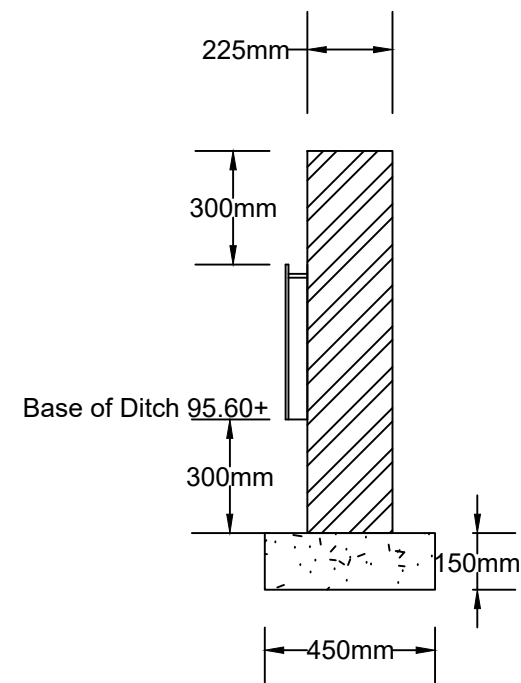


Headwall SD/5/30 - Scale 1:20 - Refer to LCC Stadard detail

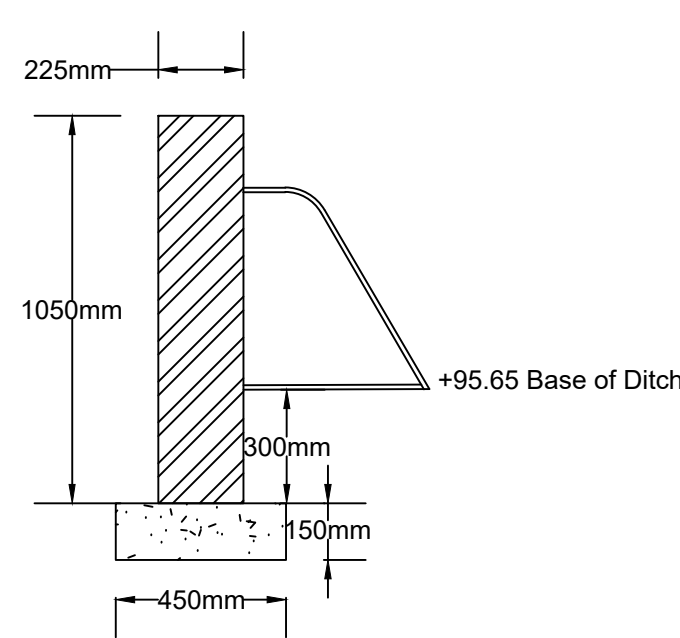


Headwall SD/5/29 - Scale 1:20 - Refer to LCC Standard detail

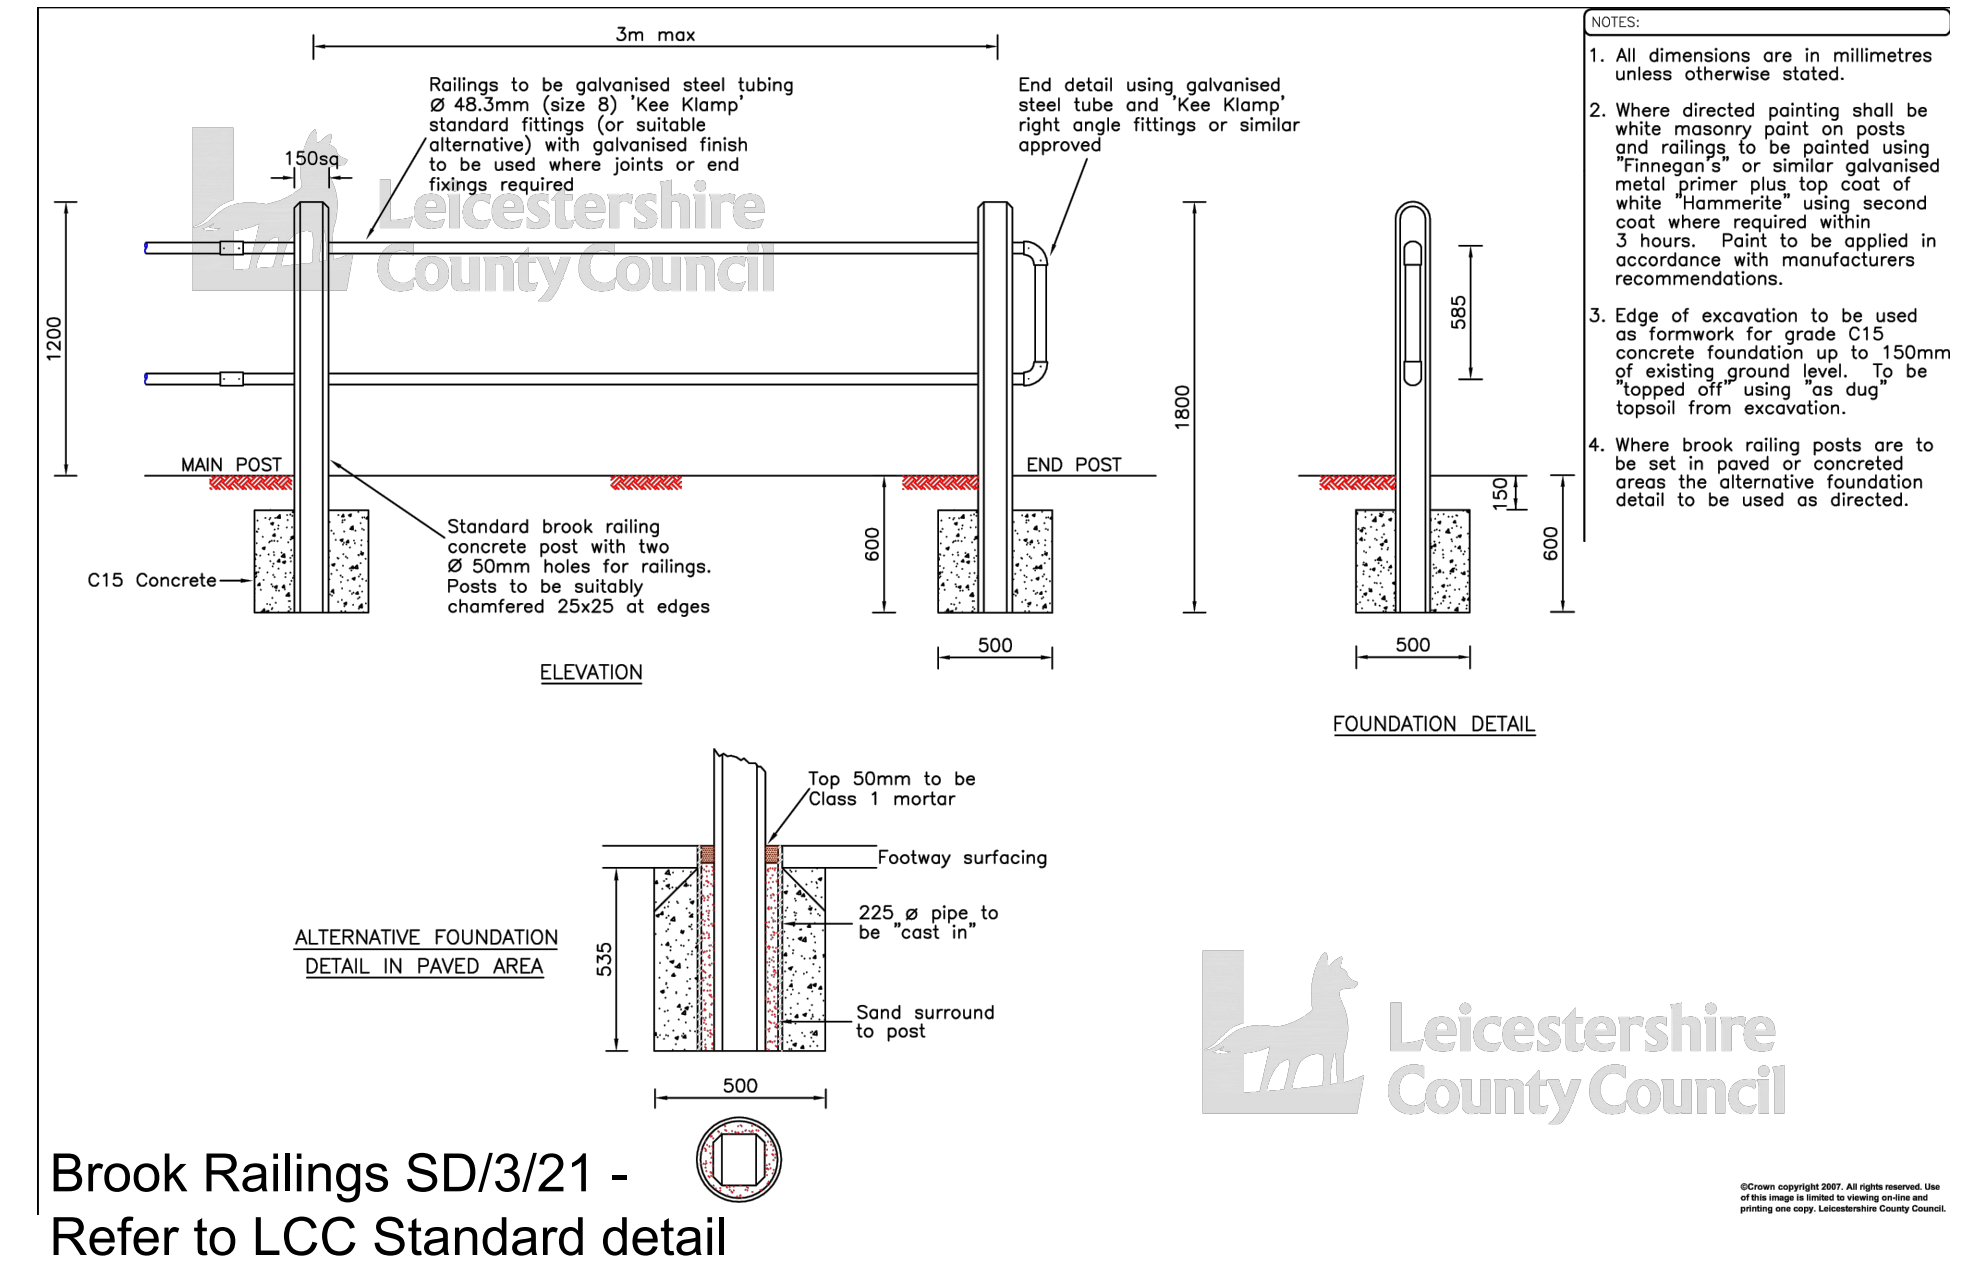

Brook Railings SD/3/21 - Refer to LCC Standard detail

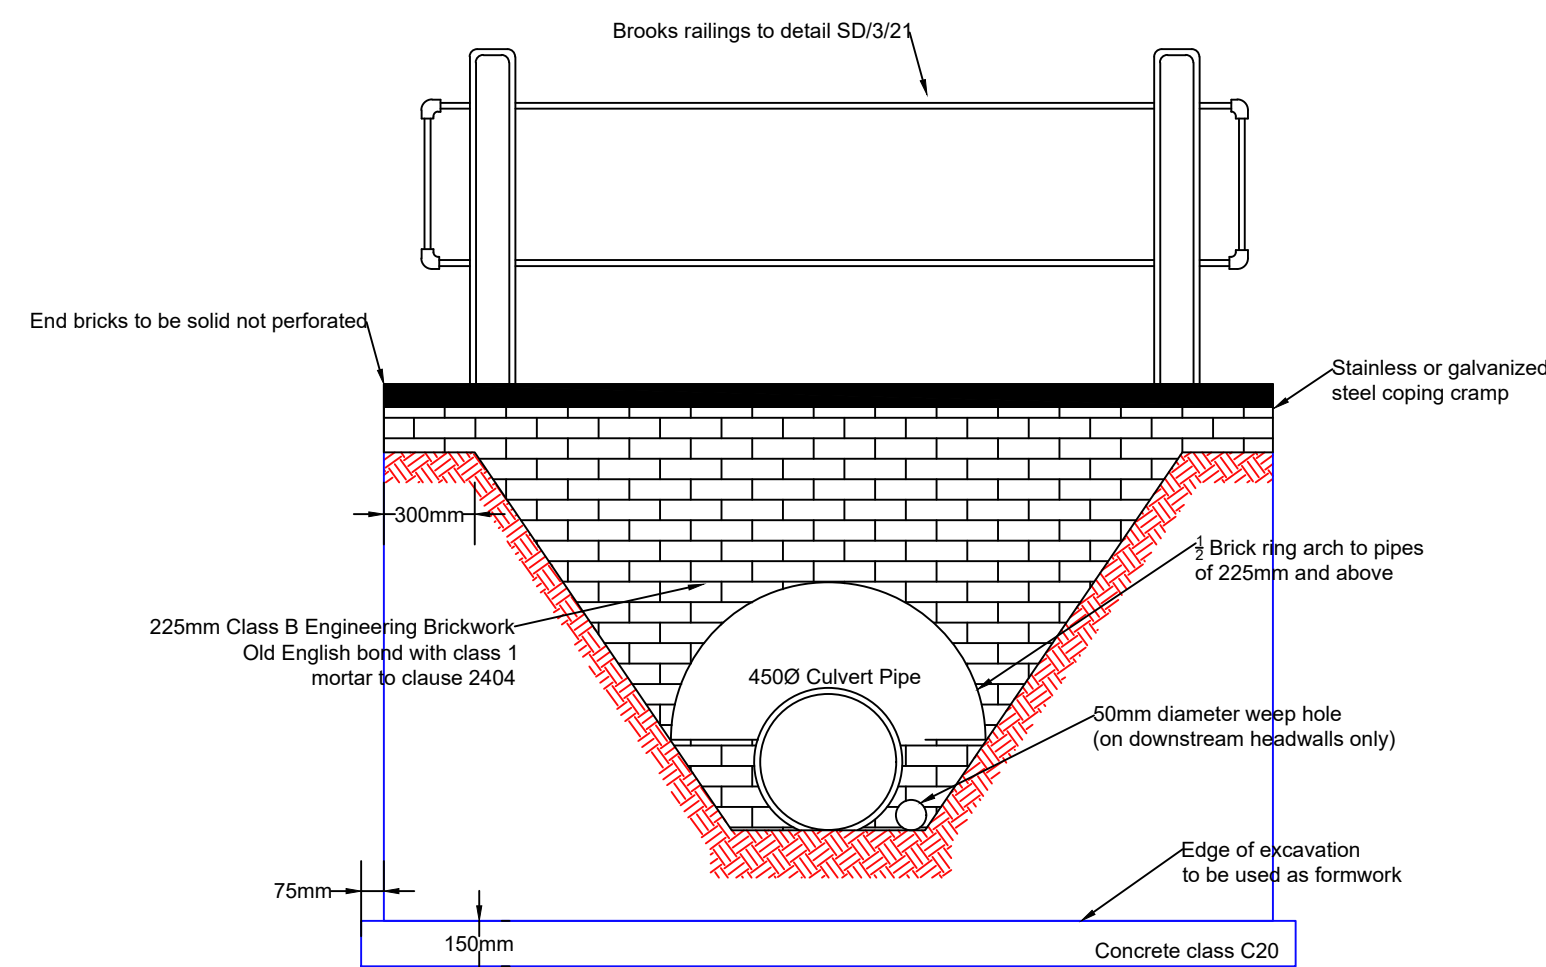

Headwall SD/5/27 - Scale 1:25 - Refer to LCC Standard detail

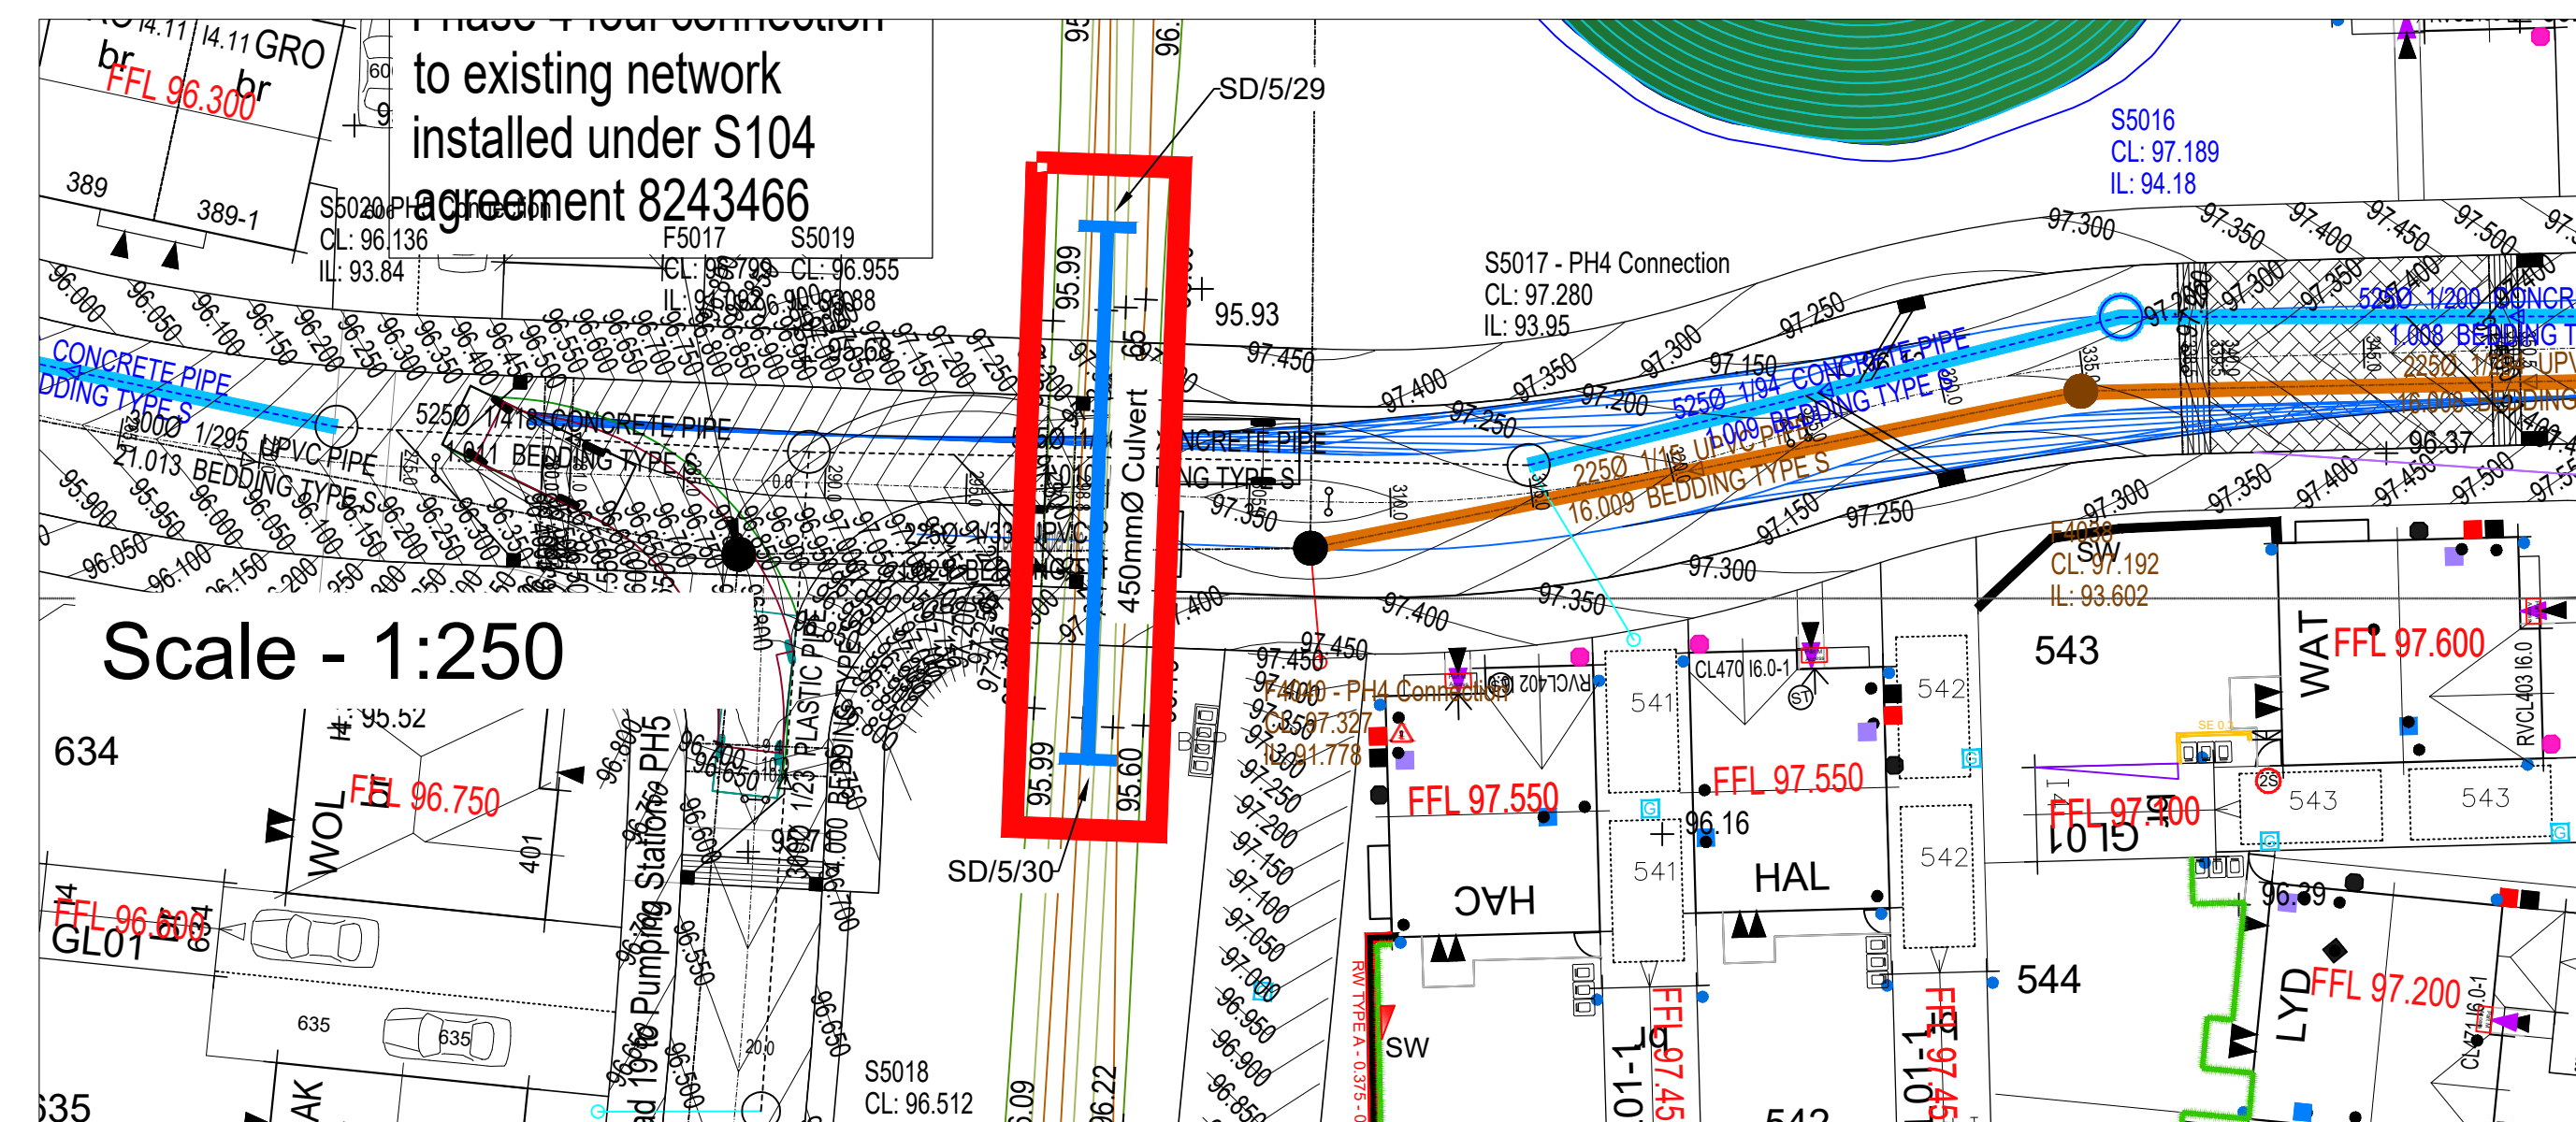

Revisions.		
A	Culvert diameter changed to 450mm.	15.03.24 TR
B	Brook railings added.	04.06.24 DS


Proposed Development at
Normandy Way
Hinckley

**PHASE 4 - Culvert
Detail**

DATE: 21.12.23
SCALE: As Shown
DRAWN: TR
CHECKED: DS

BLOOR HOMES

Drawing No. MI100-EN- 420B

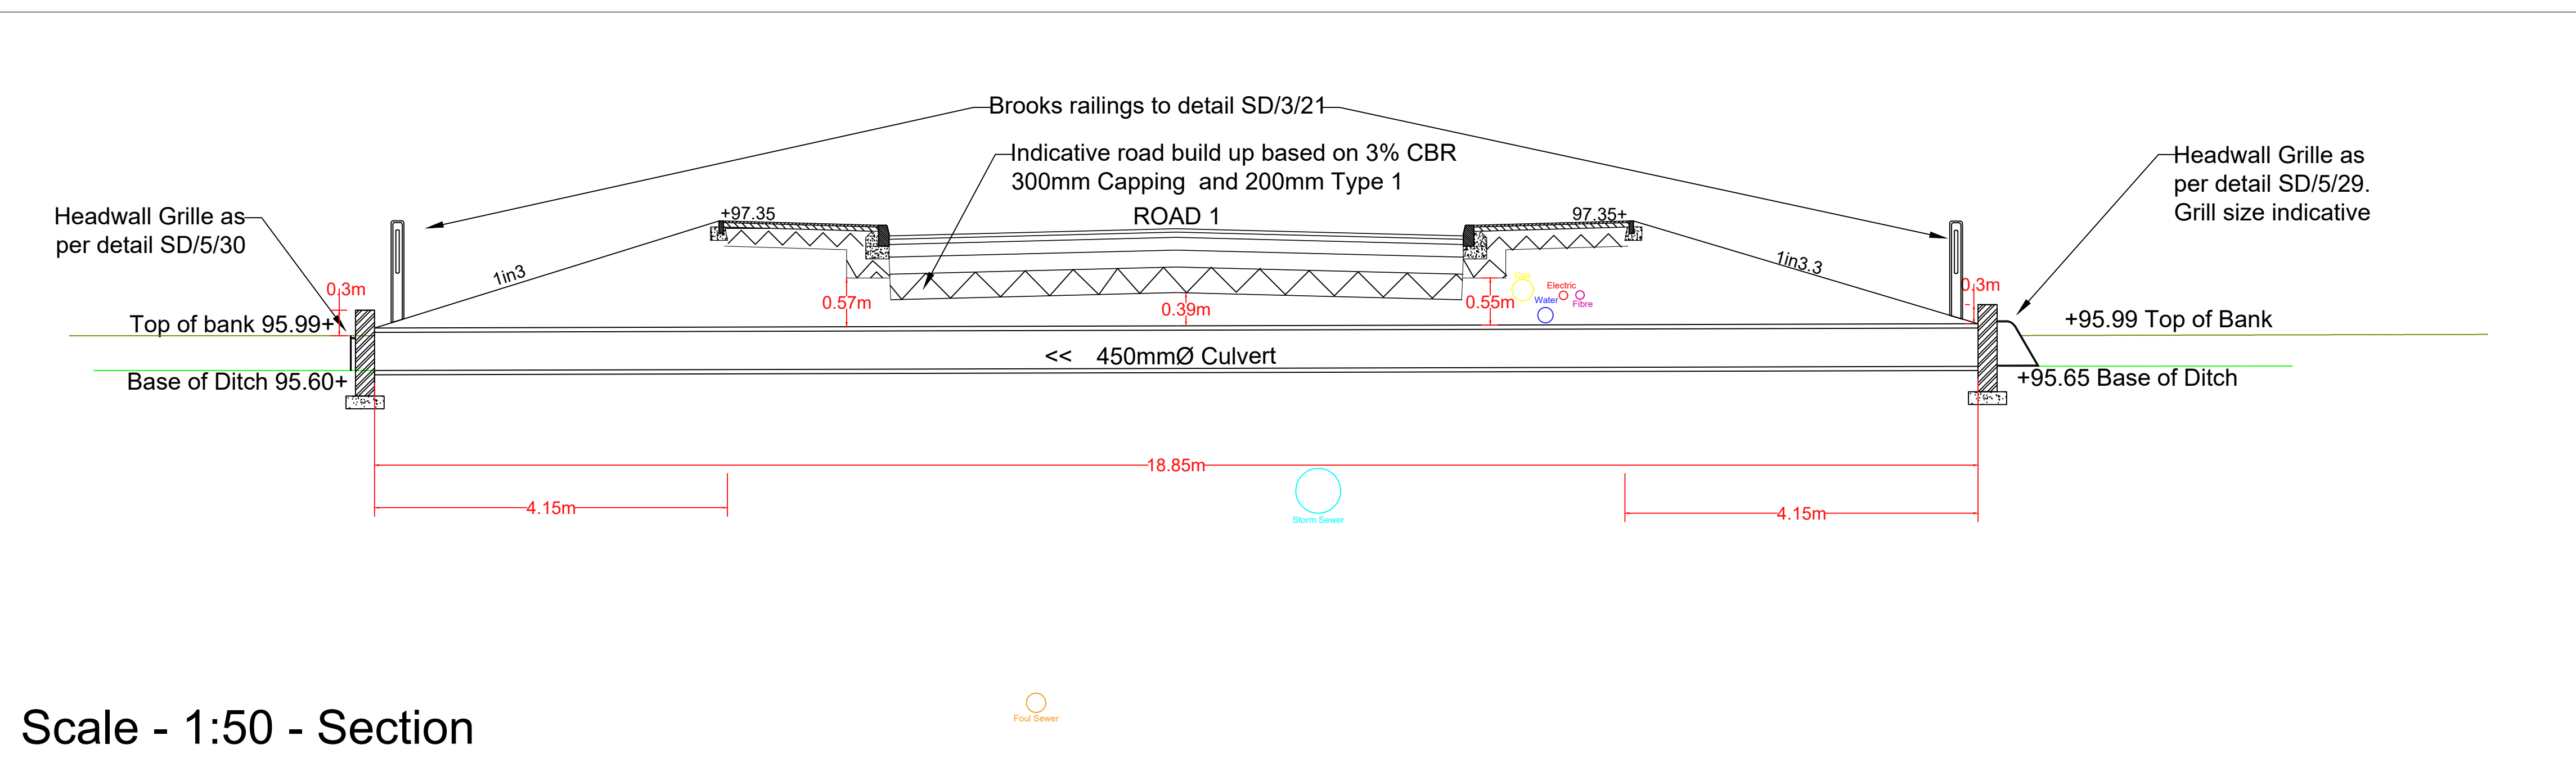

Scale - 1:50 - Section