Any omission from the drawings is to be included in the estimate as if all were complete, and no additional cost will be allowed. Everything required to complete the works that may be reasonably inferred from the drawings/standard specification/job specification shall be included in the Contractor's price, whether specifically described or not.

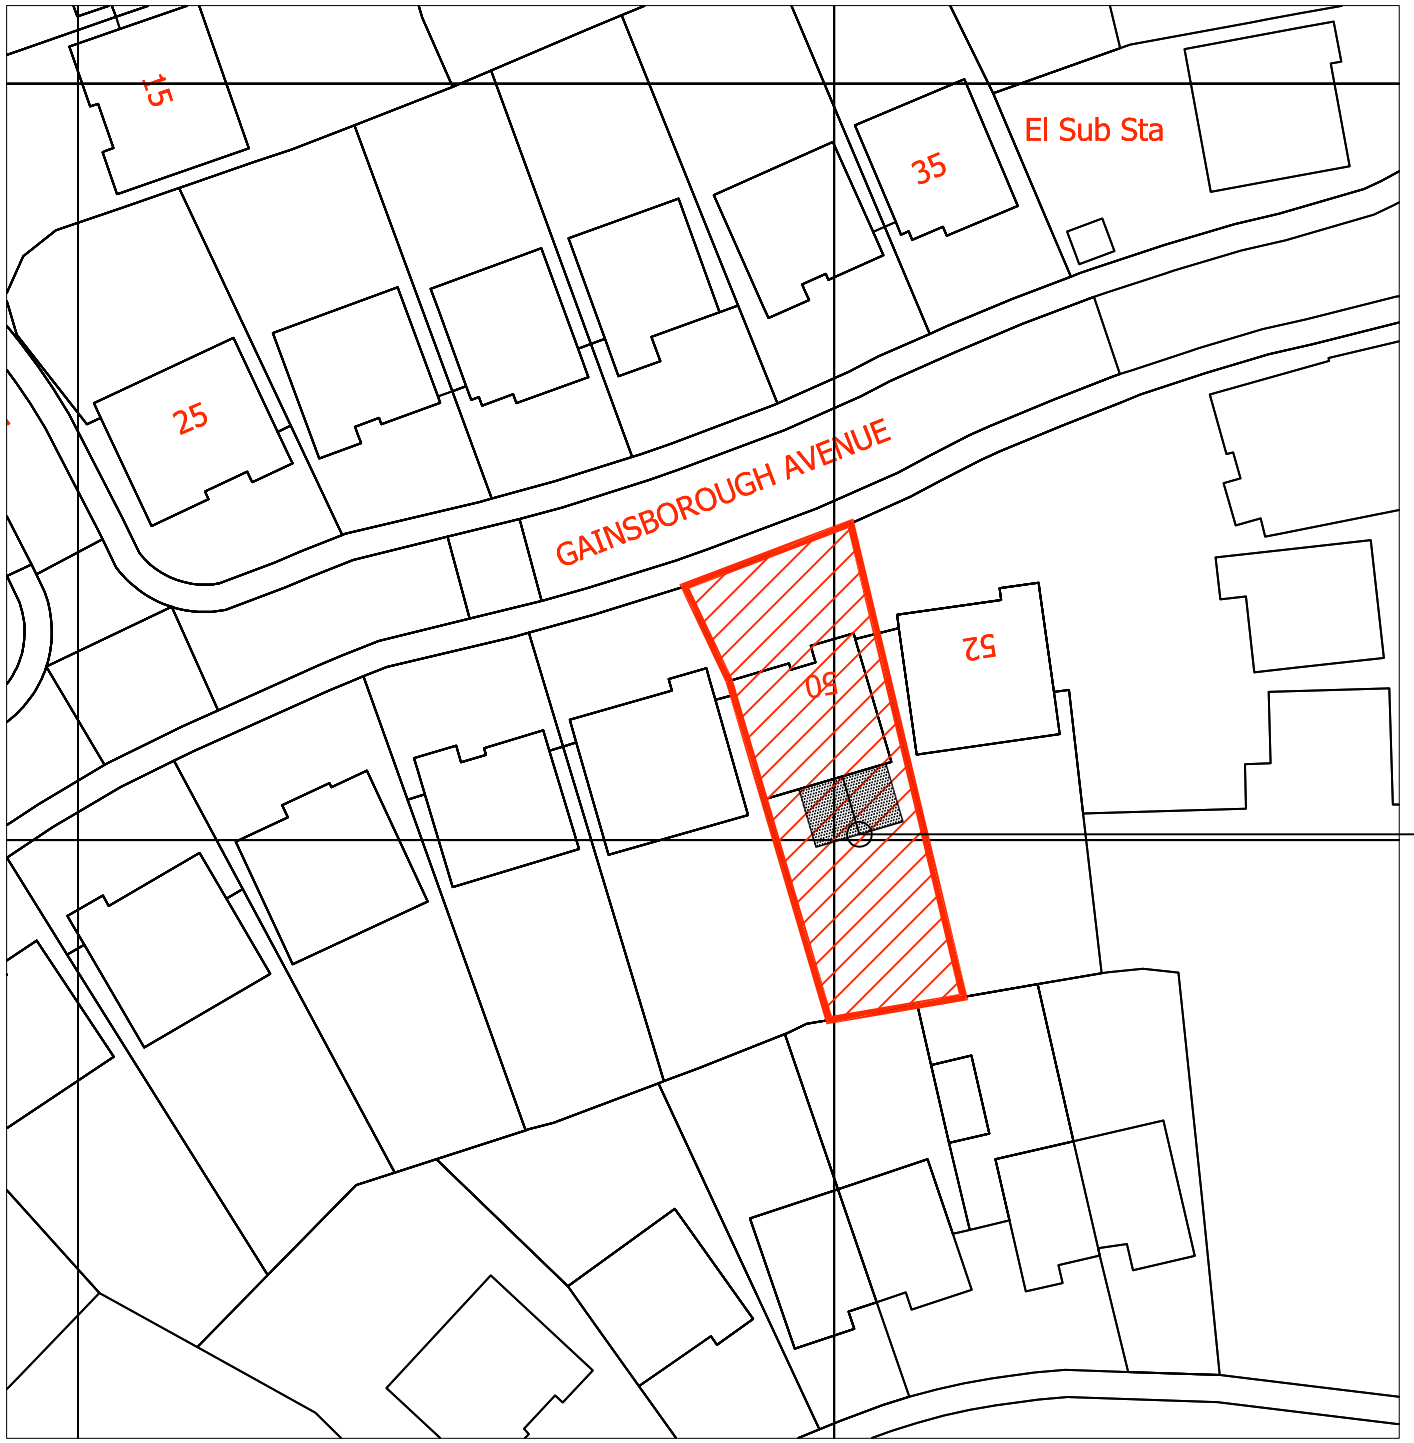

Block Plan
Scale 1:500

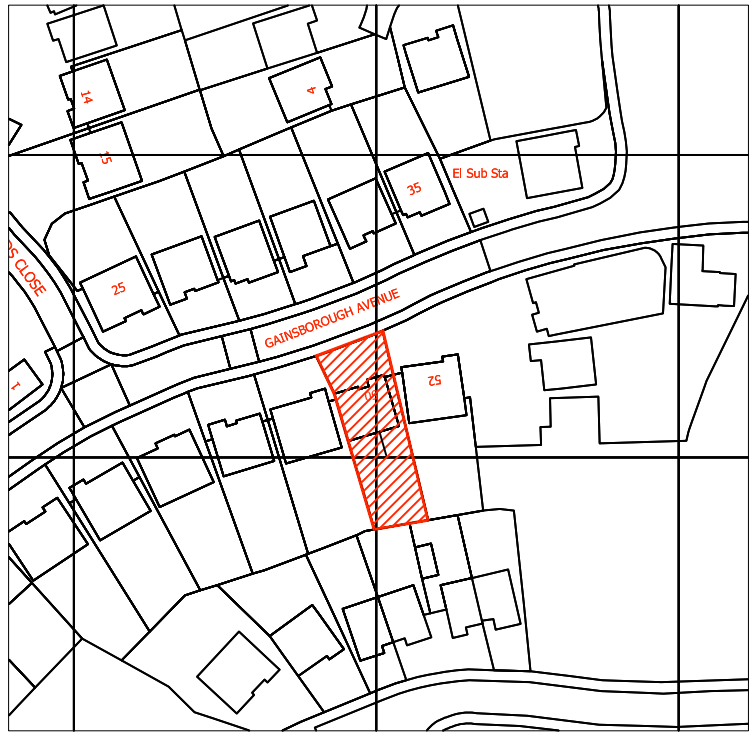

Scale 1:1250
50m Grid

Proposed Extension

Chartered Architectural Technologists
www.eclipsedesignuk.net
0870 4604758
Main Office: Friar Gate Studios, Ford Street, Derby, DE1 1EE

No	Revision/Issue	Date
A	Extensions shown on plan	02/02/09

Drawing Status
Planning Drawing

Client
Mr Lamprell

Project
50 Gainsborough Avenue
Hinckley

Title
Extension
Block Plan/Location Plan 100015

04	Date	Scale 1:50 @ A3	Drawn vb	Checked vb

© Eclipse Design Ltd Copyright: Reproduction in whole or part by any means is prohibited without the prior written permission of Eclipse Design Ltd