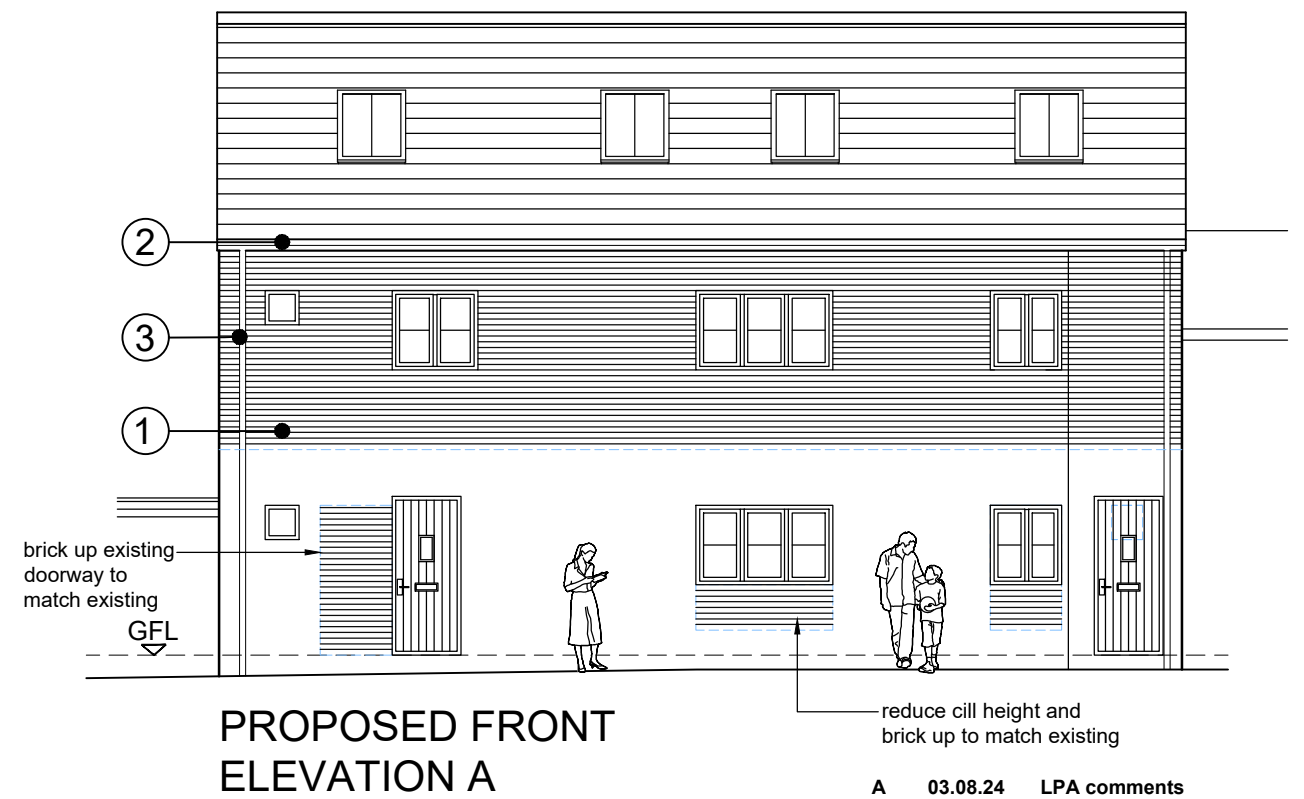
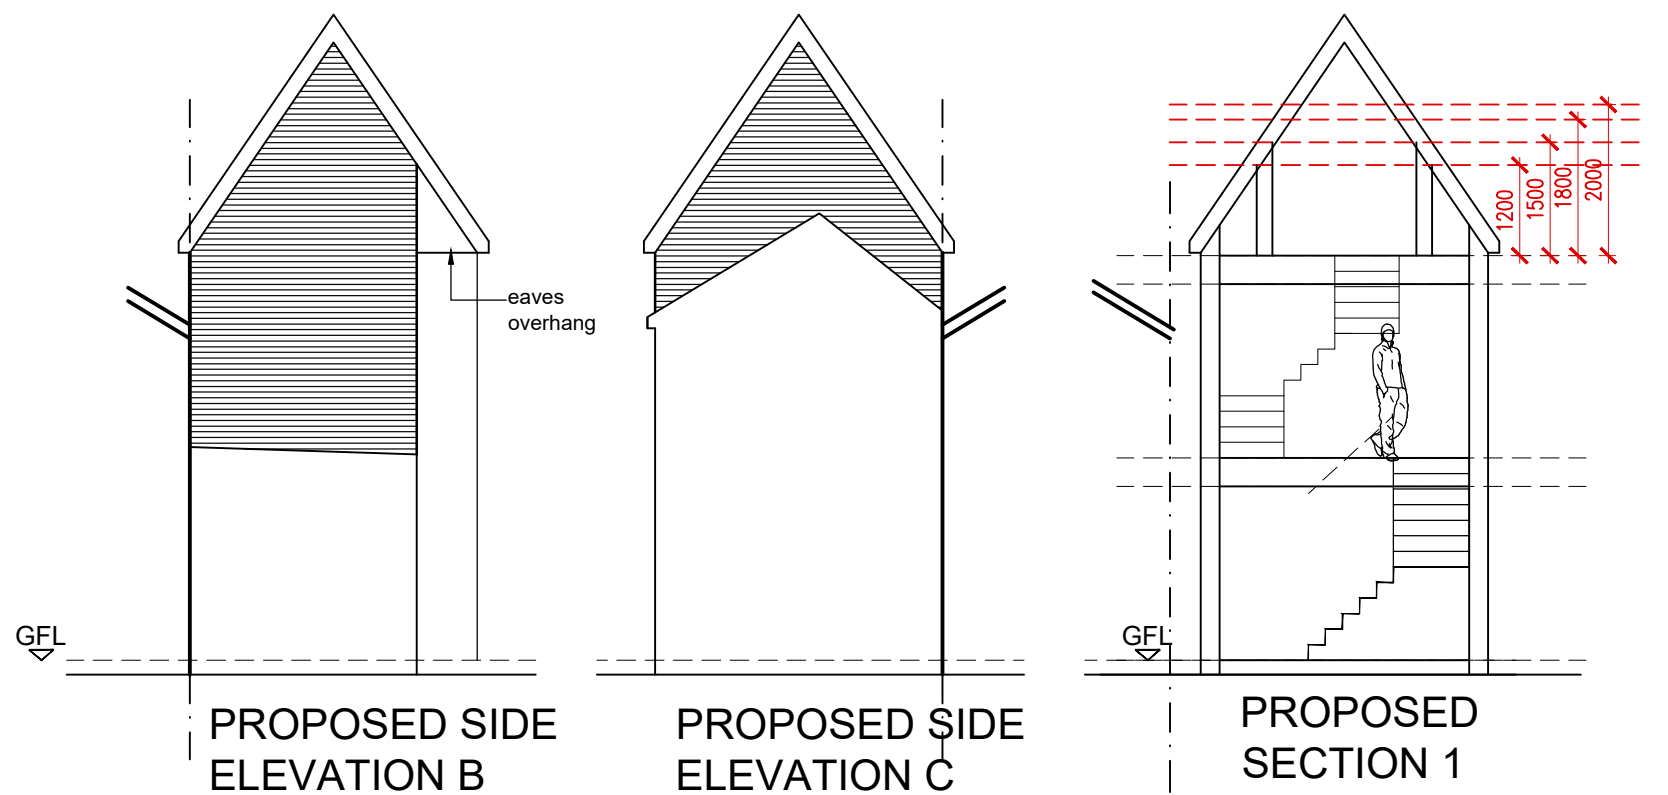
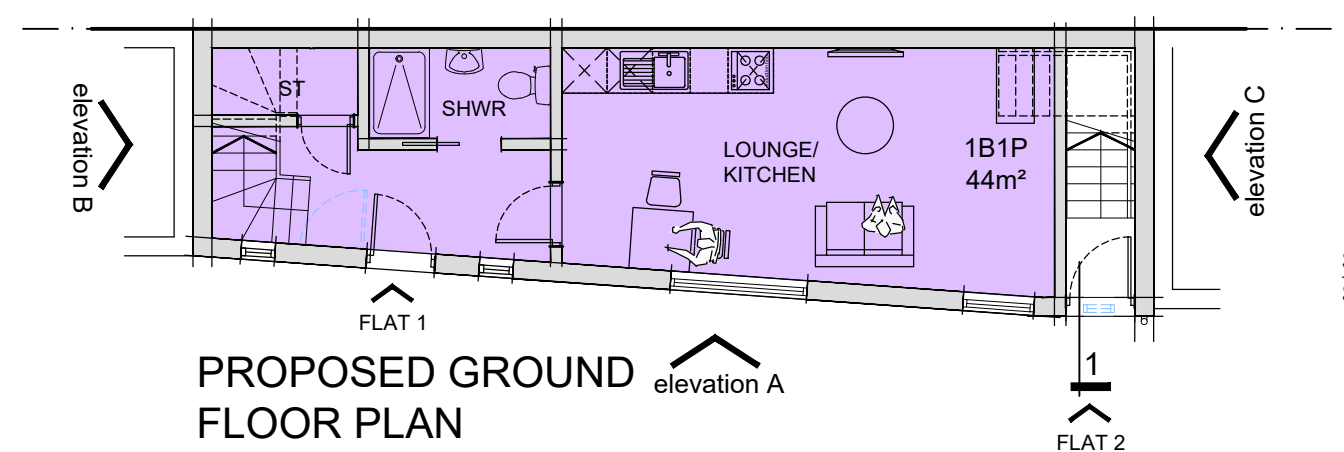
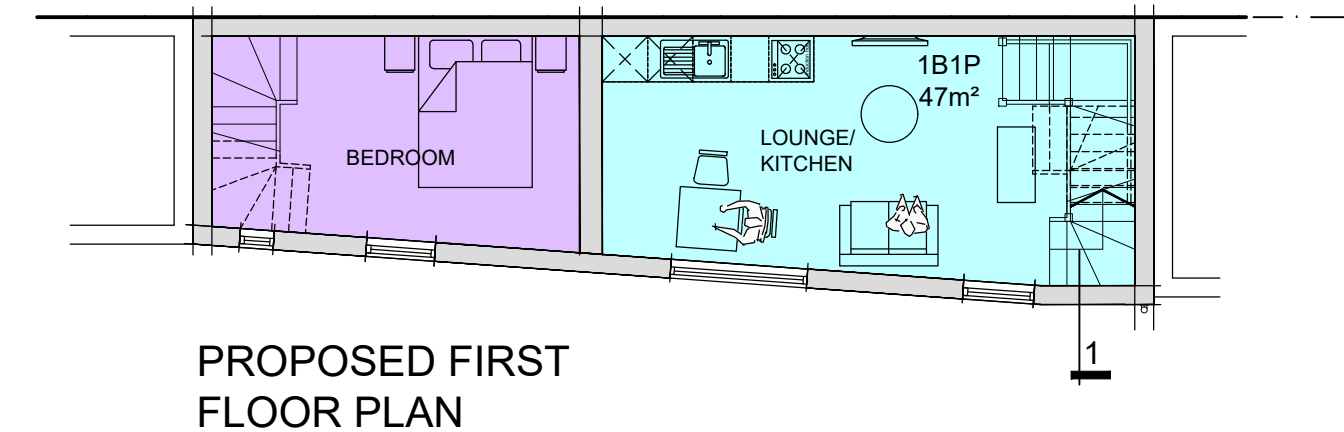
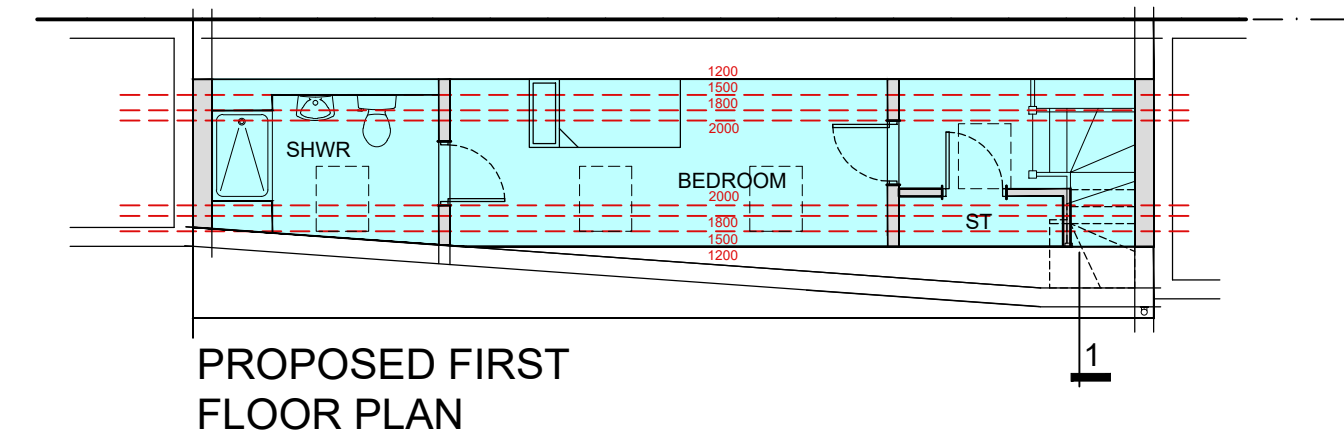
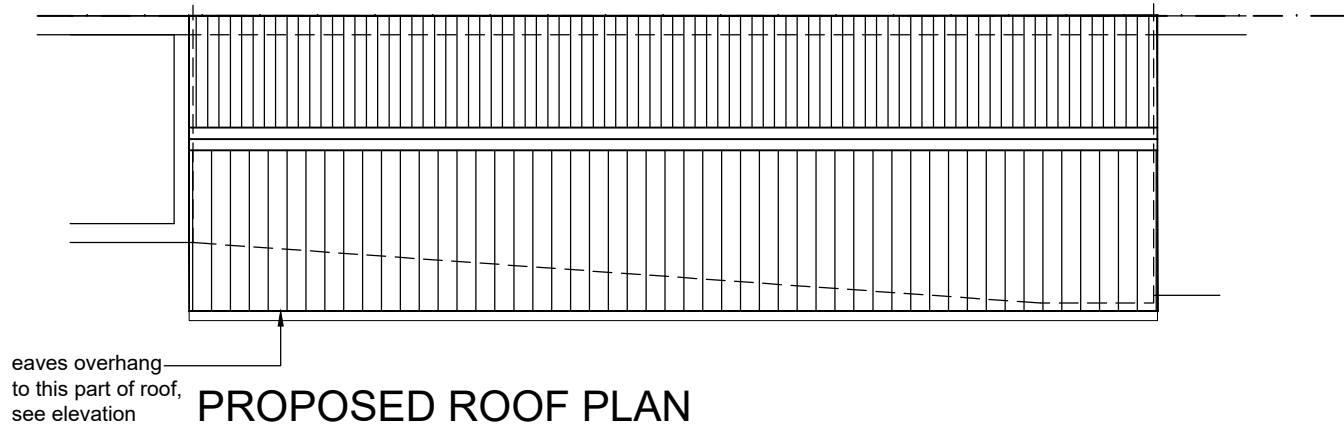


A 03.08.24 LPA comments
Revision

Project: Change of use to 2no. Flats				
Site Address: 64A Castle Street, Hinckley, LE10 1DD				
Drawing title: Proposed Plans				Drawn : Si
Drawing Number: A302 PL 03 A				Scale: 1:100@a3
				Date: Jan 2024