KR 11/00690/FUL DCAMDR

EXISTING ELEVATIONS

Scale 1:100



EXISTING LEFT HAND SIDE ELEVATION



EXISTING FRONT ELEVATION

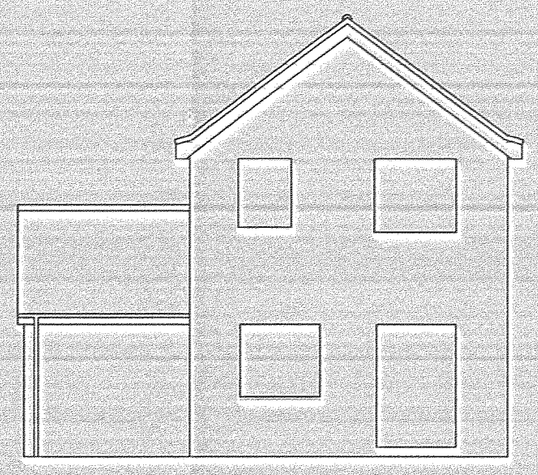

EXISTING REAR ELEVATION

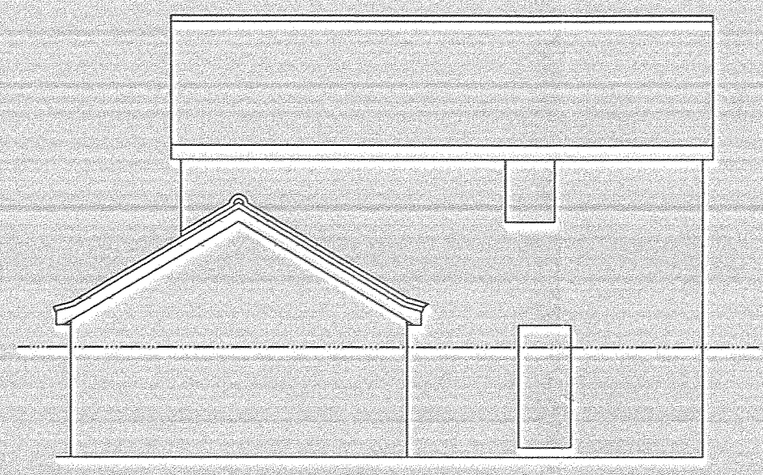

EXISTING RIGHT HAND SIDE ELEVATION

PROPOSED ELEVATIONS

Scale 1:100

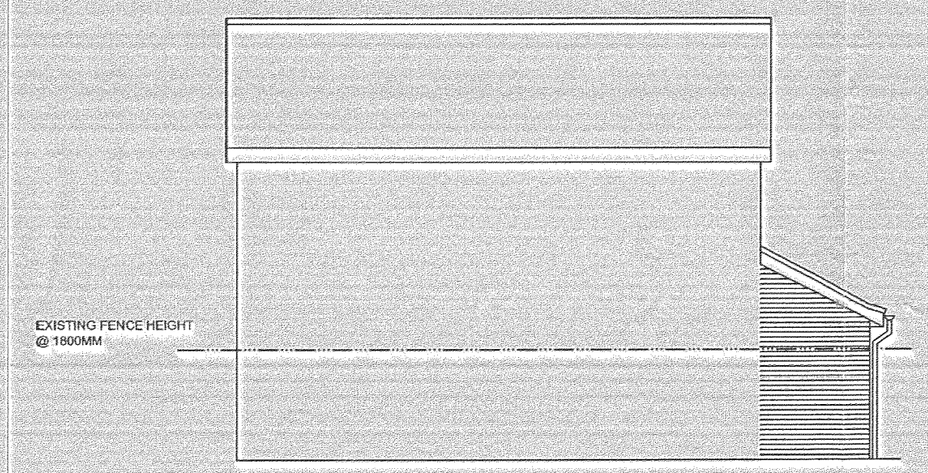

PROPOSED LEFT HAND SIDE ELEVATION



PROPOSED FRONT ELEVATION



PROPOSED REAR ELEVATION

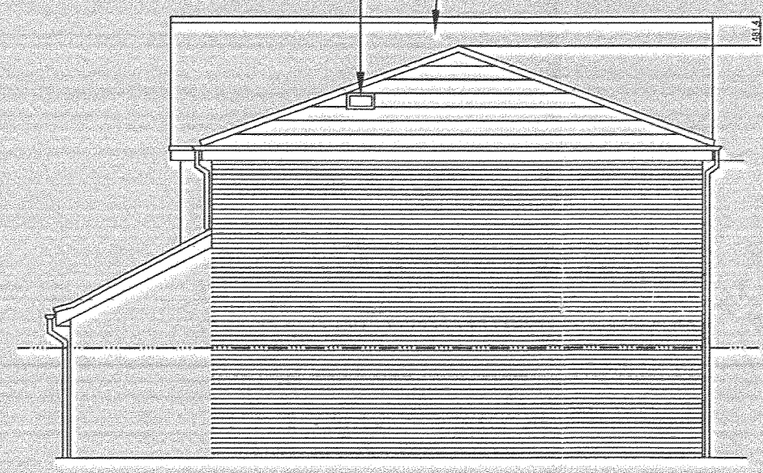

PROPOSED RIGHT HAND SIDE ELEVATION

TYPICAL SECTION THROUGH FOUNDATION

Scale 1:20

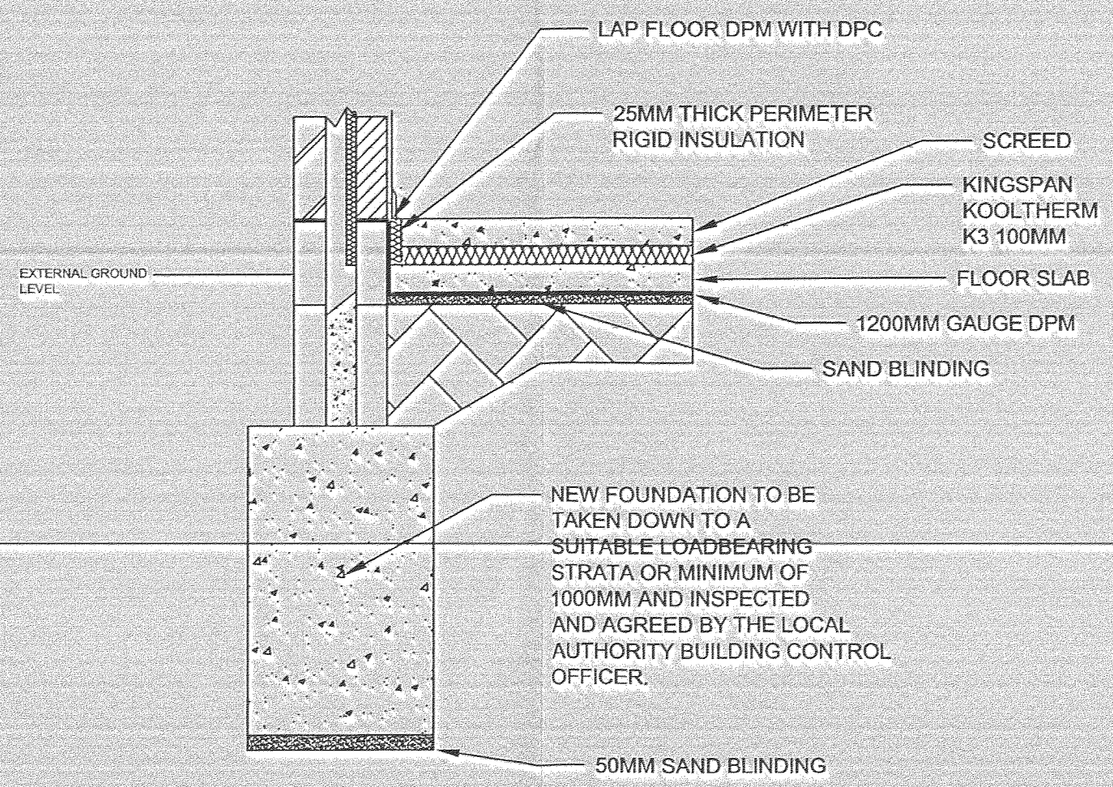

TYPICAL SECTION THROUGH EAVES

Scale 1:20

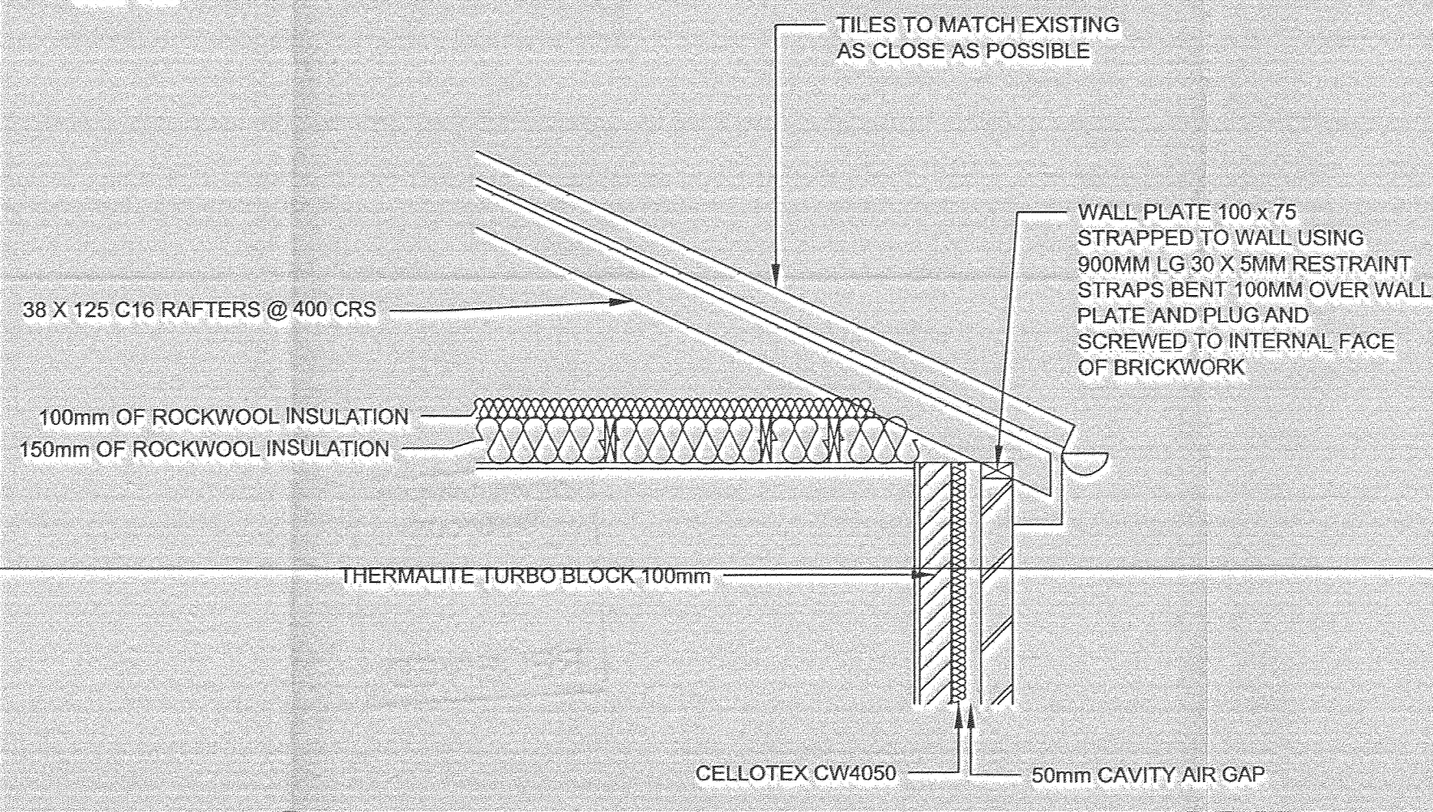

Glazing Calculation

Extension Floor Area: 37.78m² x 25% = 9.45m²
+ Window in Lounge = 1.56m²
+ Windows lost from hall = 0.86m²
+ Window lost from landing = 0.81m²
+ Back Door lost = 0.6m²
+ Sliding Patio Doors = 2.6m²

TOTAL = 15.88m²

Hall Windows = 0.38m²
Lounge Window = 1.76m²
Utility Window = 0.64m²
Utility Door = 0.58m²
New French Windows = 2.02m²
Bedroom 3 Window = 1.76m²
Velux Sun Tunnel = 0.2m²
Study Window = 1.31m²

TOTAL = 8.65m²

PROPOSED EXTENSION TO FRONT AND SIDE OF EXISTING HOUSE FOR MR & MRS ROWE

14 PEAR TREE CLOSE,
BARWELL,
LE9 8LN,

EXISTING AND PROPOSED ELEVATIONS & SECTIONS

SCALE:	DATE:	DRAWN BY:
1:100 & 1:20	SEPT 2011	GH

A2/100/02
Version 4

Greg Hill BSc HND
t: 07840016288
e: ghill87@o2.co.uk