

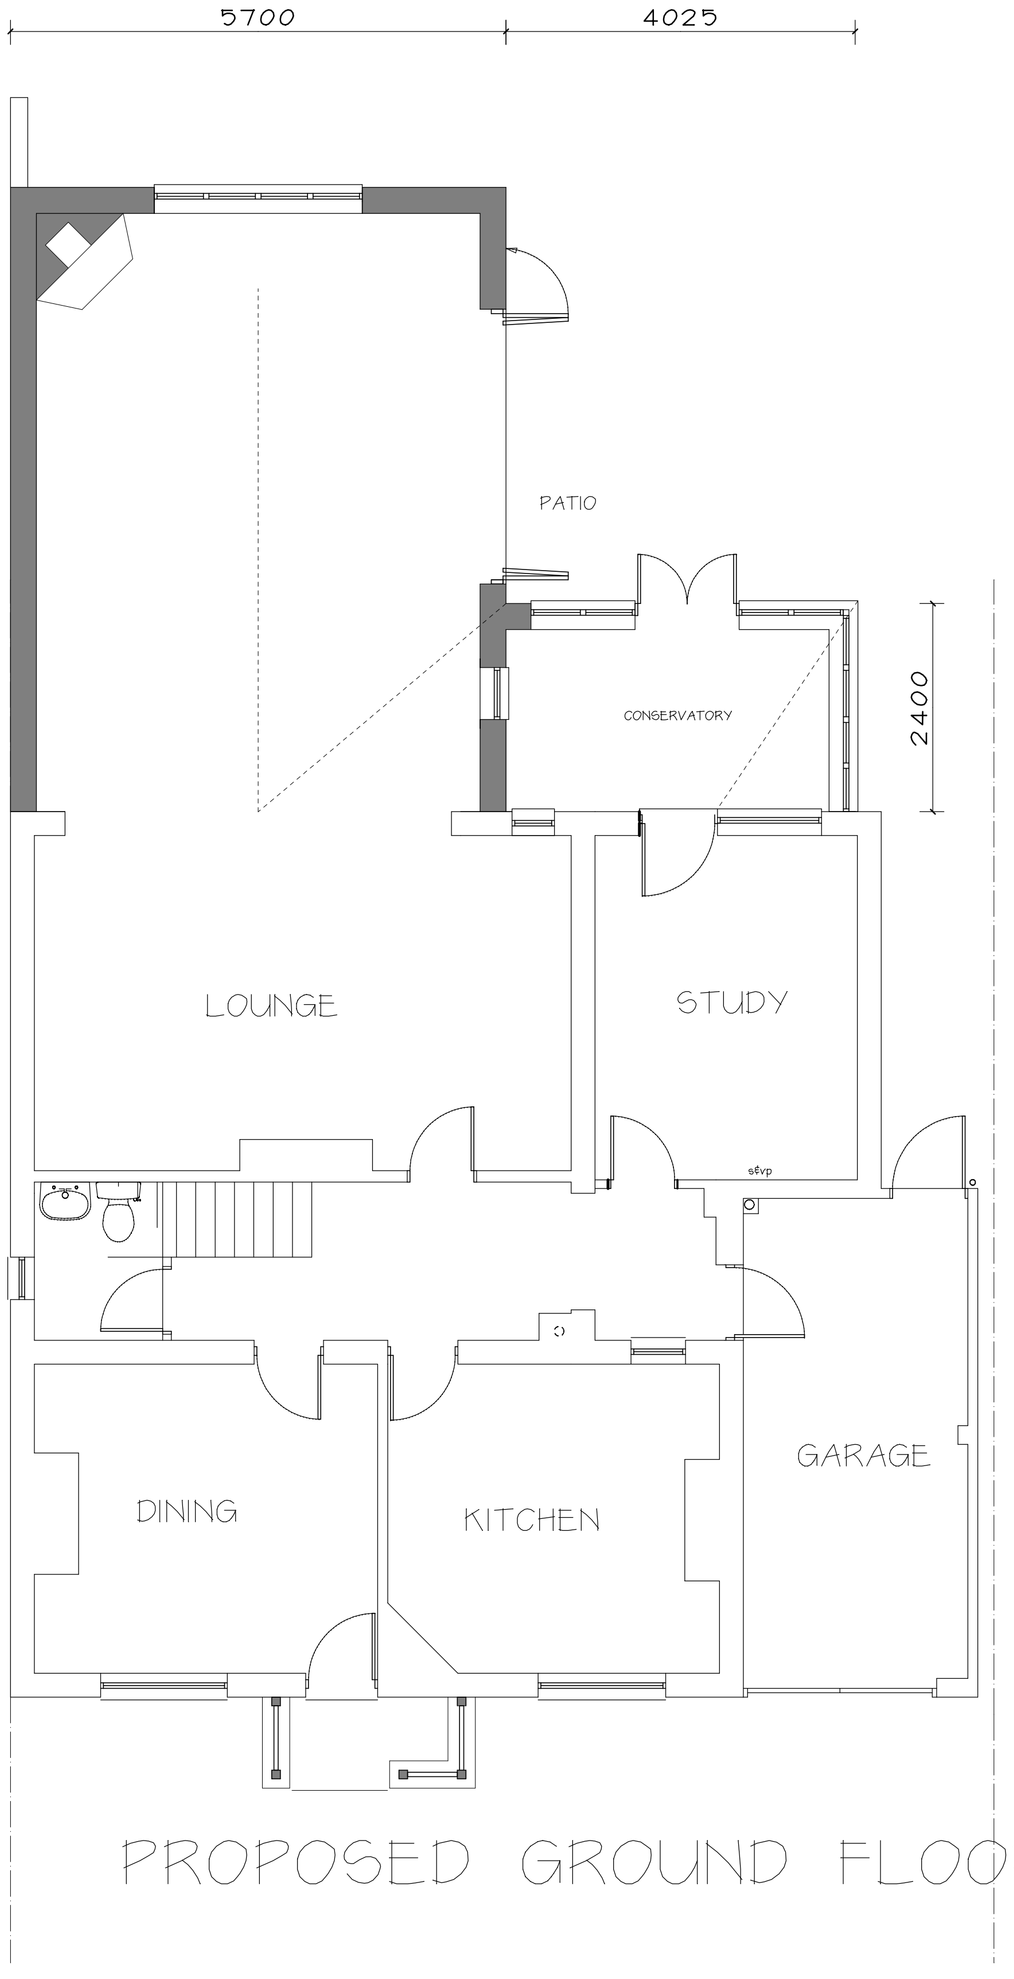


PROPOSED GROUND FLOOR

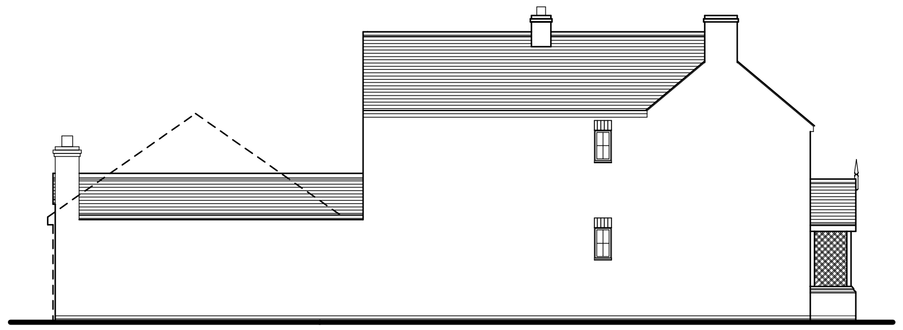

dotted line denotes approx. location of neighbours gable


SIDE ELEVATION

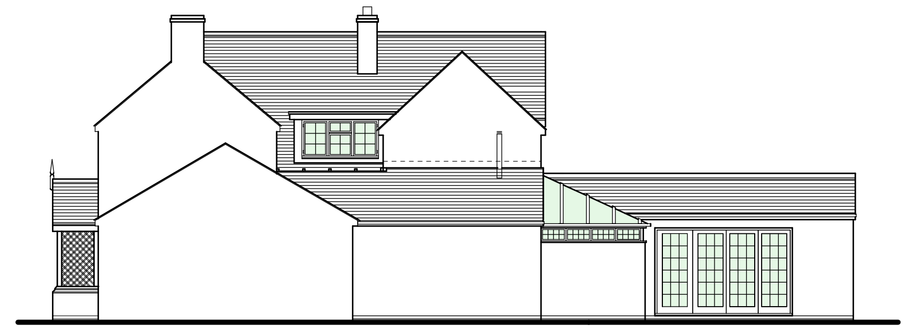


SIDE ELEVATION



REAR ELEVATION

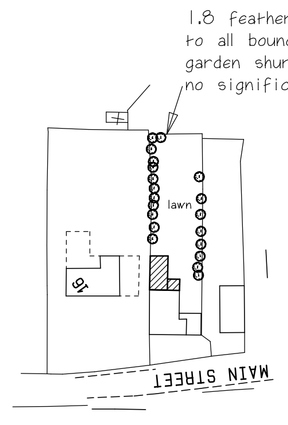

BLOCK PLAN scale 1:500

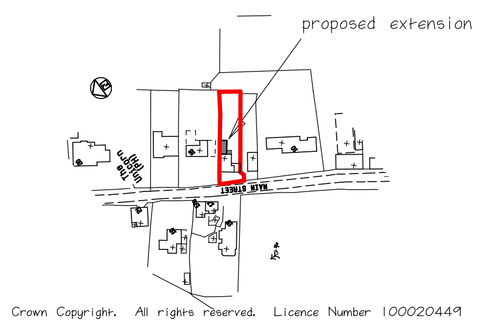

Crown Copyright. All rights reserved. Licence Number 100020449

LOCATION PLAN scale 1:1250

rev.

client
MR & MRS A DAVENPORT

project
YEW TREE COTTAGE, MAIN STREET,
ORTON—ON—THE— HILL

title
PROPOSED GENERAL ARRANGEMENT

drawn ARE | scale 1:100 1:50 | ref. 3869-20 | rev.

THE BURTON EMERY PARTNERSHIP
Architectural Technologists
83A Mount Road
Hinckley
Leicestershire
LE10 1AE
Tel:01455 614556
Fax:01455 250762
e:mail:burton.emery@cwcom.net