

UK
Planning
Maps


01856 898 022
www.UKPlanningMaps.com



Produced on 04 January 2024 from the Ordnance Survey National Geographic Database and incorporating surveyed revision available at this date.
This map shows the area bounded by 441732 293345, 441874 293345, 441874 293487, 441732 293487, 441732 293345
Crown copyright and database rights 2024 OS 100054135. Supplied by copla ltd trading as UKPlanningMaps.com a licensed Ordnance Survey partner (OS 100054135).
Data licence expires 04 January 2025. Unique plan reference: v2e//1042233/1404324



Location Plan 1:1250

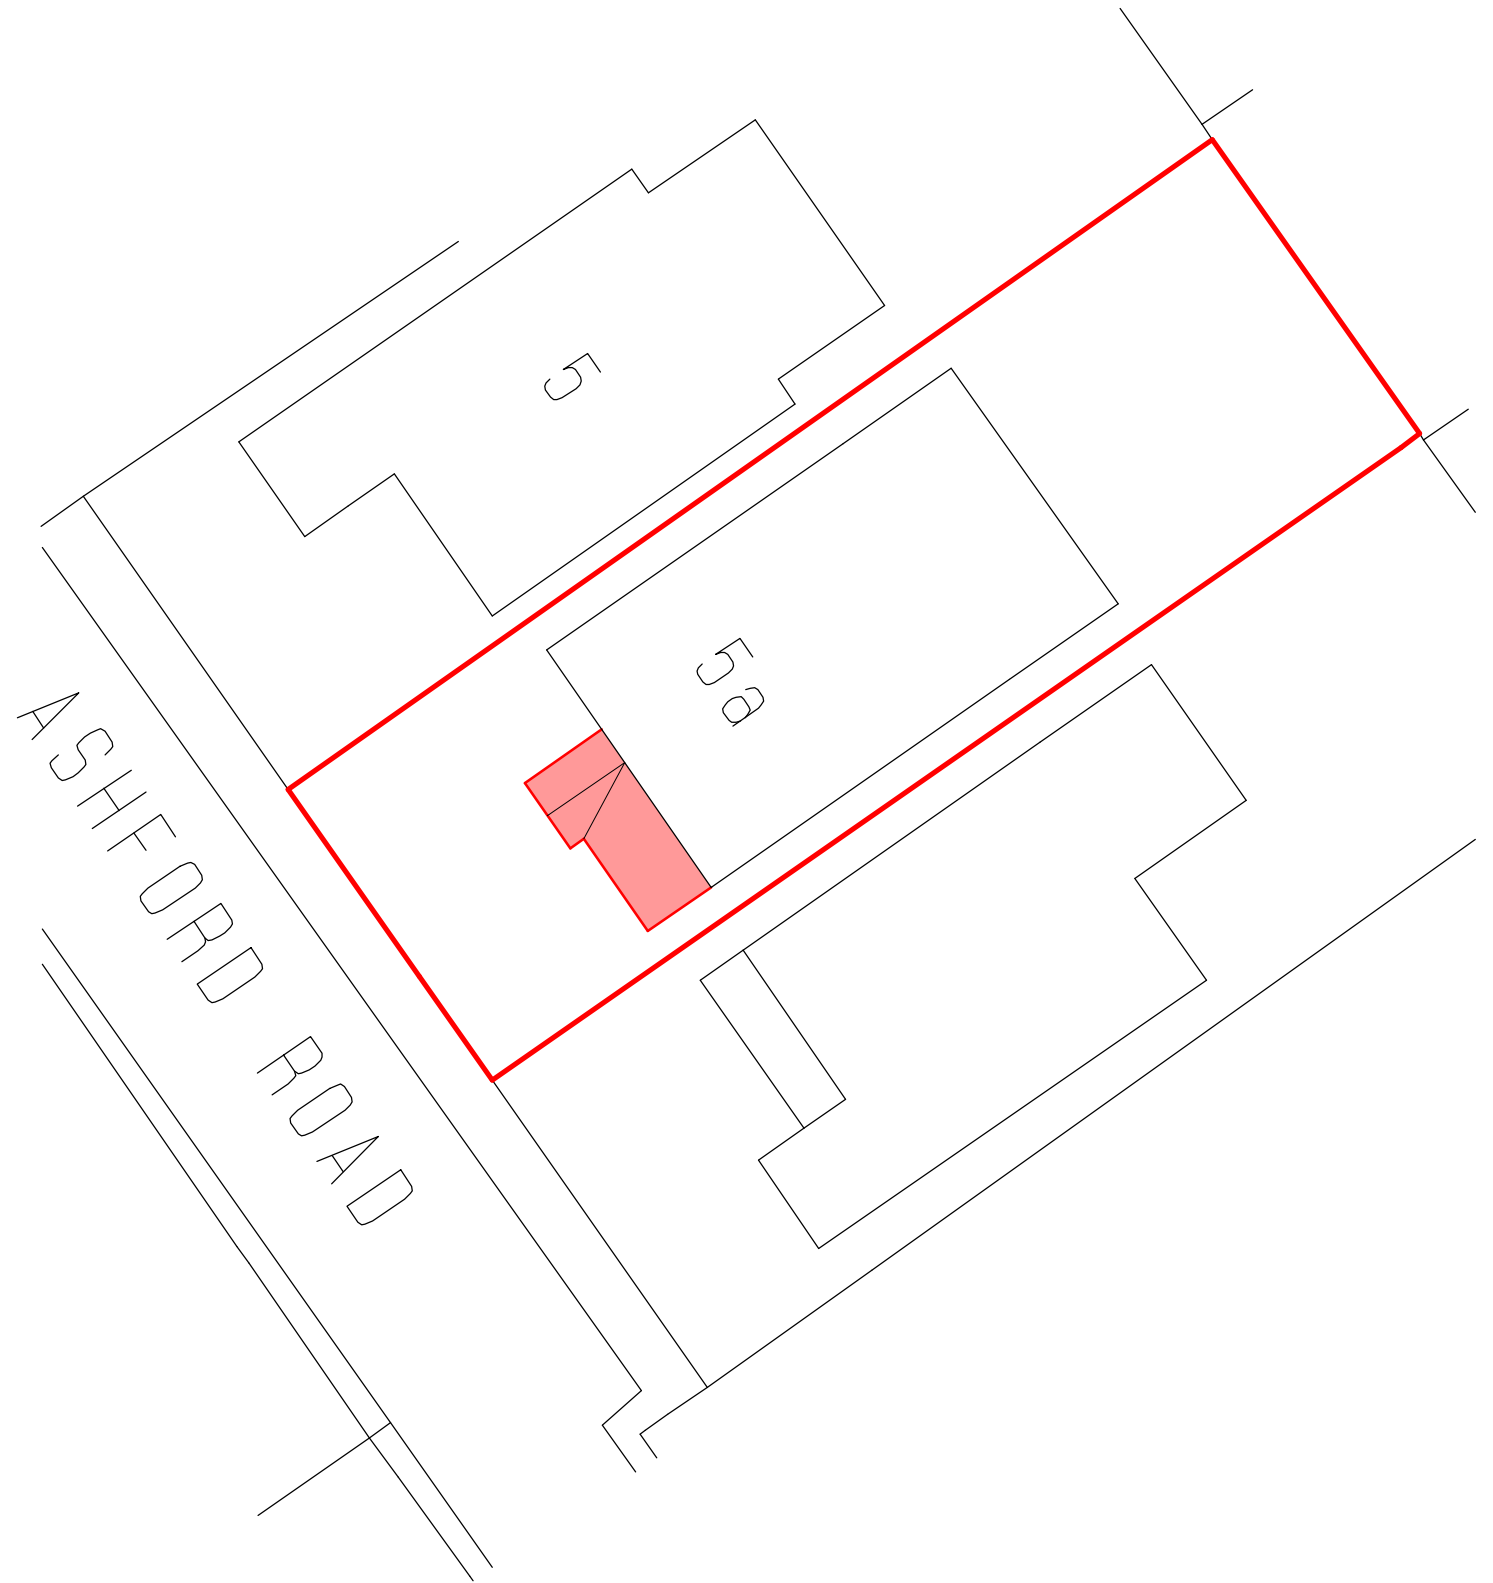

Block Plan 1 : 200

ECO Window Systems Ltd m: 07912 178662 t: 01455 635230 Philip Baumber Architectural Services 50, Radmore Road, HINCKLEY, Leics. LE10 0RQ tel. 01455 612790; e.mail. baumberp1955@gmail.com	Project: Proposed Single Storey Front Extensions at 5a, Ashford Road, Hinckley, LE10 0JL for Mr. & Mrs. S. Rafferty	Drg.Title: Proposed Location and Block Plan	Date: Dec 2023	Scale: 1:1250 & 1:200 @A3
			Job No.: 1635	Drg. No. Rev. LP/04