


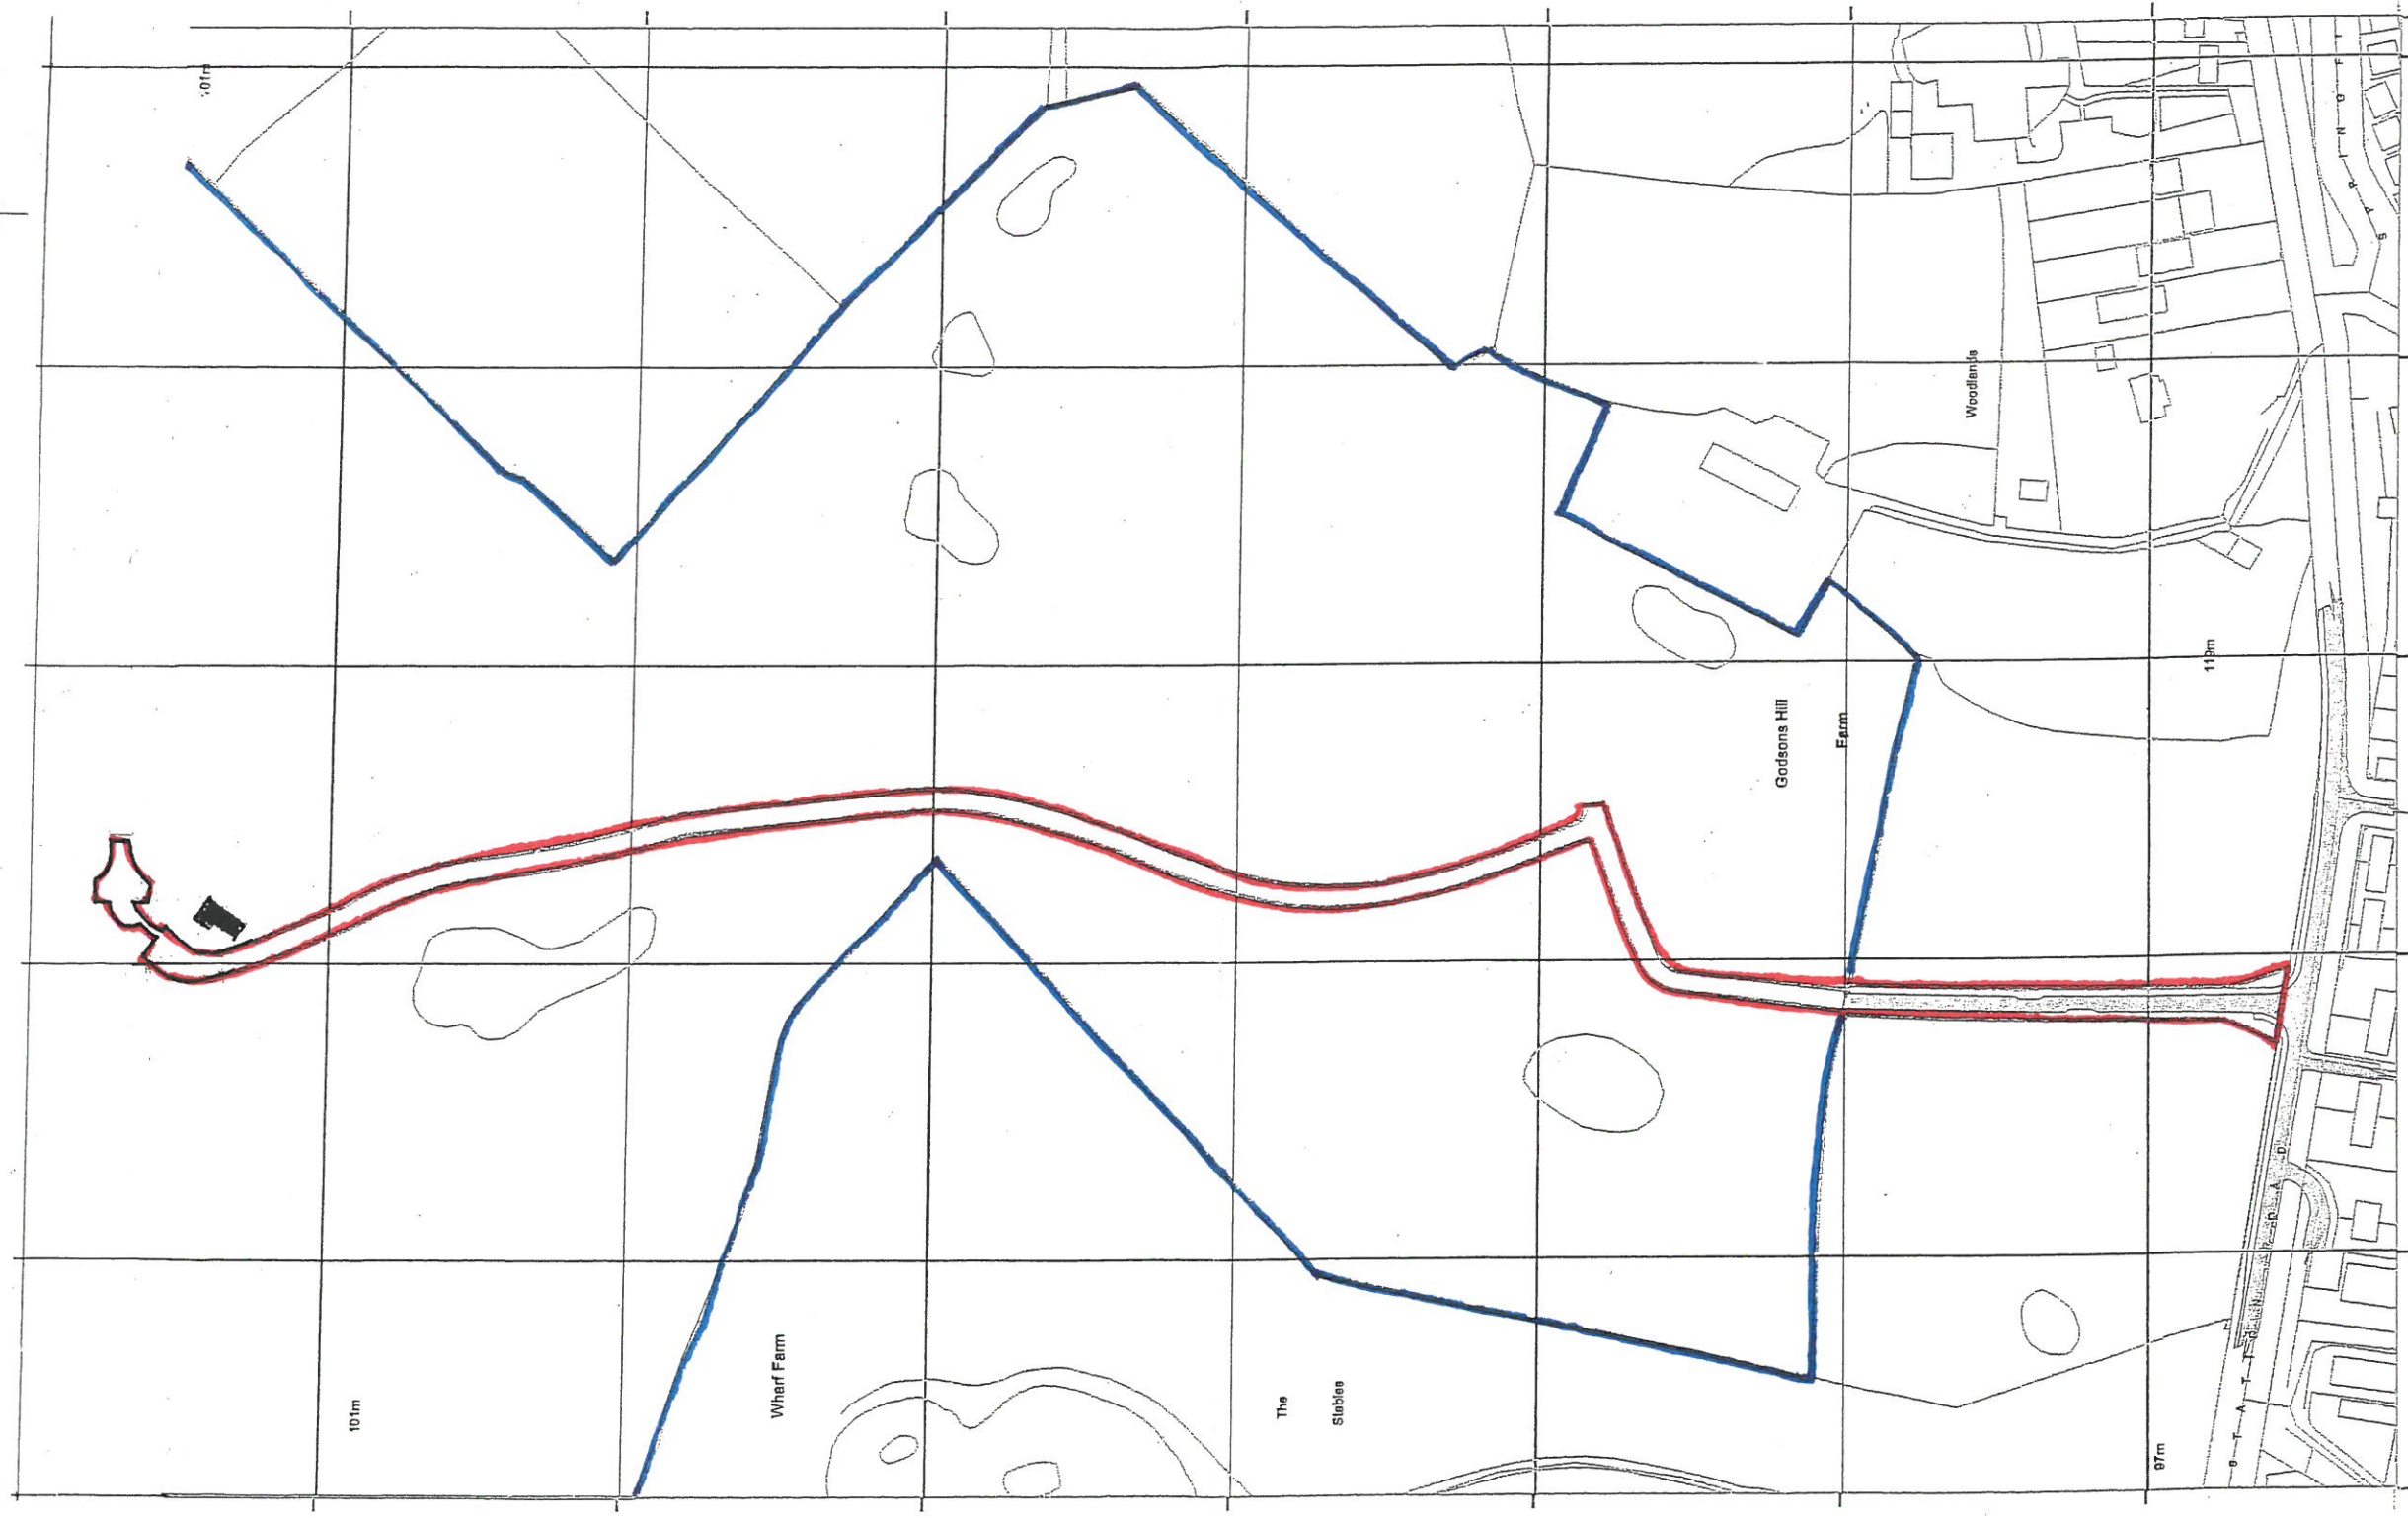

LOCATION PLAN 1:2500

DRAWING@A3