


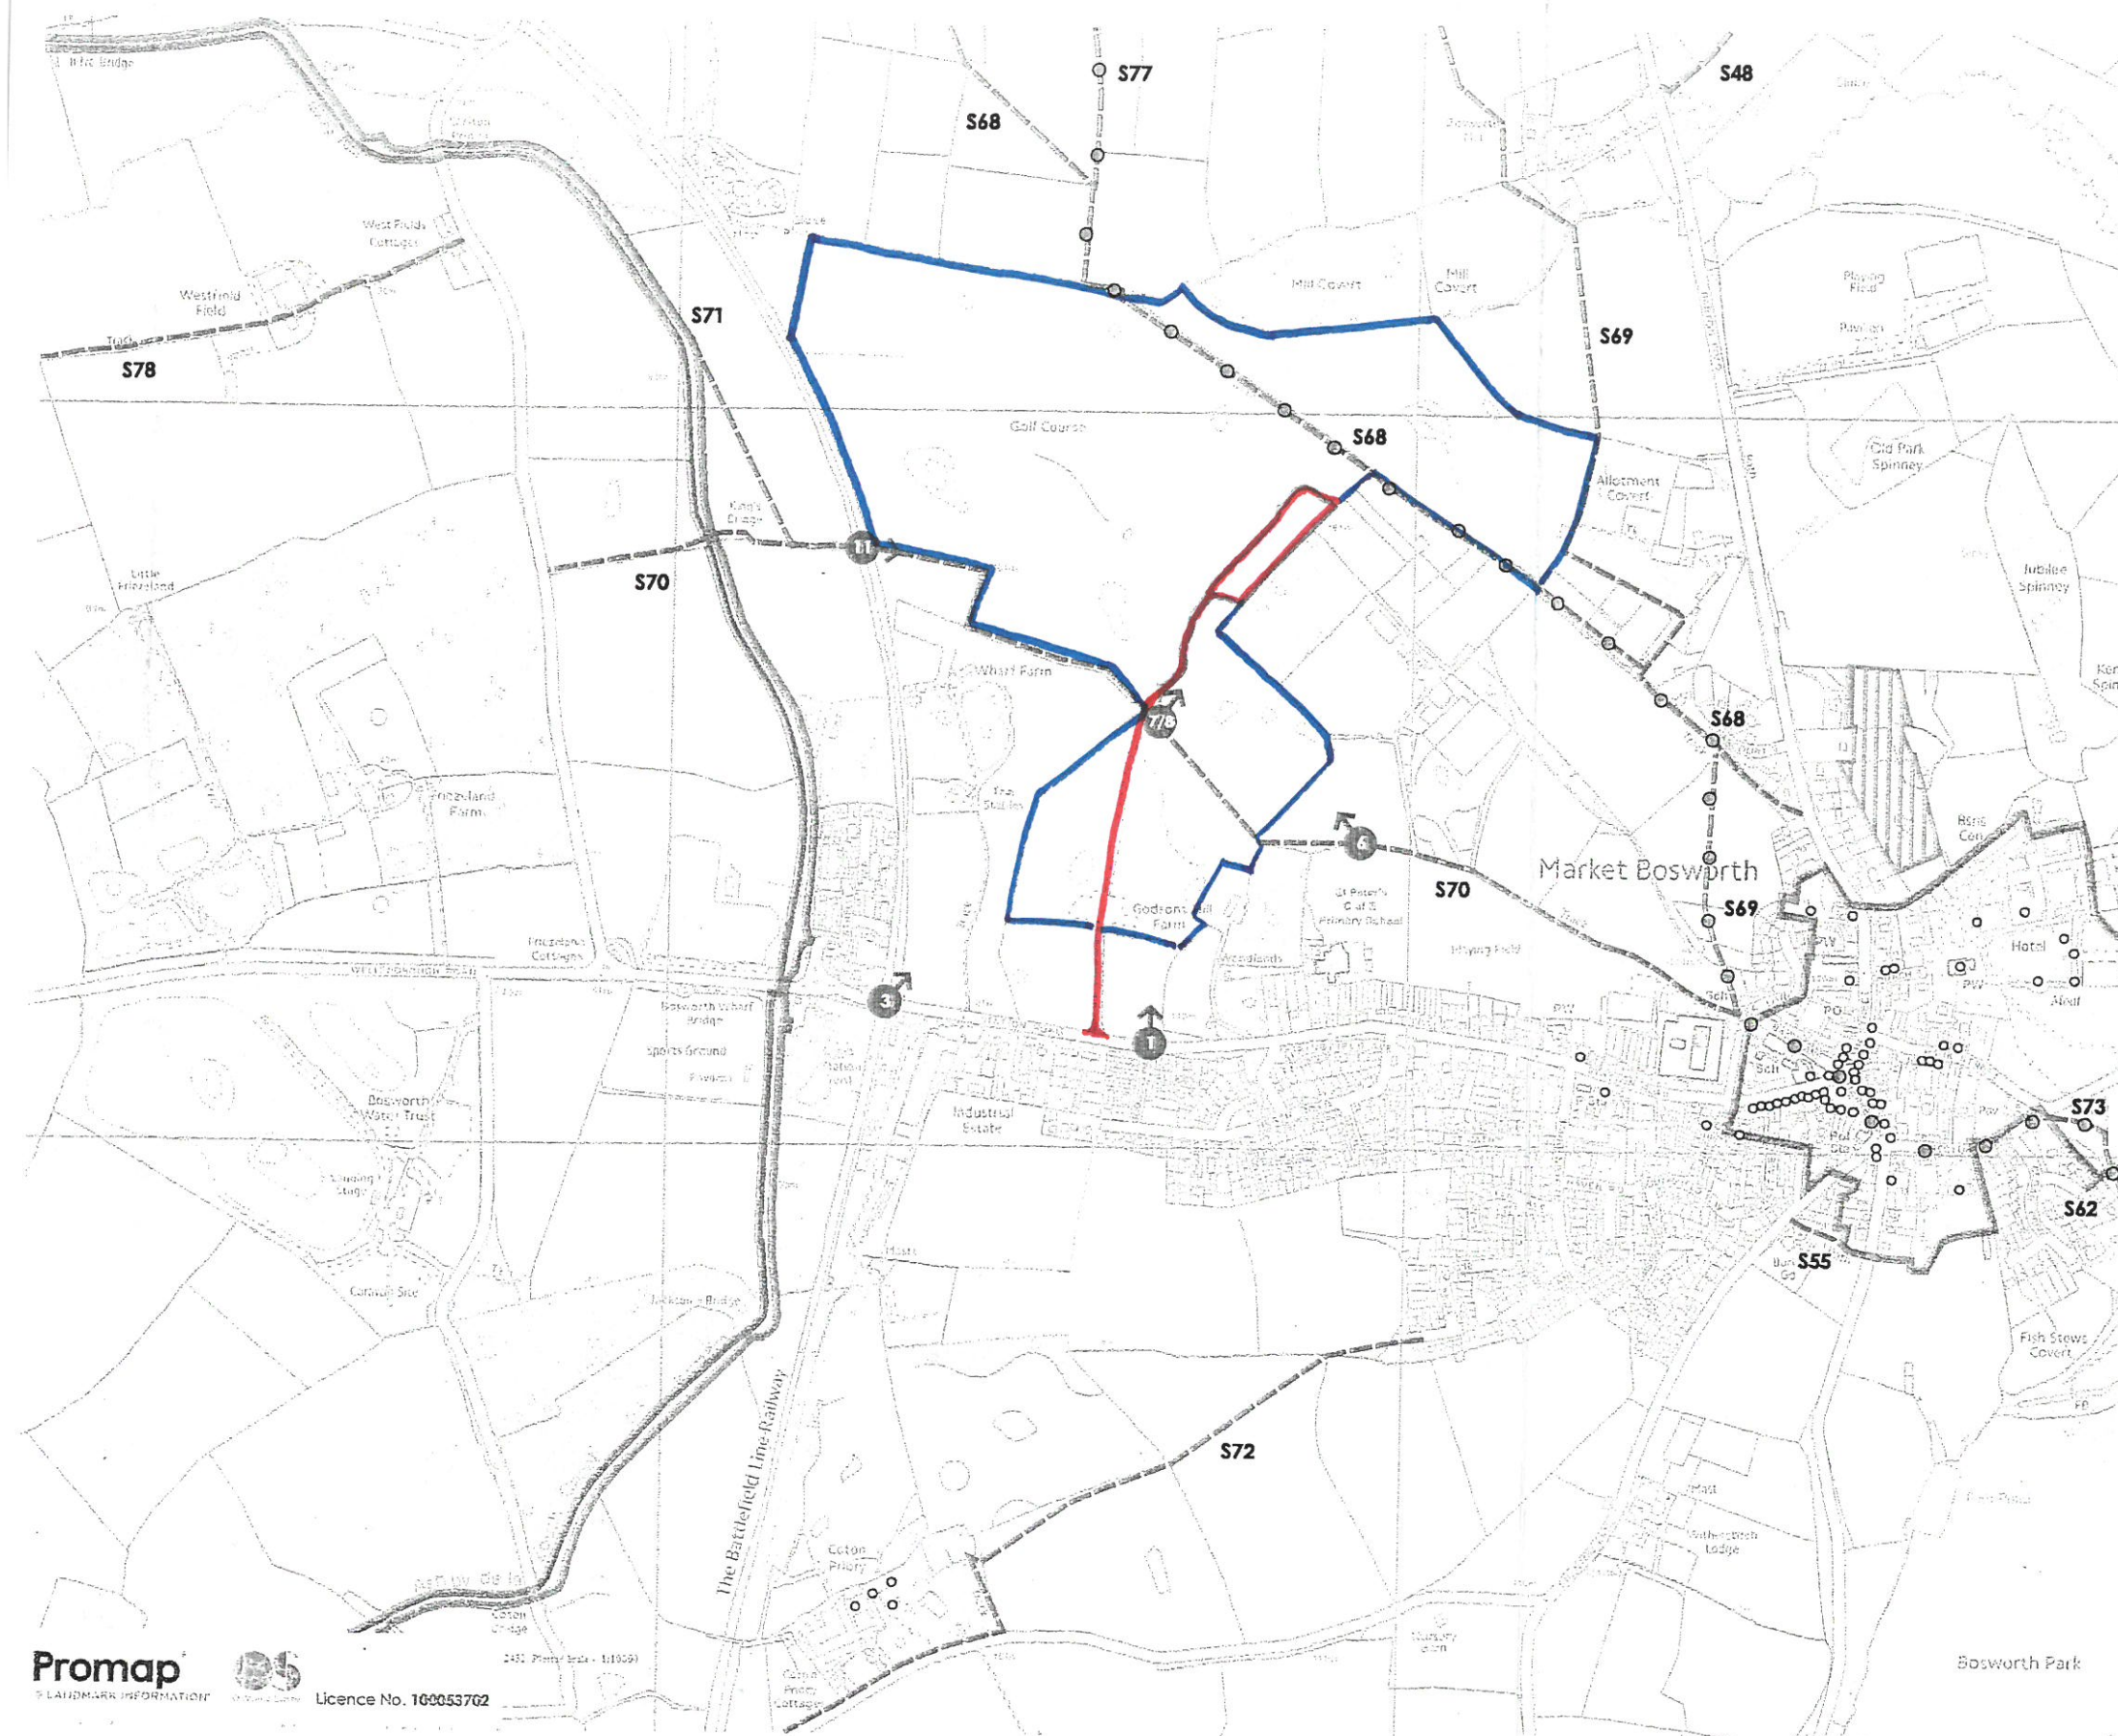

- | | |
|---|-----------------------------|
| Key | |
|  | Site boundary |
|  | Public footpath |
|  | Recreational route |
|  | Conservation Area |
|  | Grade II* Listed Building |
|  | Grade II Listed Building |
|  | Scheduled Ancient Building |
|  | Photographic view locations |

Number/Figure
GL0945 16A
Scale
1:10000@A3
Date
04/02/2020
Checked
SG

Project
Kyngs Golf & Country Club,
Market Bosworth

Drawing title
Site Location

Client
Statue Homes Ltd