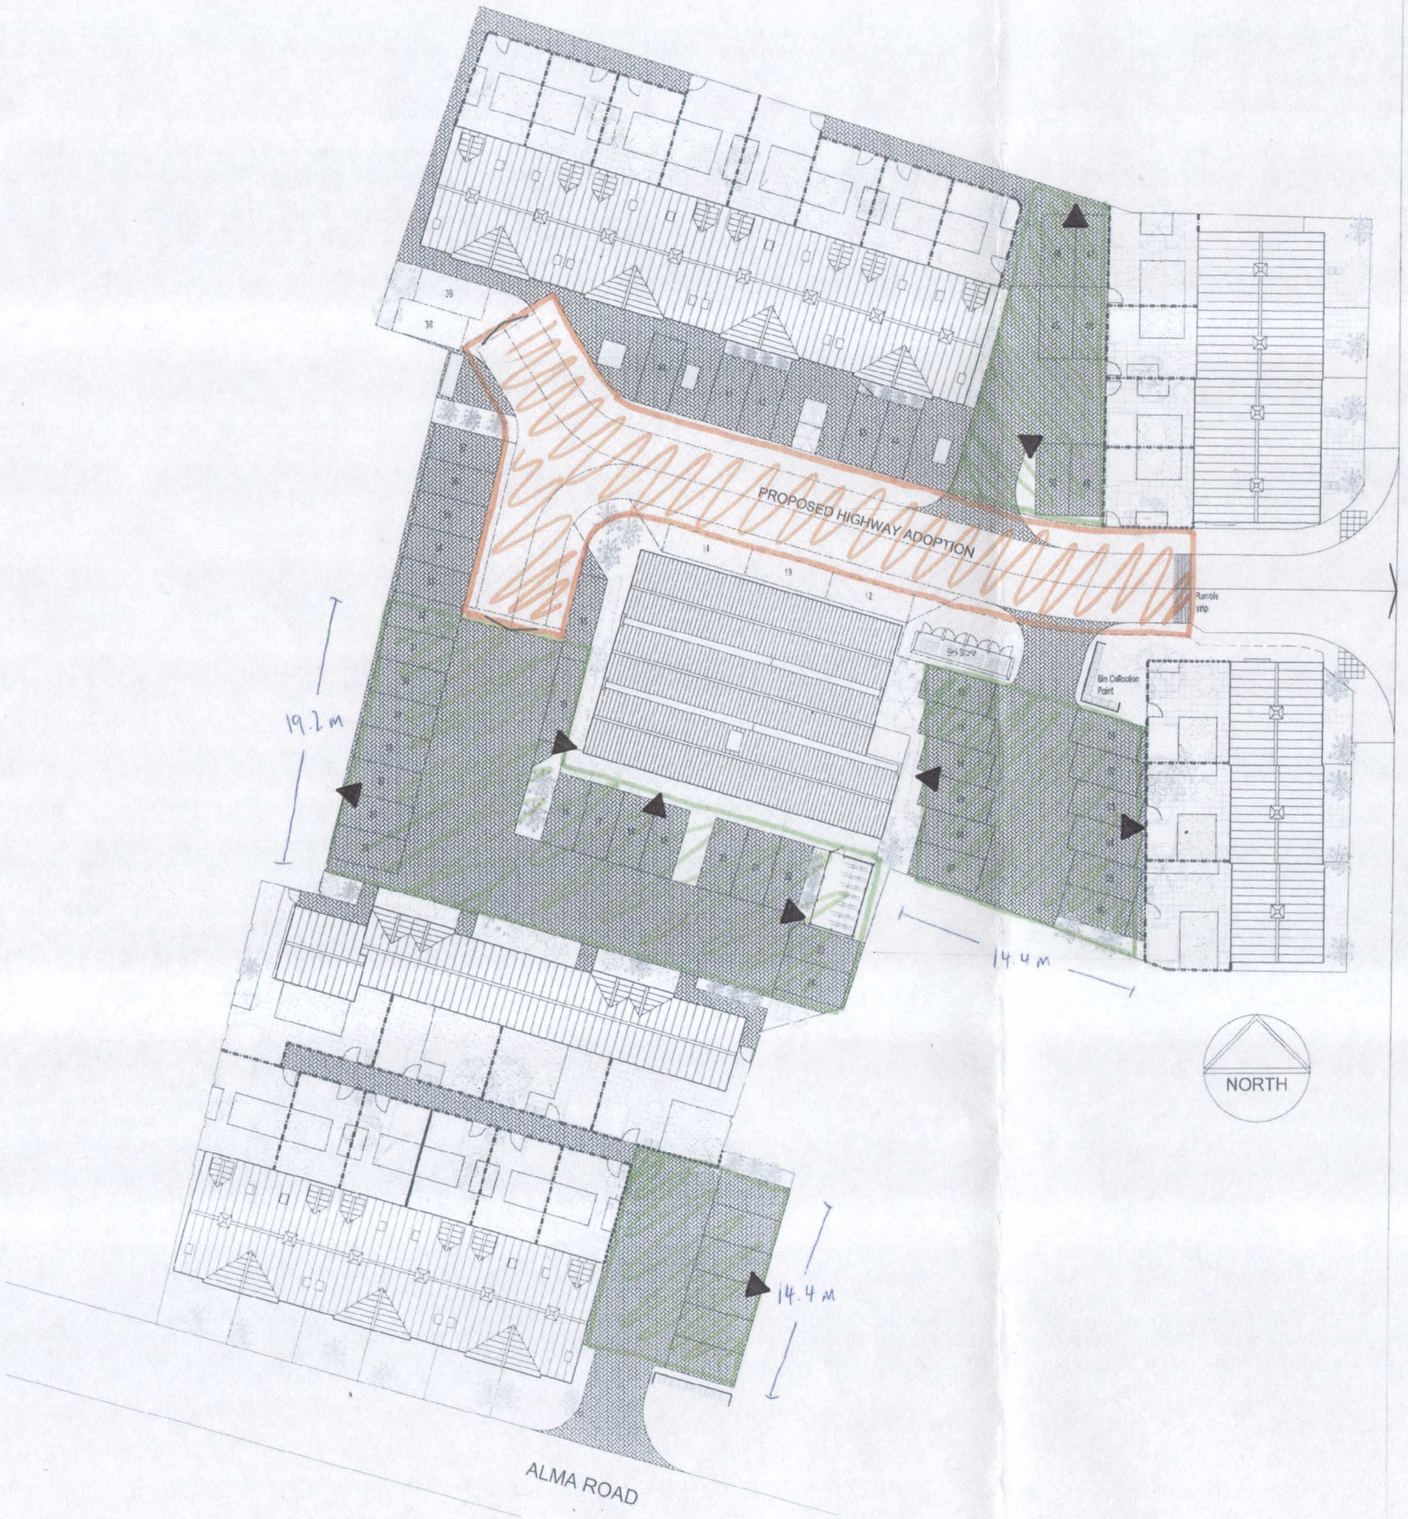


mca
marchini curran associates
1 Sampsons Yard
Halifax Place
Nottingham
NG1 1QN

T +44 (0)115 947 4020
F +44 (0)115 947 6706
E post@mc-a.co.uk
W www.mc-a.co.uk

Figured dimensions to be followed in preference to those scaled from drawing.

All dimensions to be verified on site by the contractors and such dimensions to be their responsibility.

Drawing omissions and errors to be reported immediately to the architect.

GRASSED AREA
TARMACADAM
BLOCK PAVIORS "brindle"
PAVING SLABS
BLOCK PAVIORS "Charcoal"

DENOTES 1.8M HIGH BRICK WALL
DENOTES 1.8M TIMBER PANELLED FENCE

- SUBJECT TO ADOPTED STREET LIGHTING SCHEME
- PRIVATE STREET LIGHTING AREA.

rev:	date:	description:	drawn:

Client:
WESTLEIGH DEVELOPMENTS

project name:
Proposed New Housing
Derby Road
Hinckley

drawing name:
Site Hard Landscaping
As Proposed

scale (size):	drawn / approved:	date:
1:200@A1	IDW / -	Nov 2010

project no:	drawing no:	revision:
08068	(90) 01	-

drawing status:
PRELIMINARY

Marchini Curran Associates Limited
Company Registration No. 4341465
All rights reserved by Marchini Curran Associates Limited.