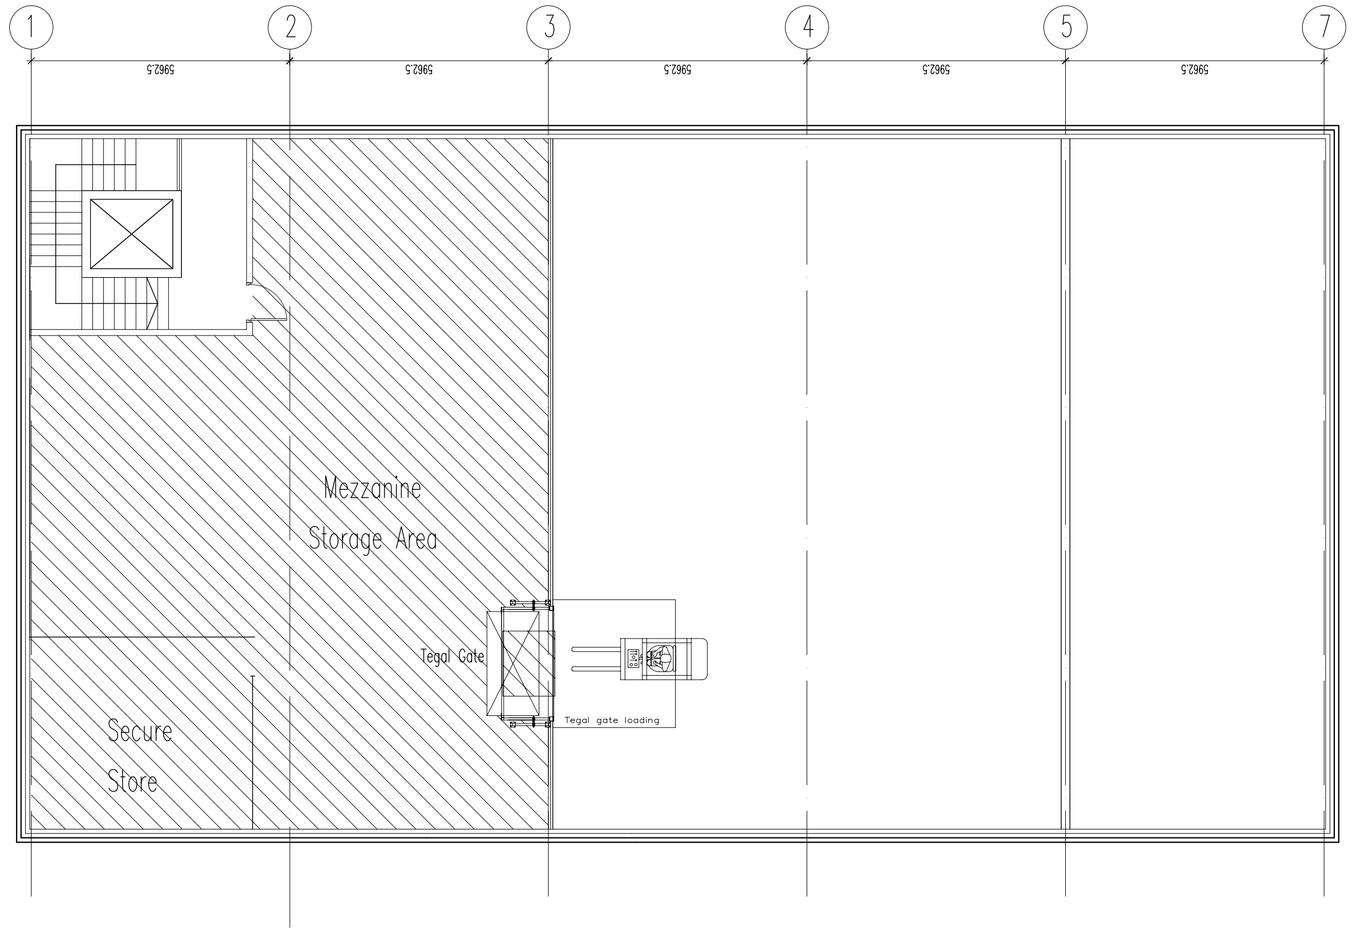

01 Mezzanine Floor Plan

Scale 1:100@A1

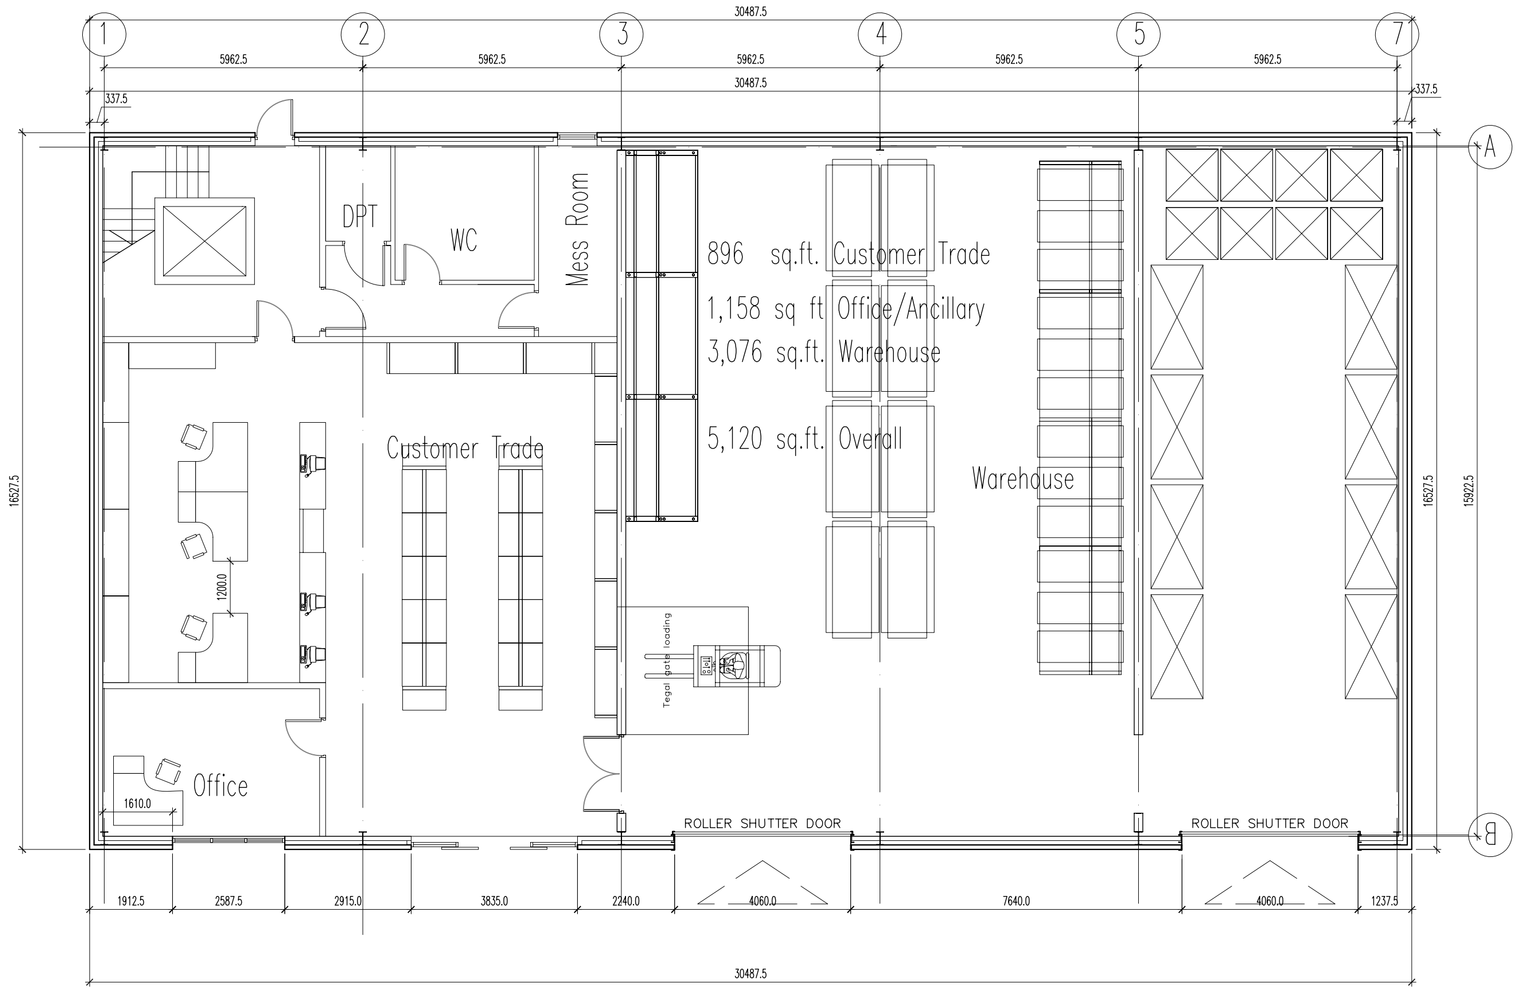

02 Ground Floor Plan

Scale 1:100@A1

Rev	Description	Date	By	Chk
A	Customer trade area defined	29.01.09	GB	GB

Status — Purpose for Issue

Planning	■	Tender	☐
Construction	☐	As Built	☐

Client
TRAVIS PERKINS

Contract
KEYLINE
BROOKFIELD ROAD
HINCKLEY

Drawing
PROPOSED GROUND & MEZZANINE PLANS

B A T E
AND
T A Y L O R
A R C H I T E C T S

Royal Exchange
Cross Street
Manchester M2 7DL
Tel 0161 832 7733
Fax 0161 832 7735

Drawing No.	MH694-03	Revision	A
Scales	1:100@A1	Date	OCTOBER '08
Drawn	PR	Checked	GB

This drawing is the copyright of the Architect and may not be reproduced without licence.
DO NOT scale from this drawing.