



1 SIDE ELEVATION
EX300 SCALE: 1:100@A1




2 MAIN ELEVATION
EX300 SCALE: 1:100@A1

- KEY
- 101 BRICK WALL
- 102 BLACK ROOF TILES
- 103 EXISTING RAISED FLOWER BED



3 BACK ELEVATION
EX300 SCALE: 1:100@A1

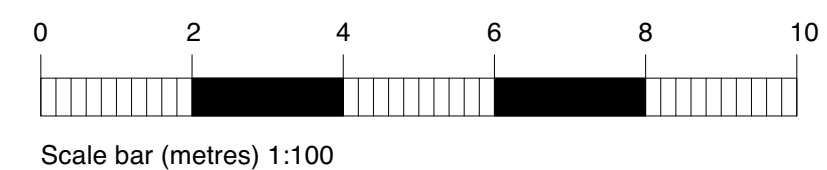

For Office Use: A_12635

HELP OUT MILL

Heather Road
Shakerstone
Nuneaton
CV13 0BT

CONSULTANT :

DRAWN BY:

VK

ISSUE / DATE:

PLANNING 09.08.2024

REVISION :

SHEET TITLE :
EXTERNAL
ELEVATIONS

SHEET NO. :

EX300