


KEY KEY NOTES


- 401 ELECTRICAL BOX ABOVE DOOR
- 402 ARCHED DOORWAY OPENING

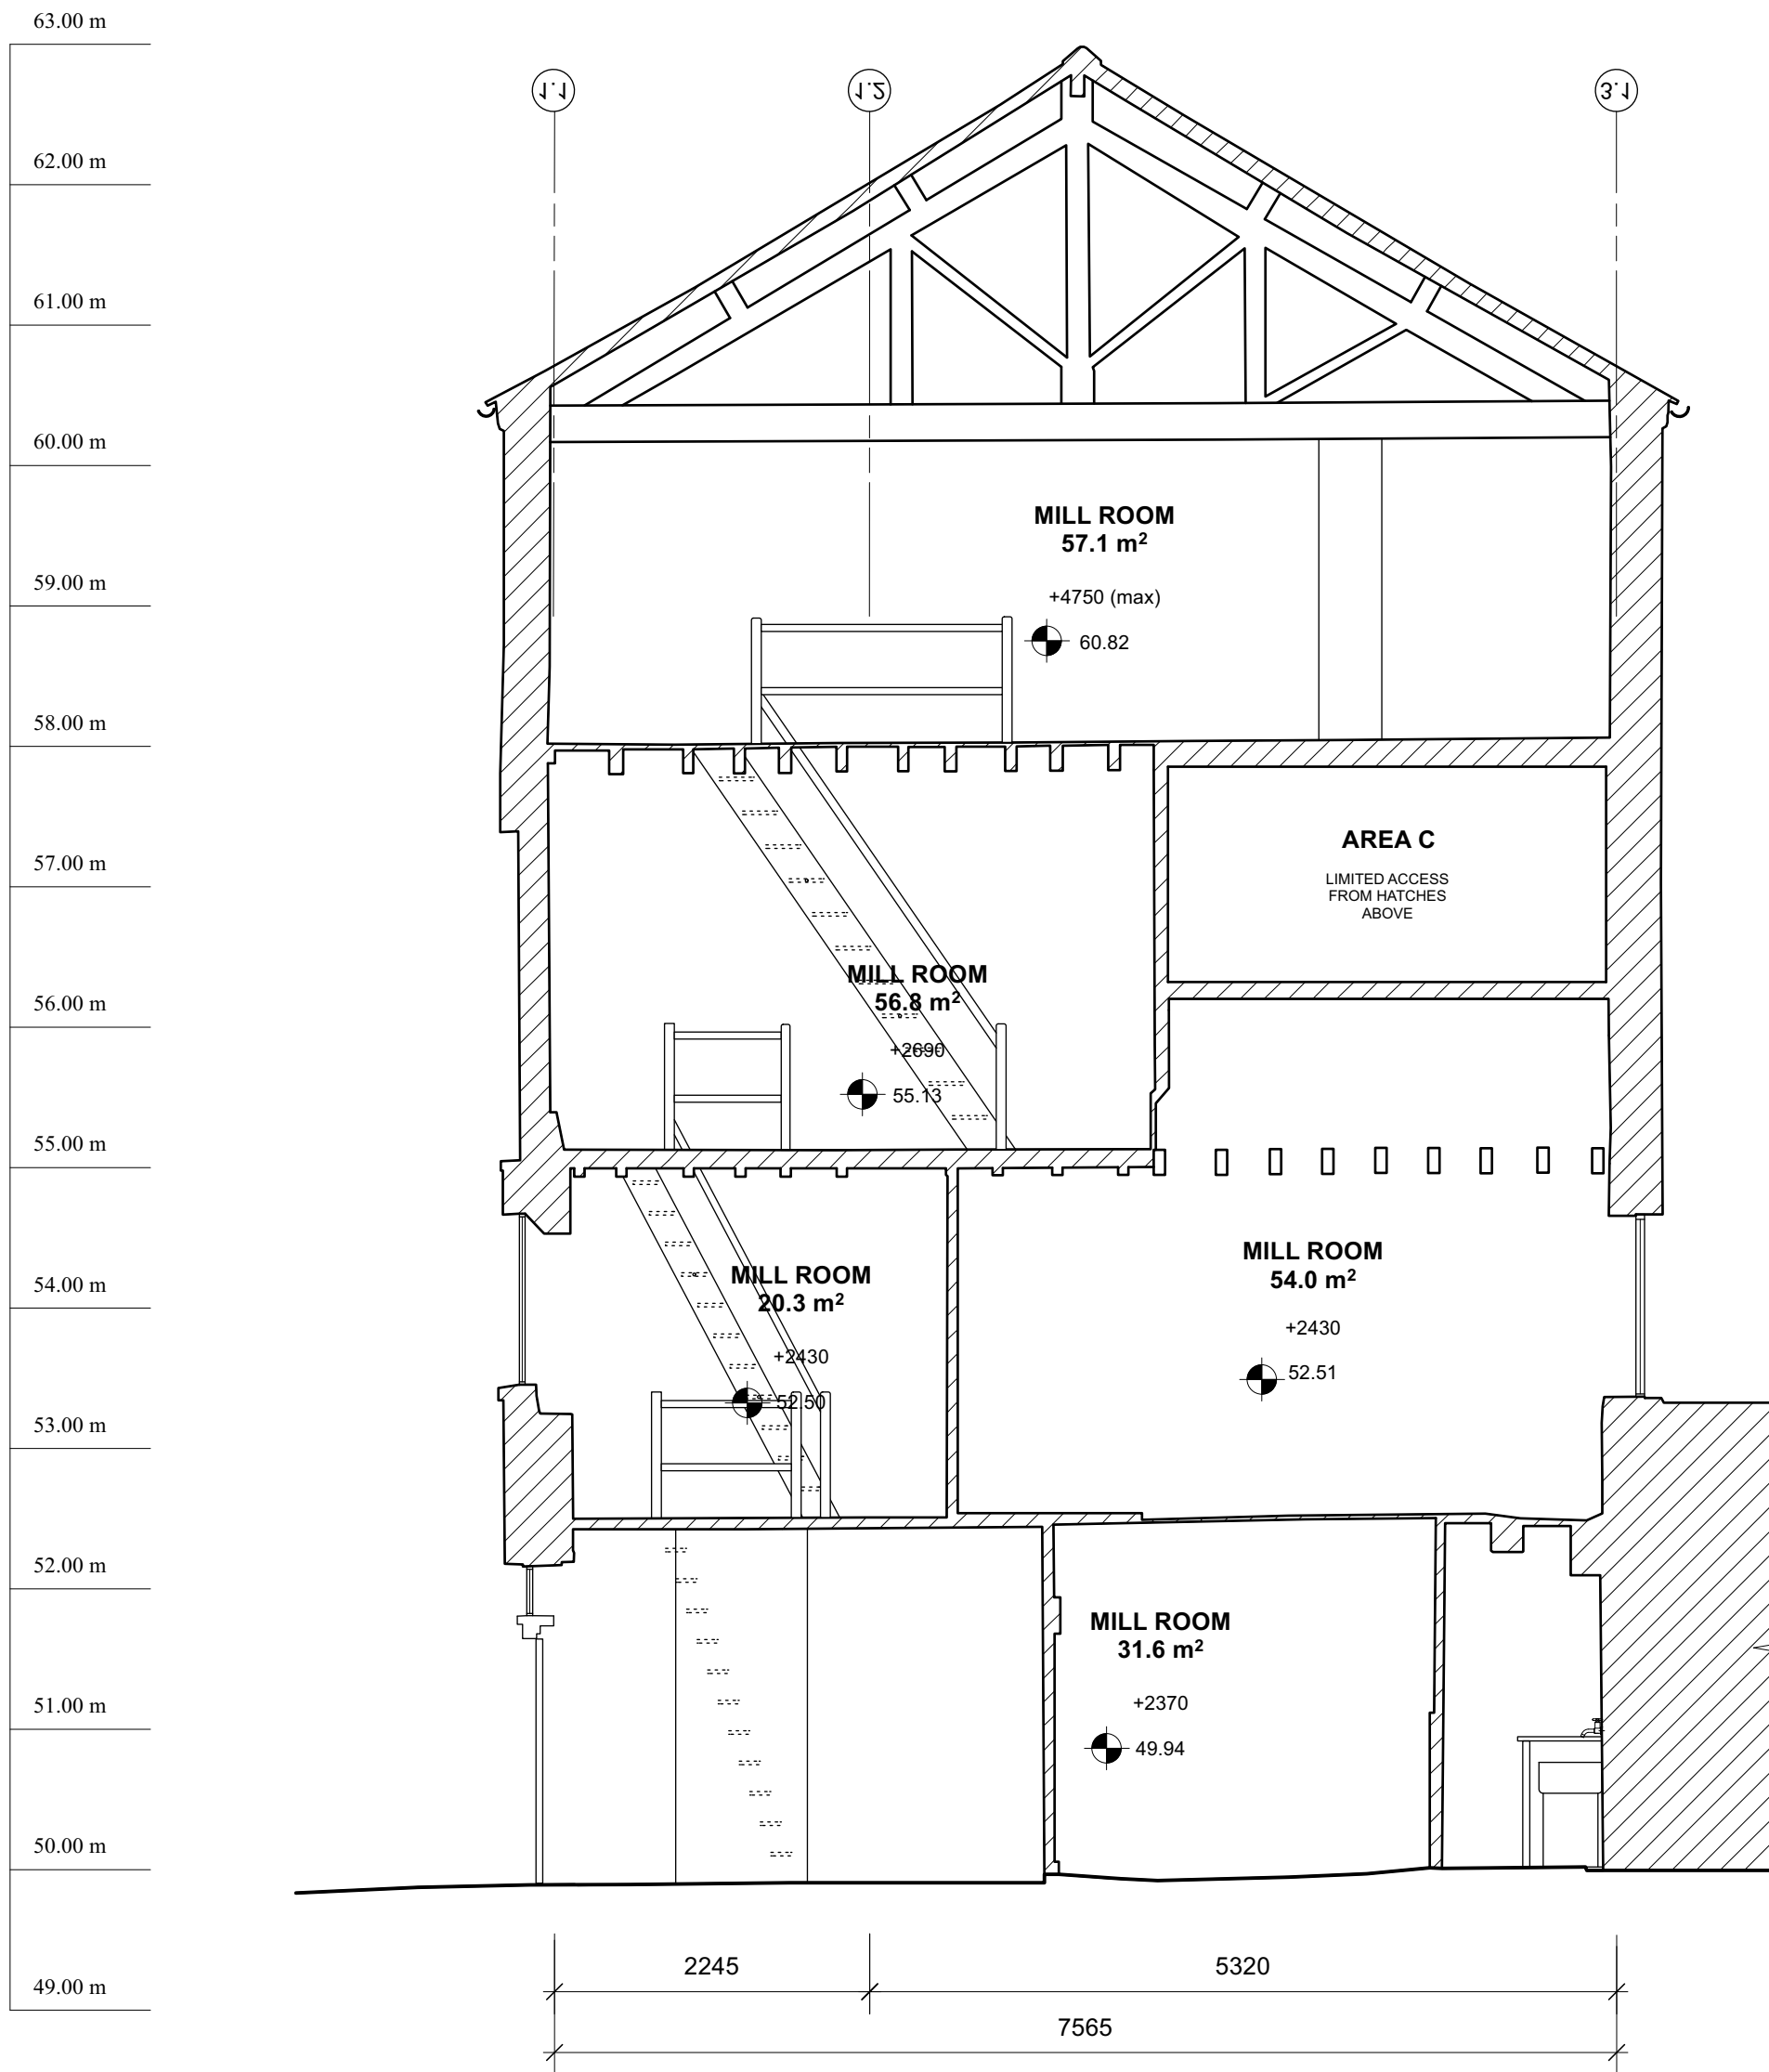

1 SECTION B
EX401 SCALE: 1:50@A1



2 SECTION C
EX401 SCALE: 1:50@A1

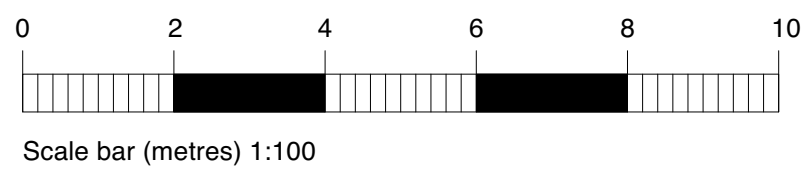

For Office Use: A_12635

HELP OUT MILL

Heather Road
Shakerstone
Nuneaton
CV13 0BT

CONSULTANT :

DRAWN BY:

VK

ISSUE / DATE:

PLANNING 09.08.2024

REVISION :

SHEET TITLE :
EXISTING SECTION B
AND C

SHEET NO. :

EX401