

For Office Use: A\_12635

HELP OUT MILL

Heather Road  
Shakerstone  
Nuneaton  
CV13 0BT

CONSULTANT :

DRAWN BY:

VK

ISSUE / DATE:

PLANNING 09.08.2024

REVISION :

SHEET TITLE :  
PROPOSED SECTION  
B AND C

SHEET NO. :

A401

Figured dimensions shall be taken in preference to scaled dimensions and any discrepancies or errors are to be referred to the Designer. Contractors, sub-contractors and suppliers must verify all dimensions on site before commencing work or making any fabrication drawings. © Copyright Reserved



KEY NOTES


- 401 NEW WALL CLOSING OFF EXISTING DOORWAY, CREATING A NEW NARROWER OPENING AND NEW ARCHED HEAD DOORWAY TO THE SIDE, THEREBY REINSTATING ORIGINAL SITUATION
- 402 FRAMED, LEGGED AND BRACED DOOR SIMILAR TO THE EXISTING ONE AT THE BASE OF THE MASTER SUITE STAIRCASE (marked 403)
- 403 EXISTING FRAMED, LEGGED AND BRACED DOOR
- 404 EXISTING DOOR MODIFIED TO HINGE ON THE OTHER SIDE. EXISTING DOORFRAME AND HARDWARE RETAINED AND REUSED
- 405 CUPBOARD CLOSED OFF FROM THE BEDROOM SIDE AND BEHIND THE CORBELLED ARCH OPENING, RETAINING THE ARCHWAY DETAIL IN FRONT
- 406 DOORWAY BEHIND EXISTING DOOR LEAF FILLED IN, KEEPING BOTH EXISTING DOORFRAME AND DOOR LEAF INTACT AND IN PLACE



1 SECTION B

A401


SCALE: 1:50@A1

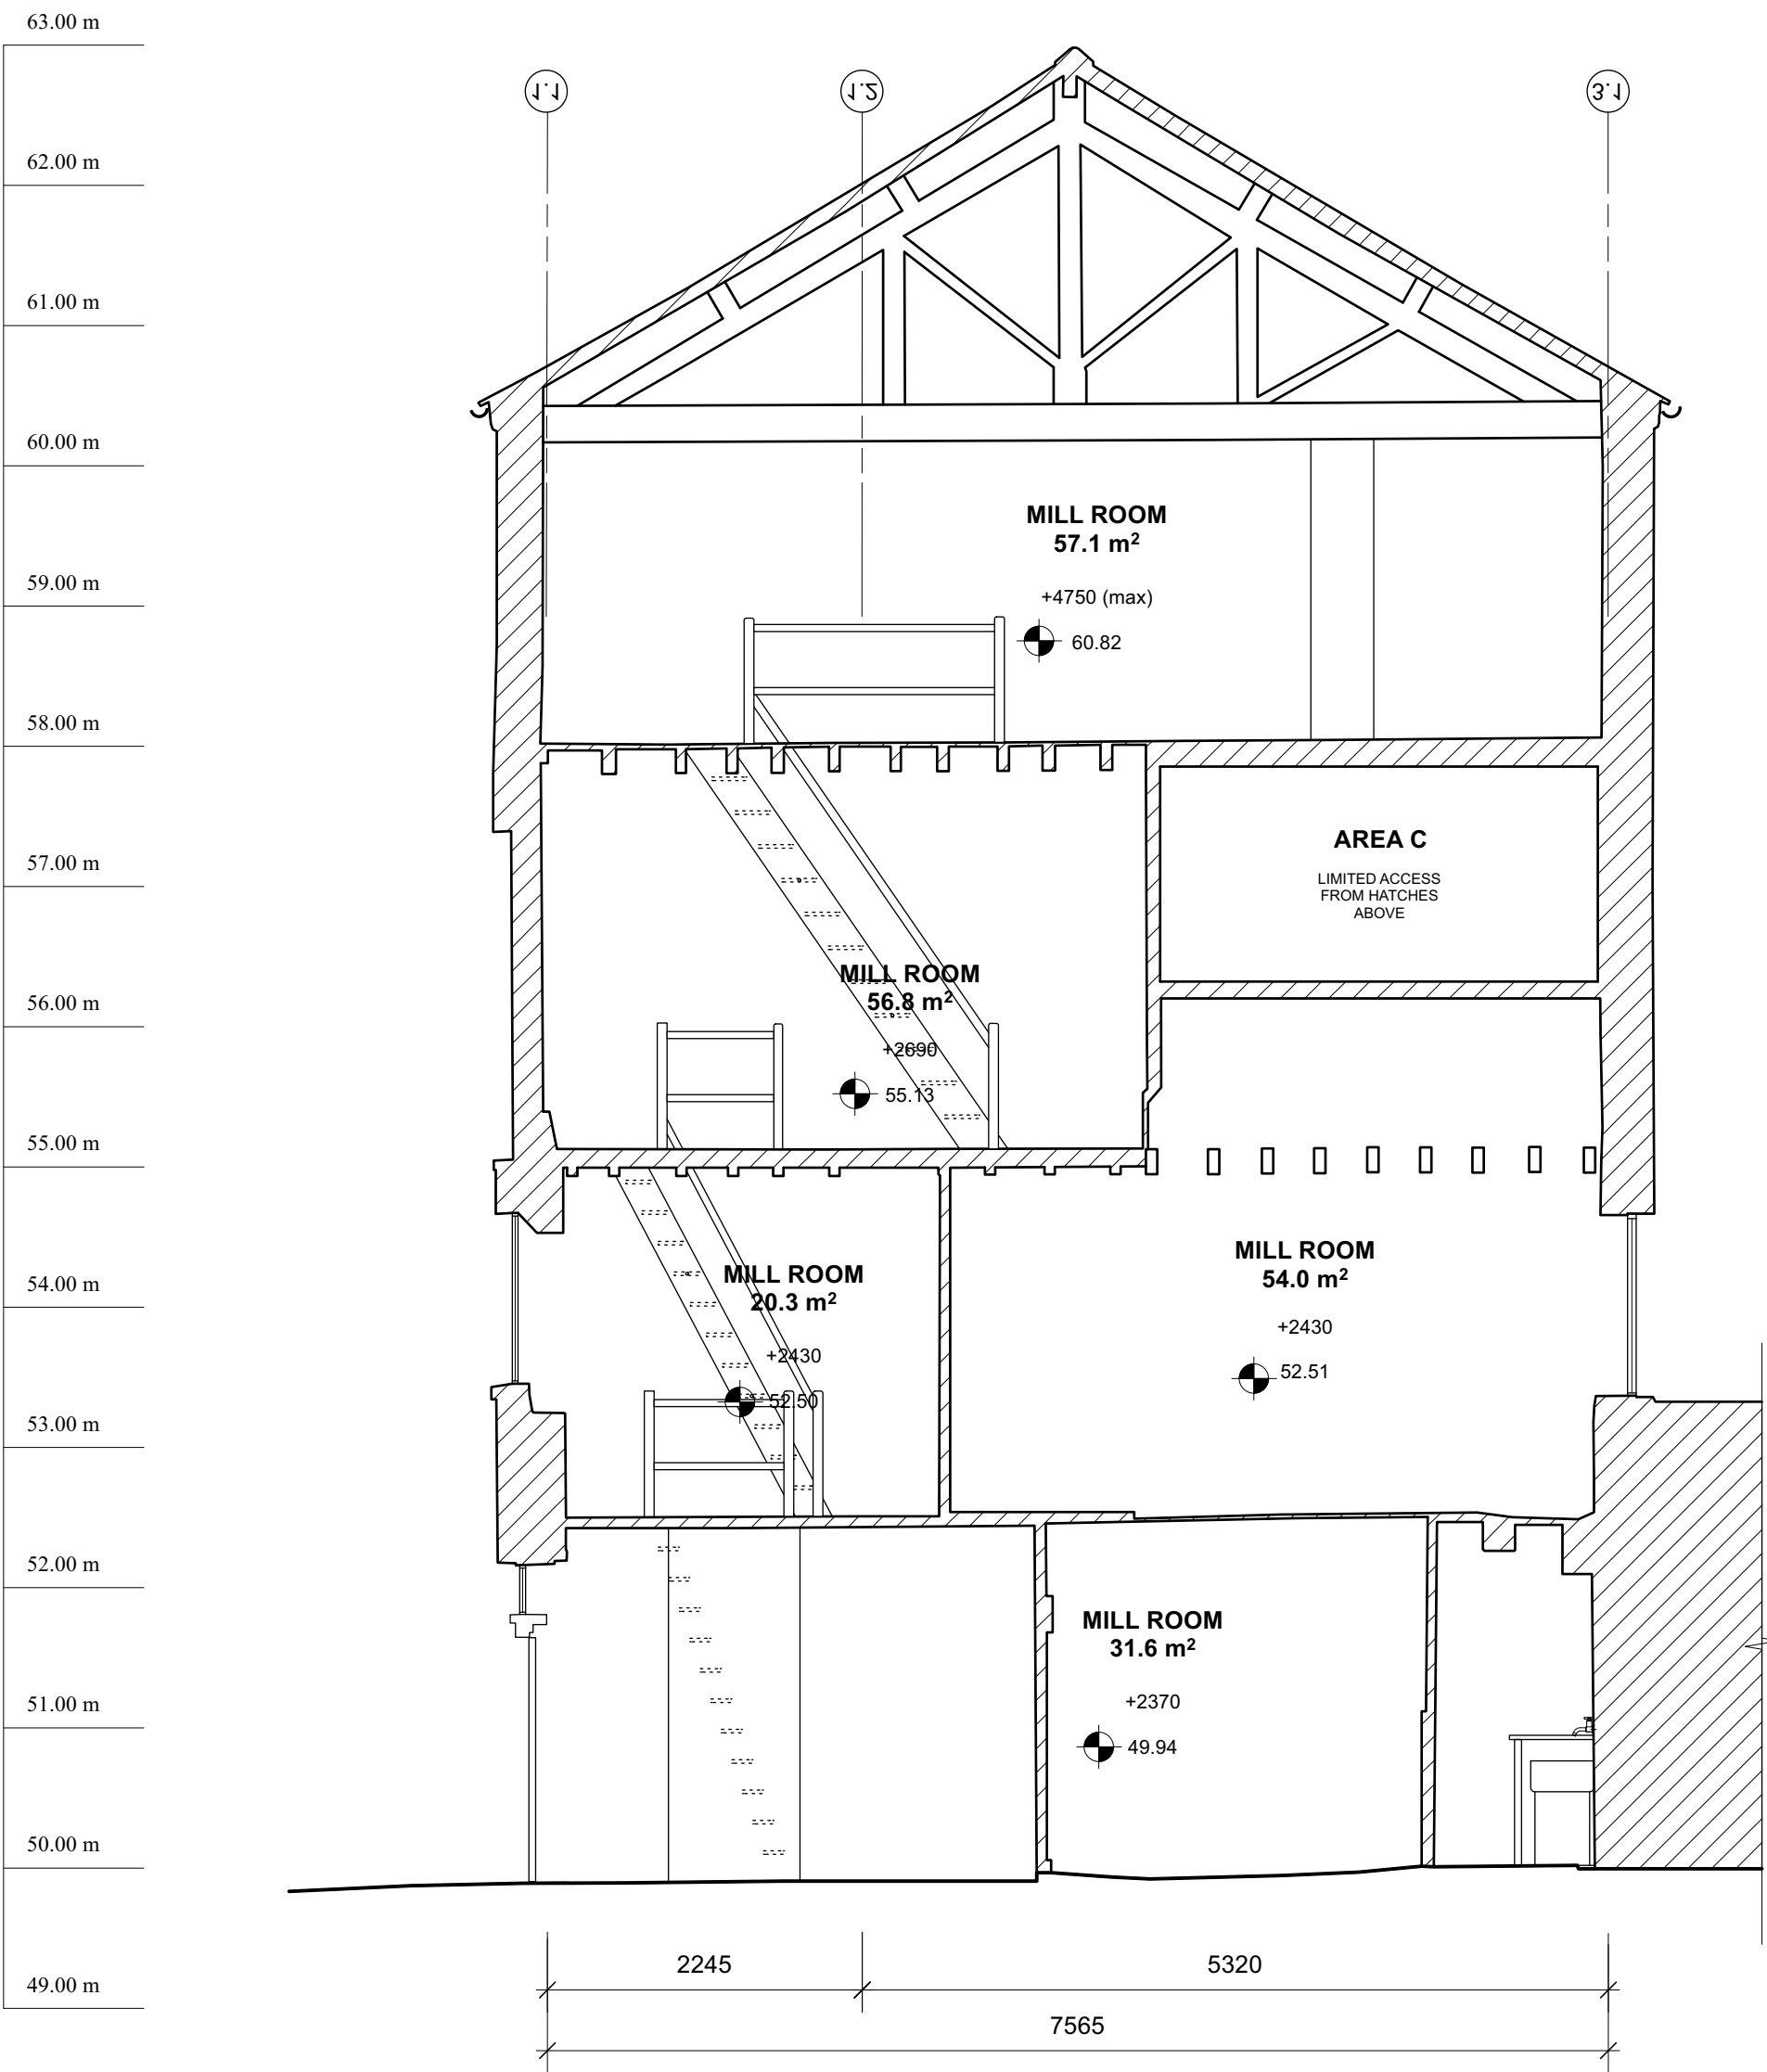

2 SECTION C

A401

SCALE: 1:50@A1

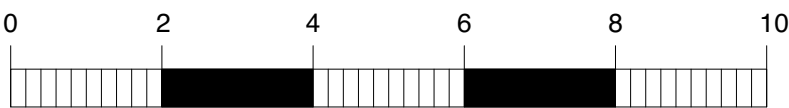

Scale bar (metres) 1:100