


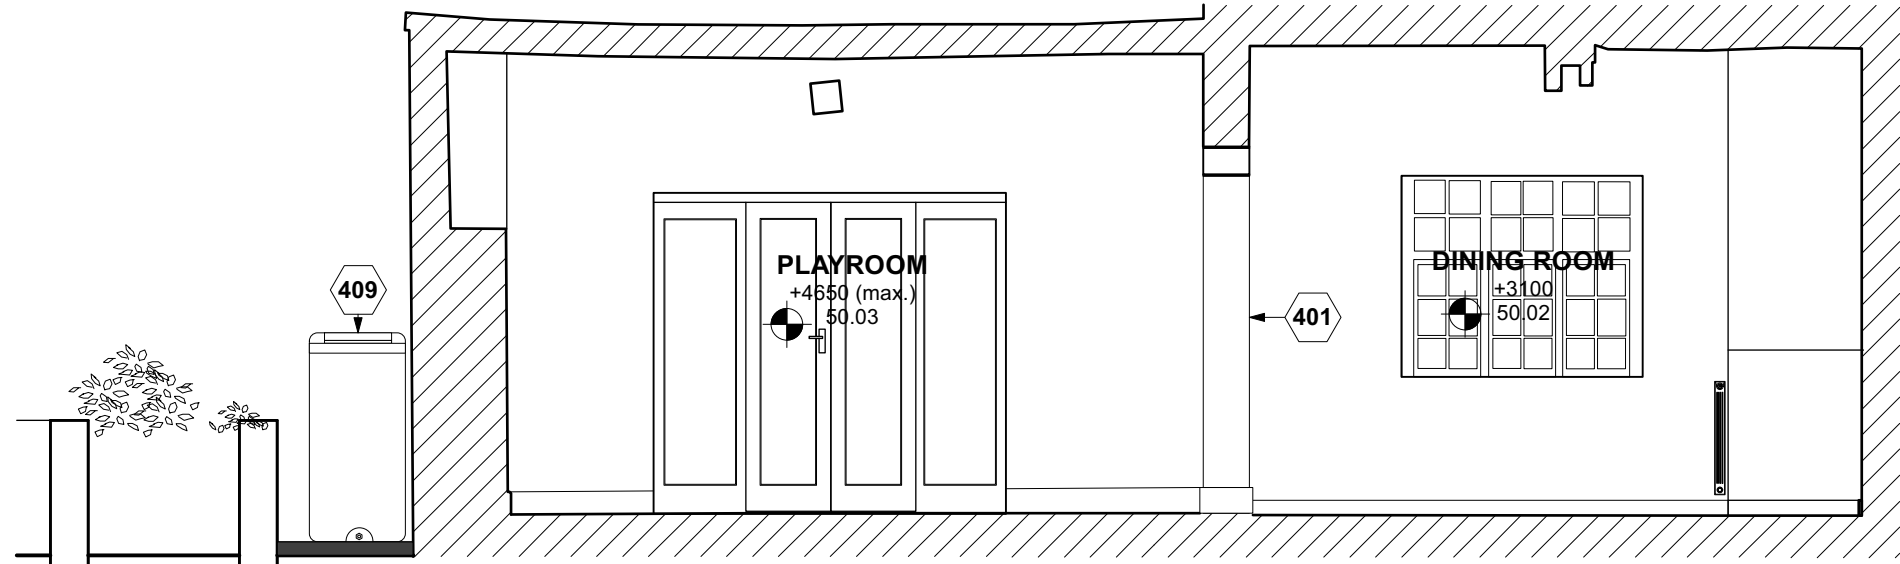


1 GF ELEVATION A

A402 SCALE: 1:50@A1




2 GF ELEVATION B

A402 SCALE: 1:50@A1

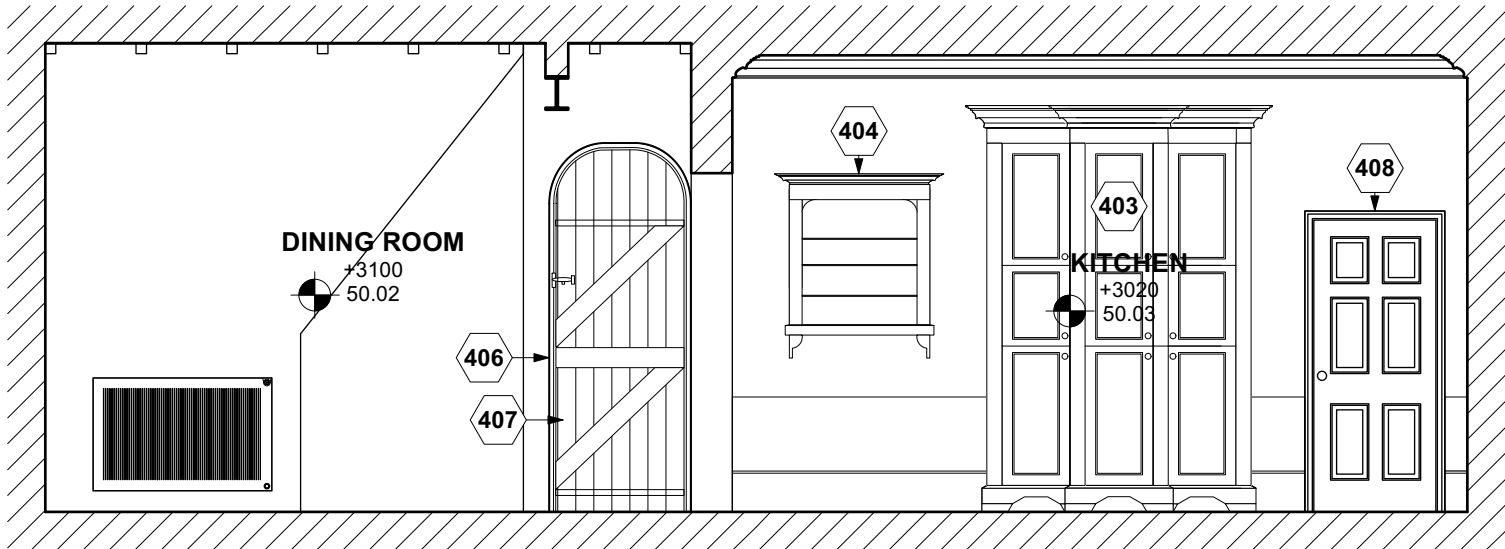


3 GF ELEVATION C

A402 SCALE: 1:50@A1

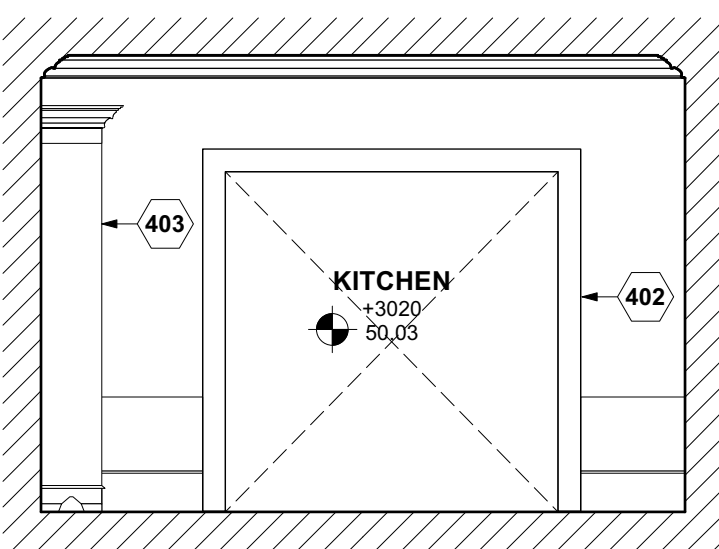


4 GF ELEVATION D

A402 SCALE: 1:50@A1

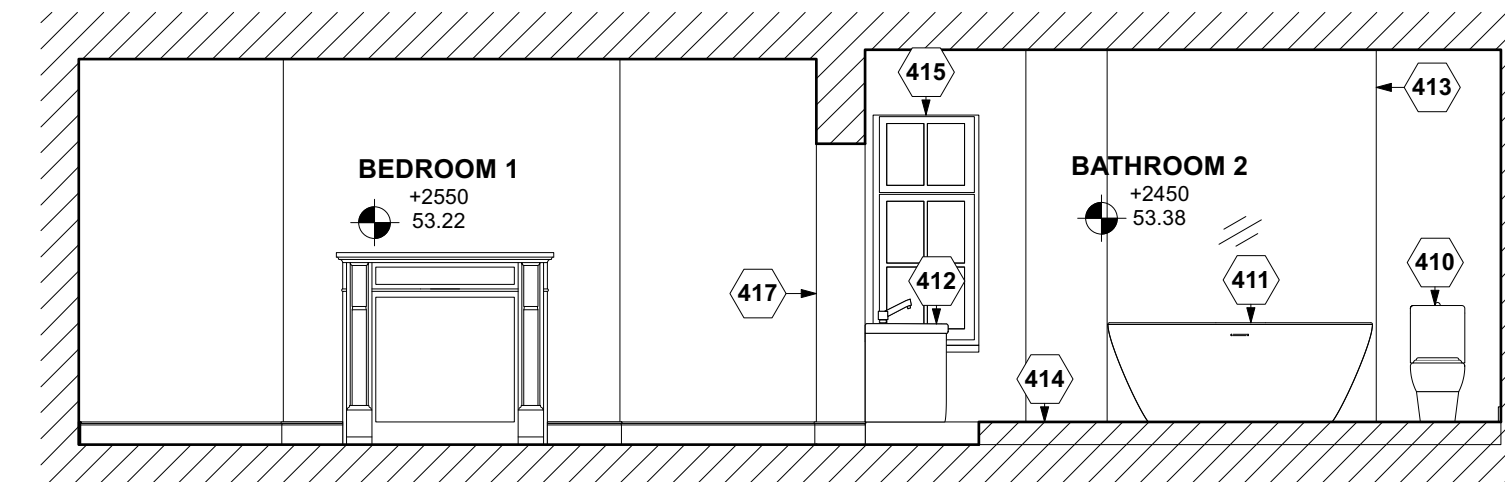


5 FF ELEVATION E

A402 SCALE: 1:50@A1

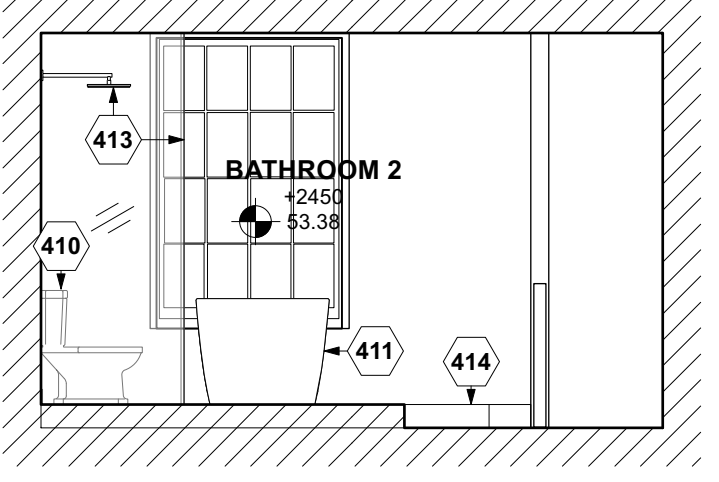


6 FF ELEVATION F

A402 SCALE: 1:50@A1

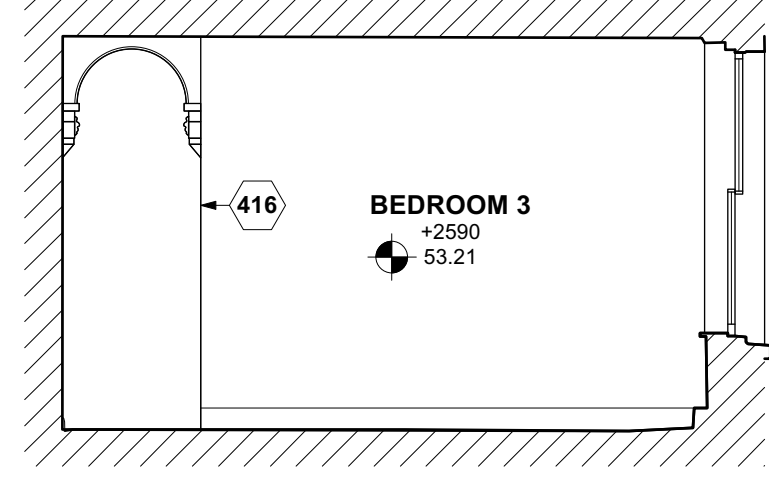


7 FF ELEVATION G

A402 SCALE: 1:50@A1

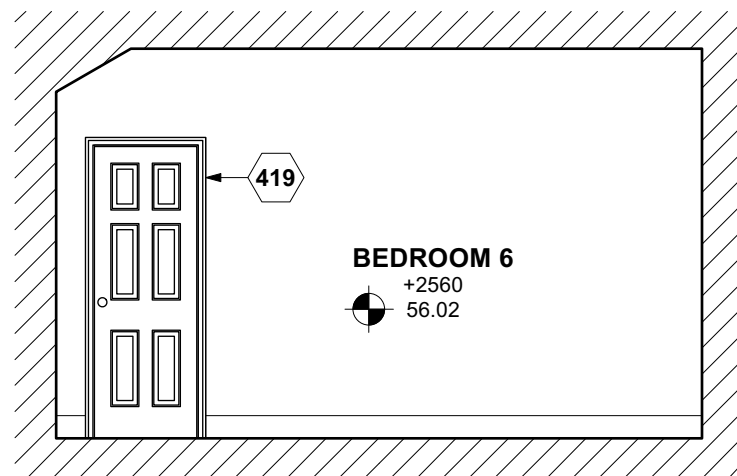

8 SF ELEVATION H

A402 SCALE: 1:50@A1

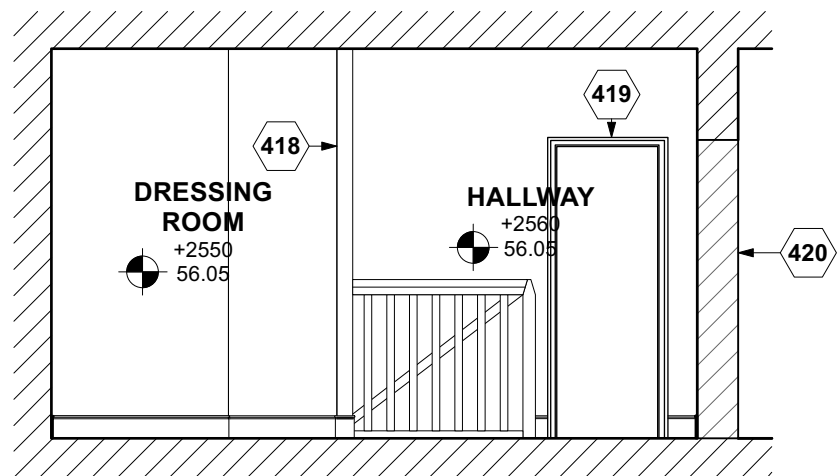

9 SF ELEVATION I

A402 SCALE: 1:50@A1

KEY NOTES

- 401 NEW OPENING IN THE WALL WITH EXPOSED STEEL BEAM SUPPORT MIMICKING THE EXISTING CEILING BEAMS. CORNERS OF NEW OPENING FINISHED AS ROUNDED PLASTER EDGES TO MATCH
- 402 NEW OPENING IN THE EXISTING WALL TO COMBINE KITCHEN AND DINING AREA. EDGES FINISHED SMOOTH TO MATCH
- 403 NEW AND BESPOKE FREESTANDING TIMBER KITCHEN CABINETS IN TRADITIONAL STYLE
- 404 NEW AND BESPOKE WALL MOUNTED OPEN KITCHEN RACKING UNIT IN TRADITIONAL STYLE
- 405 NEW LOCATION OF EXISTING AGA STOVE
- 406 NEW WALL CLOSING OFF EXISTING DOORWAY, CREATING A NEW NARROWER OPENING AND NEW ARCHED HEAD DOORWAY TO THE SIDE, THEREBY REINSTATING ORIGINAL SITUATION
- 407 FRAMED, LEGGED AND BRACED DOOR SIMILAR TO THE EXISTING ONE AT THE BASE OF THE MASTER SUITE STAIRCASE
- 408 EXISTING DOOR MODIFIED TO HINGE ON THE OTHER SIDE. EXISTING DOORFRAME AND HARDWARE RETAINED AND REUSED
- 409 ADDITIONAL 1000 LITRE OIL TANK OUTSIDE, HIDDEN BY THE RAISED BED
- 410 NEW AND UPGRADED TOILET
- 411 NEW AND UPGRADED FEESTANDING BATHTUB. PLUMBING HIDDEN AND RUNS UNDERNEATH THE NEW RAISED FLOORING
- 412 UPGRADED WASHBASIN FIXTURE
- 413 NEW SHOWERHEAD INSTALLED TO CREATE A WALK-IN SHOWER WITH FLOOR TO CEILING GLASS DIVISION FIXED TO FLOOR, WALL & CEILING WITH STAINLESS STEEL U-CHANNEL FIXINGS. PLUMBING HIDDEN UNDERNEATH NEW RAISED FLOORING
- 414 BATHROOM AREA RAISED BY NEW HOLLOW FLOOR PLATFORM TO ACCOMMODATE AND HIDE PLUMBING UNDERNEATH. 150 mm STEP UP.
- 415 EXISTING ROTTEN SIDE WINDOW REPLACED WITH NEW TIMBER WINDOW TO MATCH
- 416 CUPBOARD CLOSED OFF FROM THE BEDROOM SIDE AND BEHIND THE CORBELLED ARCH OPENING, RETAINING THE ARCHWAY DETAIL IN FRONT
- 417 DOOR CONNECTING THE BATHROOM AND MASTER BEDROOM REMOVED TO CREATE AN OPEN DOORWAY AND EN-SUITE ARRANGEMENT
- 418 EXISTING DOORLEAF AND DOORFRAME BETWEEN DRESSING ROOM AND THE HALLWAY REMOVED, LEAVING AN OPEN CONNECTION TO MASTER EN-SUITE BELOW. EDGES FINISHED SMOOTH TO MATCH
- 419 DOORWAY BEHIND EXISTING DOOR LEAF FILLED IN, KEEPING BOTH EXISTING DOORFRAME AND DOOR LEAF INTACT AND IN PLACE
- 420 DOORWAY CLOSED OFF FROM THE HALLWAY, CREATING A PRIVATE WALK-IN DRESSING ROOM WITH AN OPEN CONNECTION TO THE MASTER ENSUITE BELOW VIA THE STAIRCASE. THE DOORLEAF AND FRAME RTAINED AND REUSED

For Office Use: A_12635

HELP OUT MILL

Heather Road
Shakerstone
Nuneaton
CV13 0BT

CONSULTANT :

DRAWN BY:

VK

ISSUE / DATE:

PLANNING 09.08.2024

REVISION :

SHEET TITLE :
PROPOSED
INTERNAL
ELEVATIONS
SHEET NO. :

A402



Scale bar (metres) 1:50