

PLANNING

All dimensions to be verified on site.

Any discrepancies in printed drawings to be brought to attention of wd Harley for clarification.

All variations to construction works carried out on site to be brought to our attention prior to carrying out work.

©2018. wd Harley is the author of this document and owns the copyright to it. This document may not be reproduced in any form in whole or part without the prior written permission of wd Harley.


Drawing Revisions

| Rev | Date   | Description      |
|-----|--------|------------------|
| A   | jun 24 | location updated |

|                                                            |        |
|------------------------------------------------------------|--------|
| Project Title:<br>LAUNDRETTE INSTALL                       |        |
| Site Address:<br>22 Fieldfare Road<br>Hinckley<br>LE10 3FY |        |
| Dwg Title:<br>EXISTING & PROPOSED<br>BLOCK PLAN            |        |
| Dwg No: ME-CE-CO-10-101                                    | Rev: A |
| Scale: 1:500 @ A3                                          | Drwn:  |
| Date: feb 24                                               | Chkd:  |



01877 331708 | office@wdharley.com

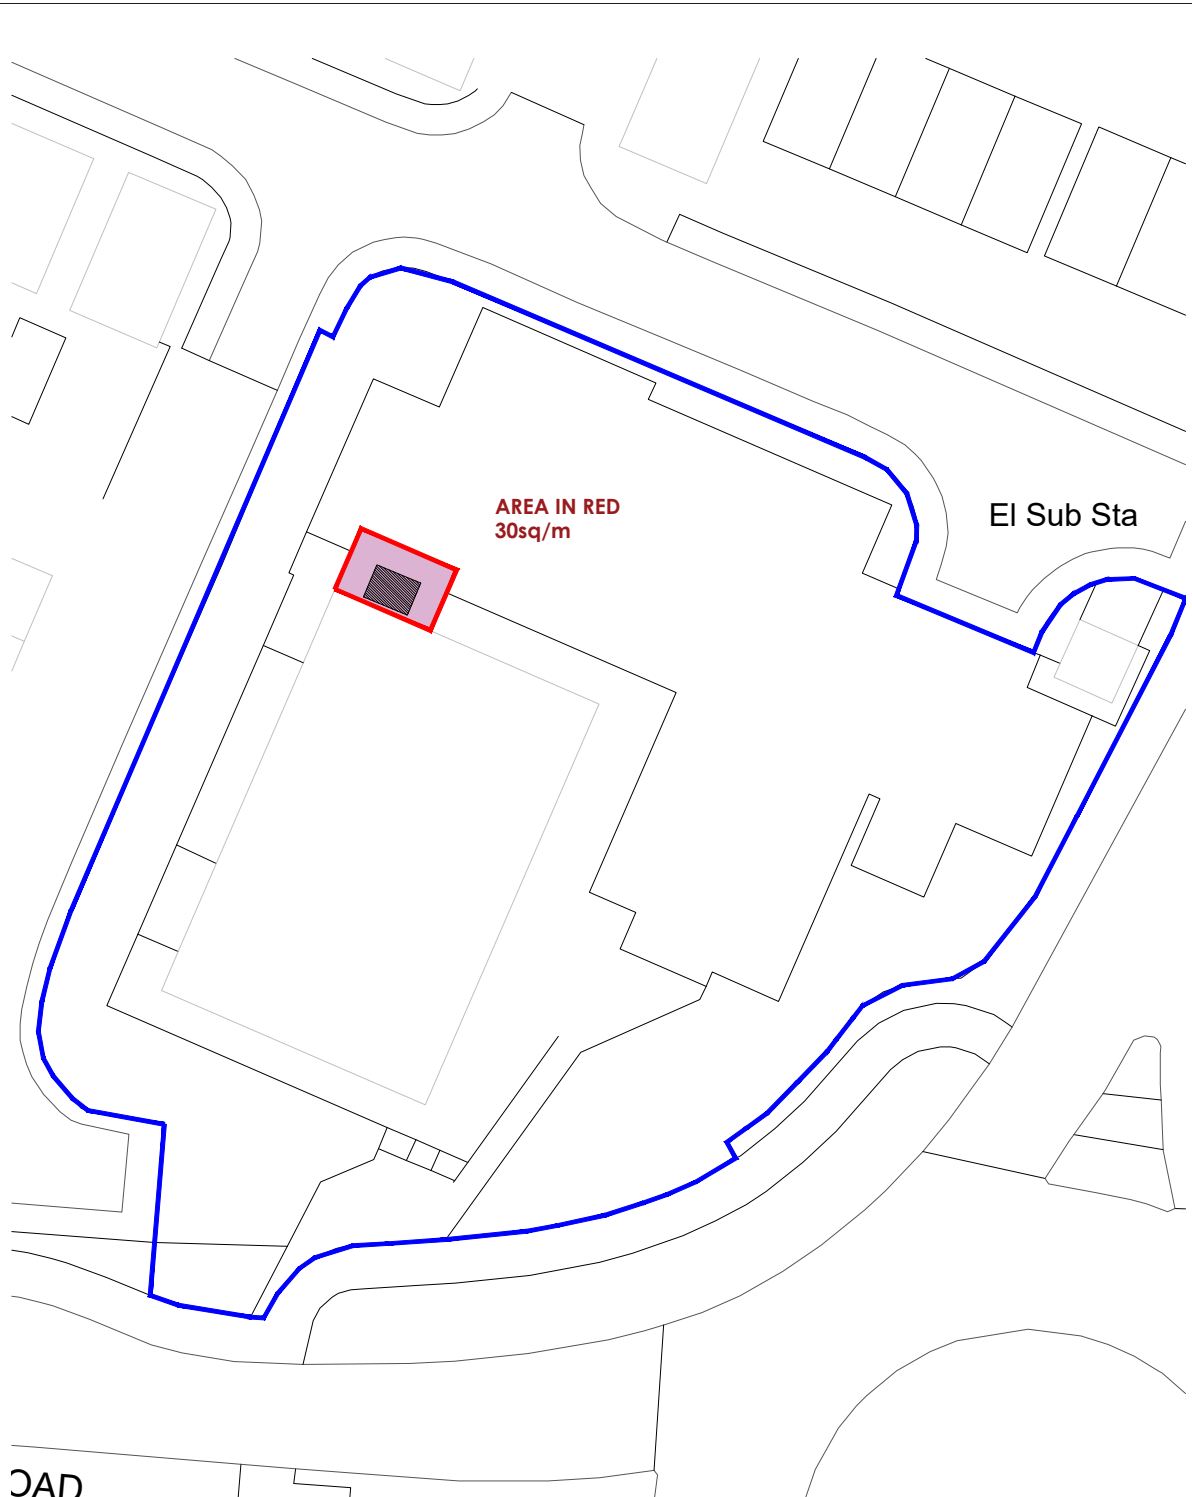



SCALE BAR 1:500