



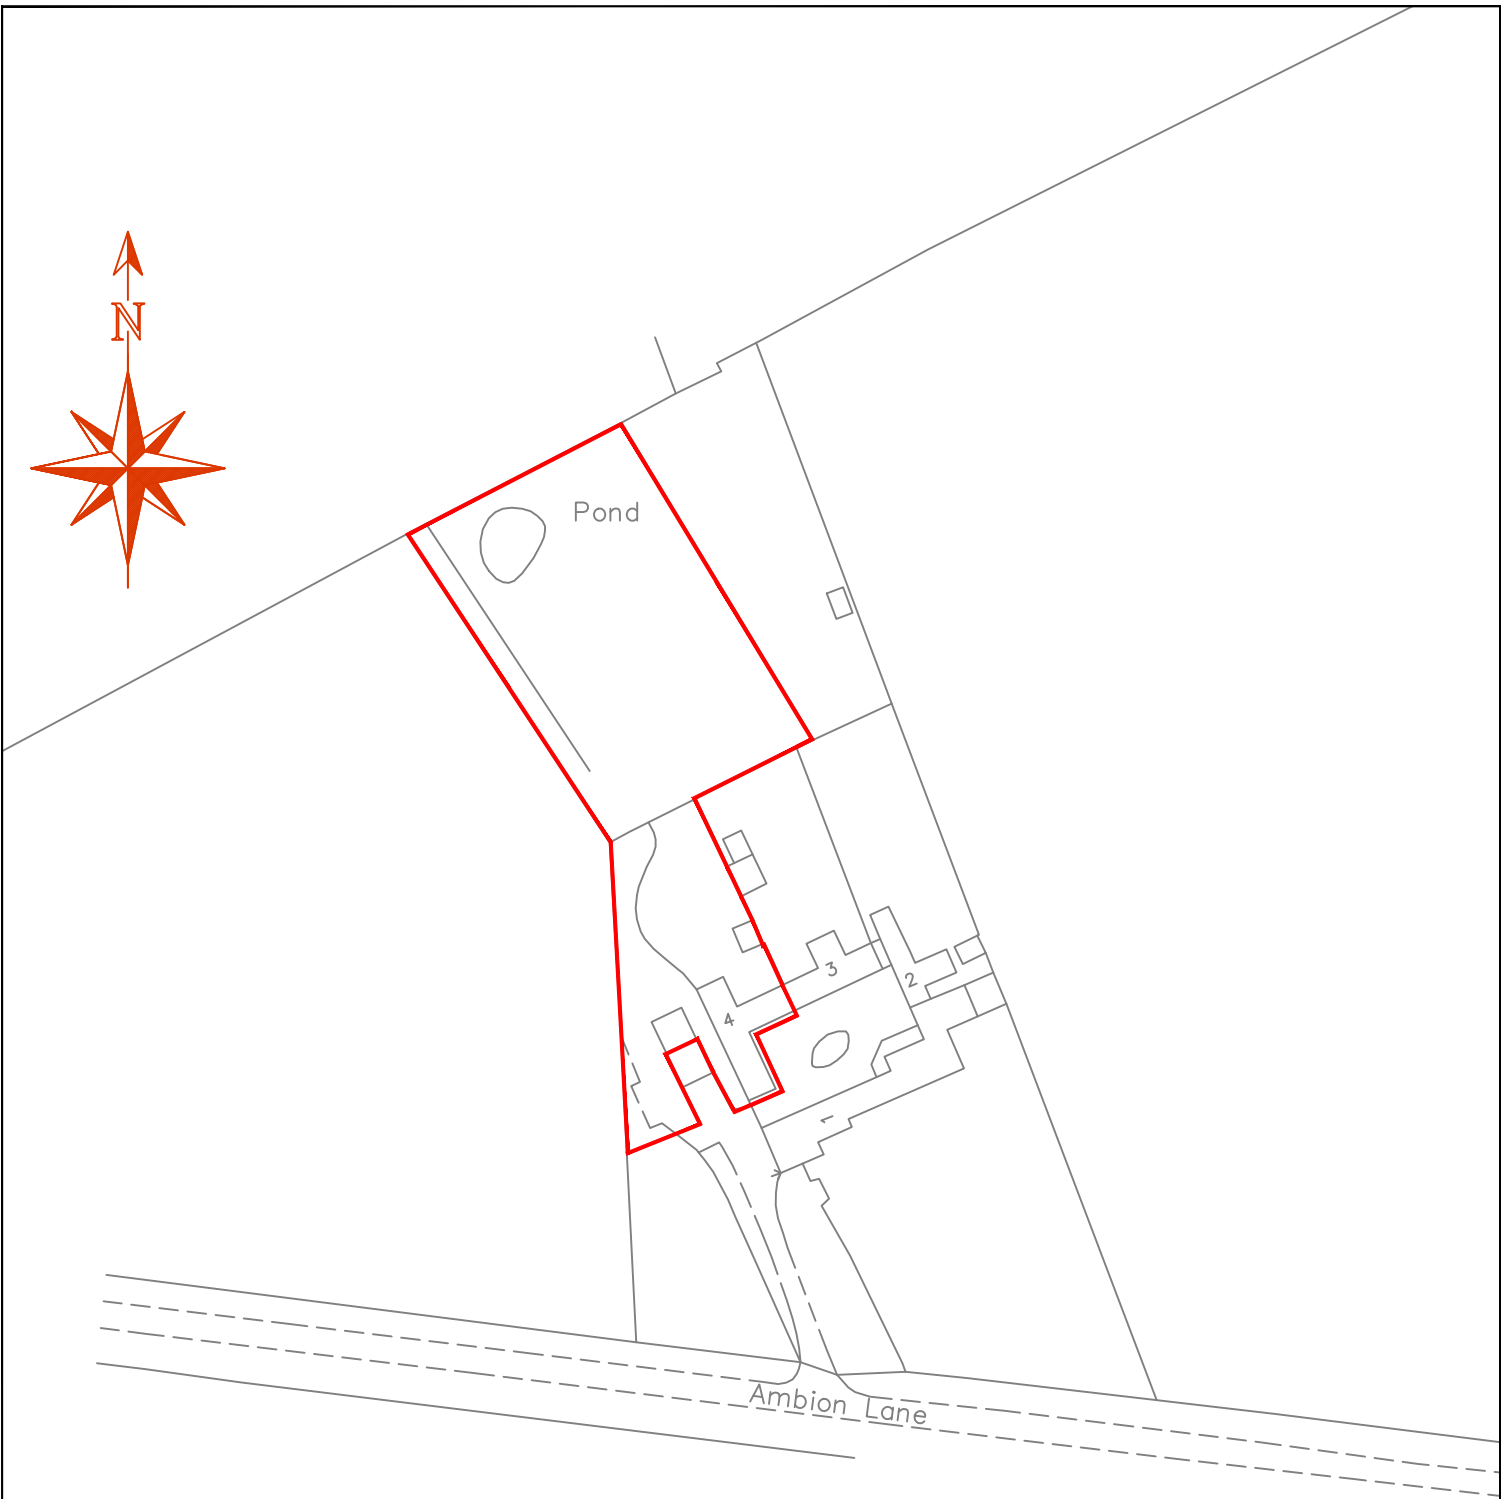

Ordnance Survey (c) Crown Copyright 2024. All rights reserved. Licence number 100022432

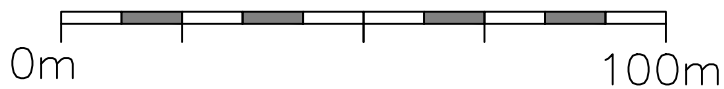

The Old Police Station, South Street, Ashby de-la Zouch, LE65 1BQ

Telephone 01530 414251
Mail office@njcsurveys.co.uk
Web www.njcsurveys.co.uk

Drawing		Location Plan	
Drawn	NJC	Checked	NJC
Date	14/06/2024	Scale	Sheet size
		1/1250	A4
Dwg. No.		LP4069/01	

Client	Mr A Randon
Site	4 Lower Ambion Farm Sutton Cheney CV13 0AD